
EGLINTON CROSSTOWN WEST EXTENSION


ENVIRONMENTAL PROJECT REPORT – 2020 ADDENDUM


APPENDIX A

DESIGN PLATES

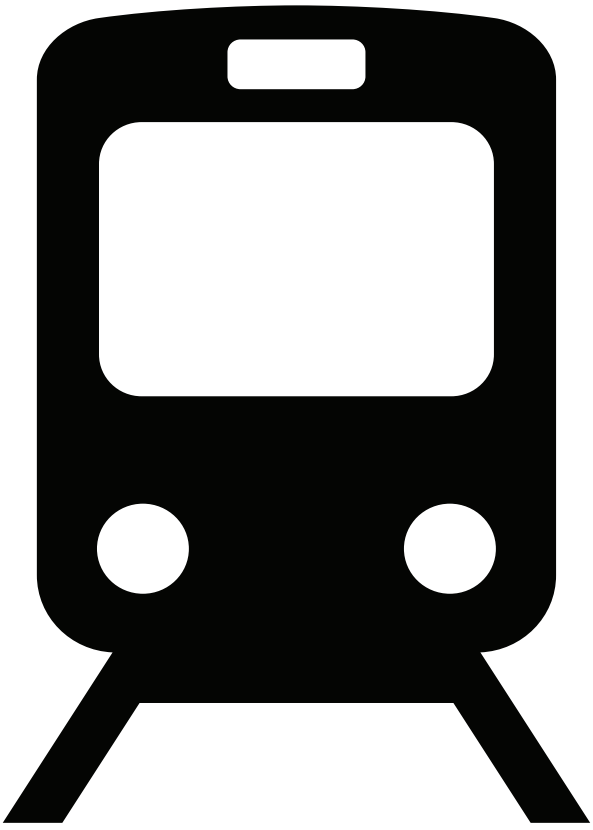


METROLINX

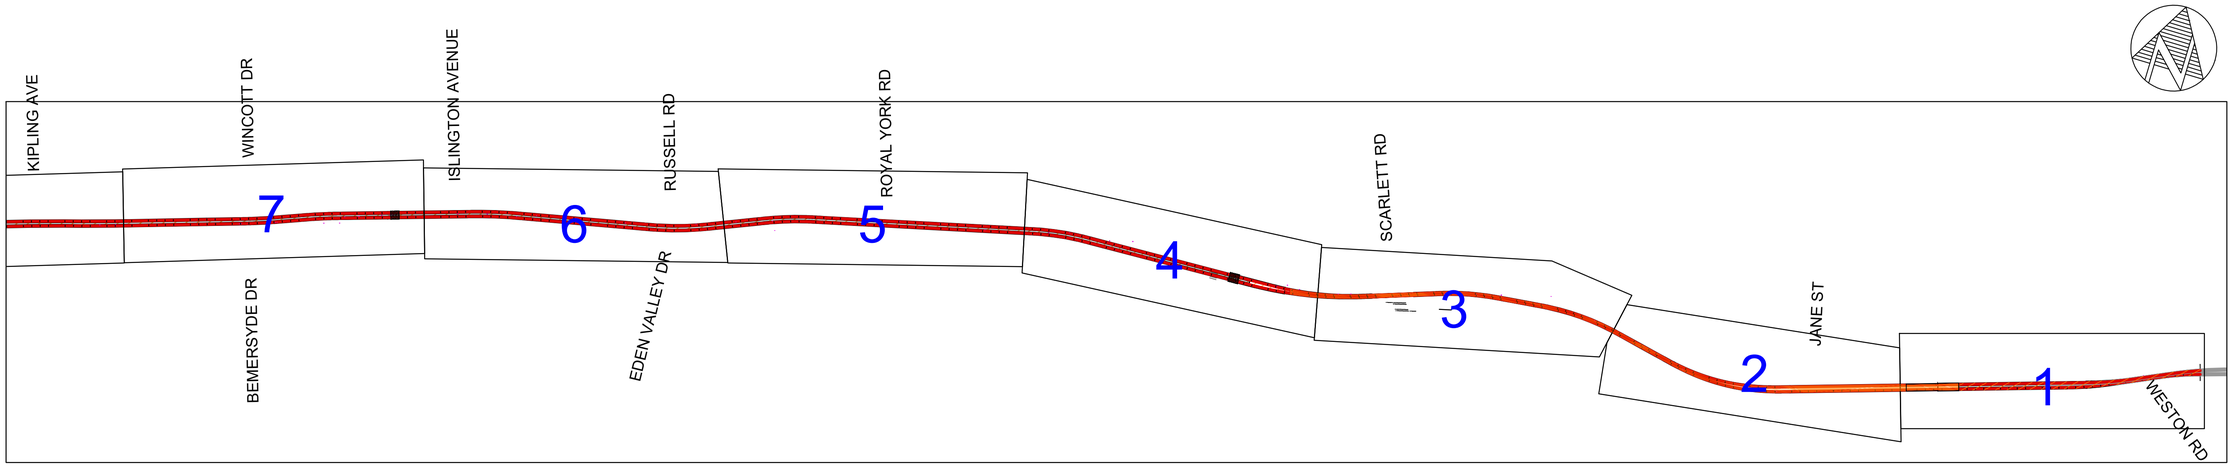

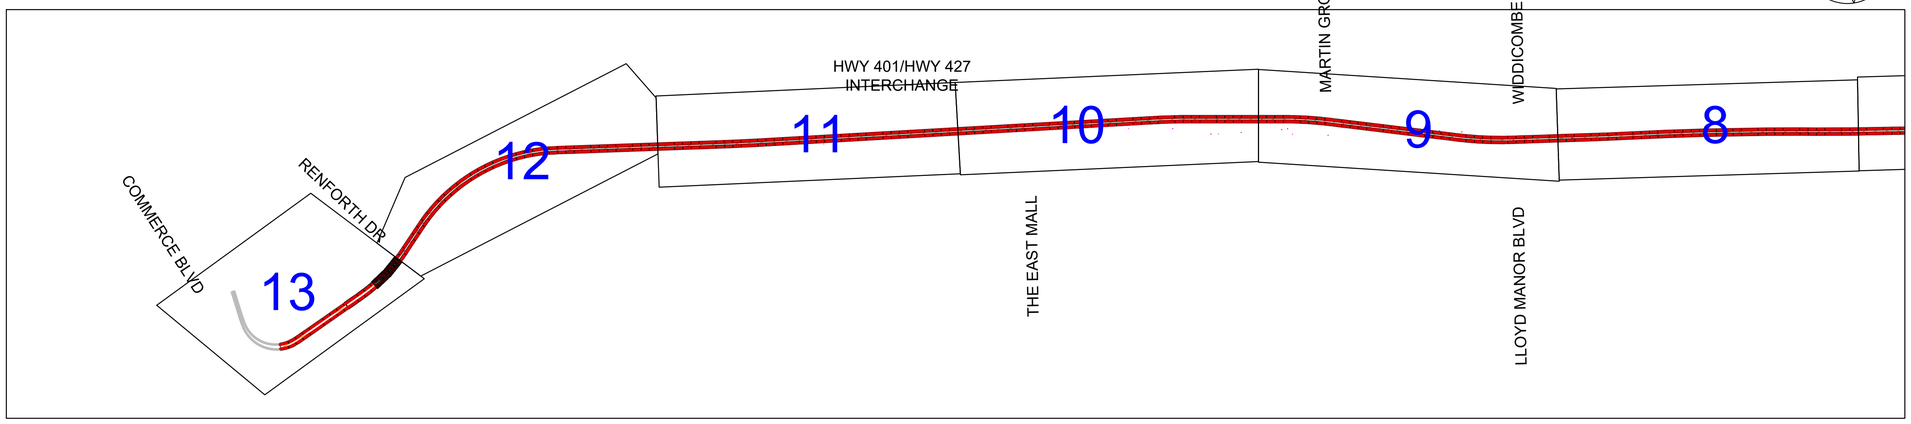

KEYPLAN - NTS

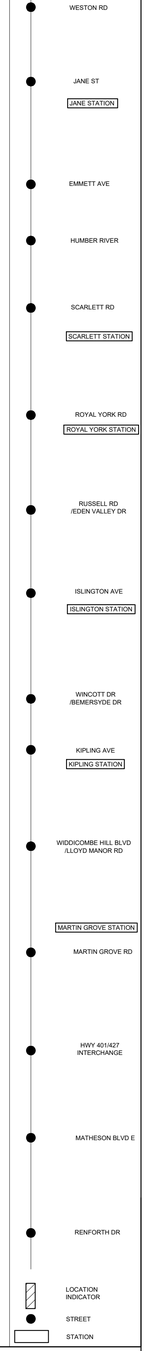

LEGEND

- ALIGNMENT (ELEVATED)
- ALIGNMENT (UNDERGROUND)
- STATION SITE AREA
- EMERGENCY EXIT BUILDING/ CROSS PASSAGE SITES
- PROPOSED ROADWORKS
- PORTALS (APPROXIMATE)
- LAYDOWN AREA
- EXTRACTION/MAINTENANCE SHAFT
- LAUNCH SHAFT

NOTE:
LOCATIONS OF ALL ALIGNMENTS, STATIONS, AND STRUCTURAL ELEMENTS ARE CONCEPTUAL AND SUBJECT TO CHANGE

4TRANSIT
PARSONS HATCH WSP

CONCEPTUAL DESIGN
NOT FOR CONSTRUCTION

DATE
MAY 2020

KEY PLAN


EGLINTON CROSSTOWN WEST EXTENSION TRANSIT PROJECT
ENVIRONMENTAL PROJECT REPORT


Contract No.:

METROLINX


Dwg. No. A-0

Sheet No. 00

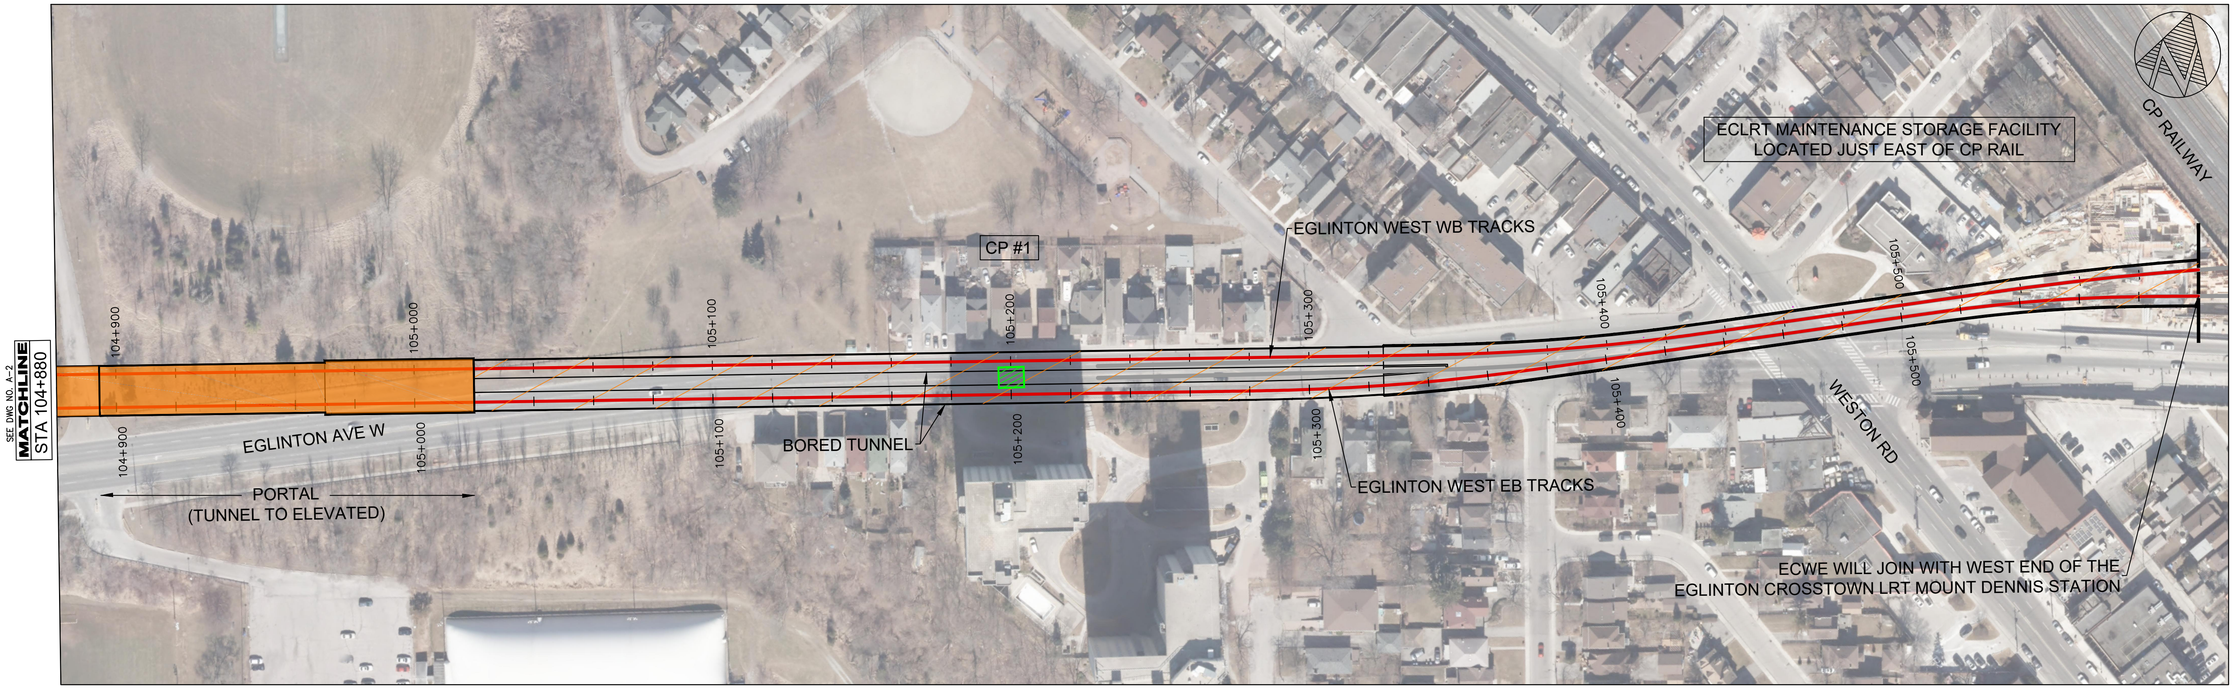

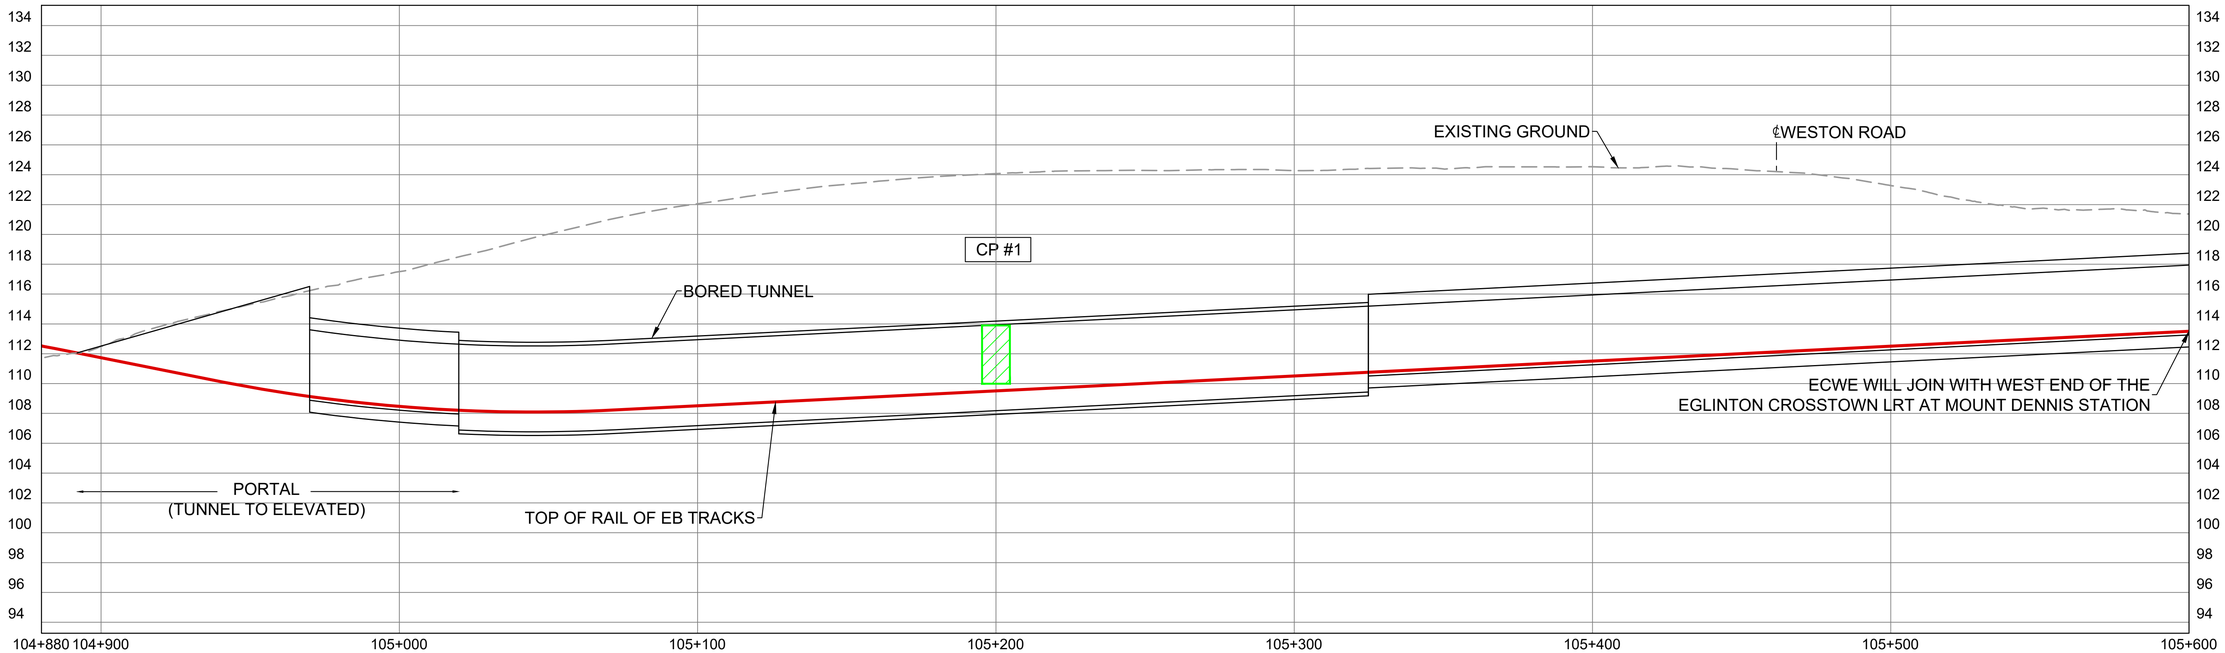

KEYPLAN - NTS

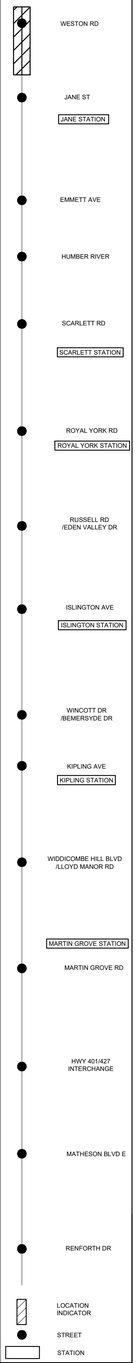

LEGEND

- ALIGNMENT (ELEVATED)
- ALIGNMENT (UNDERGROUND)
- STATION SITE AREA
- EMERGENCY EXIT BUILDING/ CROSS PASSAGE SITES
- PROPOSED ROADWORKS
- PORTALS (APPROXIMATE)
- LAYDOWN AREA
- EXTRACTION/MAINTENANCE SHAFT
- LAUNCH SHAFT

NOTE:
LOCATIONS OF ALL ALIGNMENTS, STATIONS, AND STRUCTURAL ELEMENTS ARE CONCEPTUAL AND SUBJECT TO CHANGE

4TRANSIT
PARSONS HATCH WSP

CONCEPTUAL DESIGN
NOT FOR CONSTRUCTION

DATE
MAY 2020

CONCEPTUAL DESIGN


EGLINTON CROSSTOWN WEST EXTENSION TRANSIT PROJECT
ENVIRONMENTAL PROJECT REPORT


Contract No.:

METROLINX

Dwg. No. A-1

Sheet No. 01

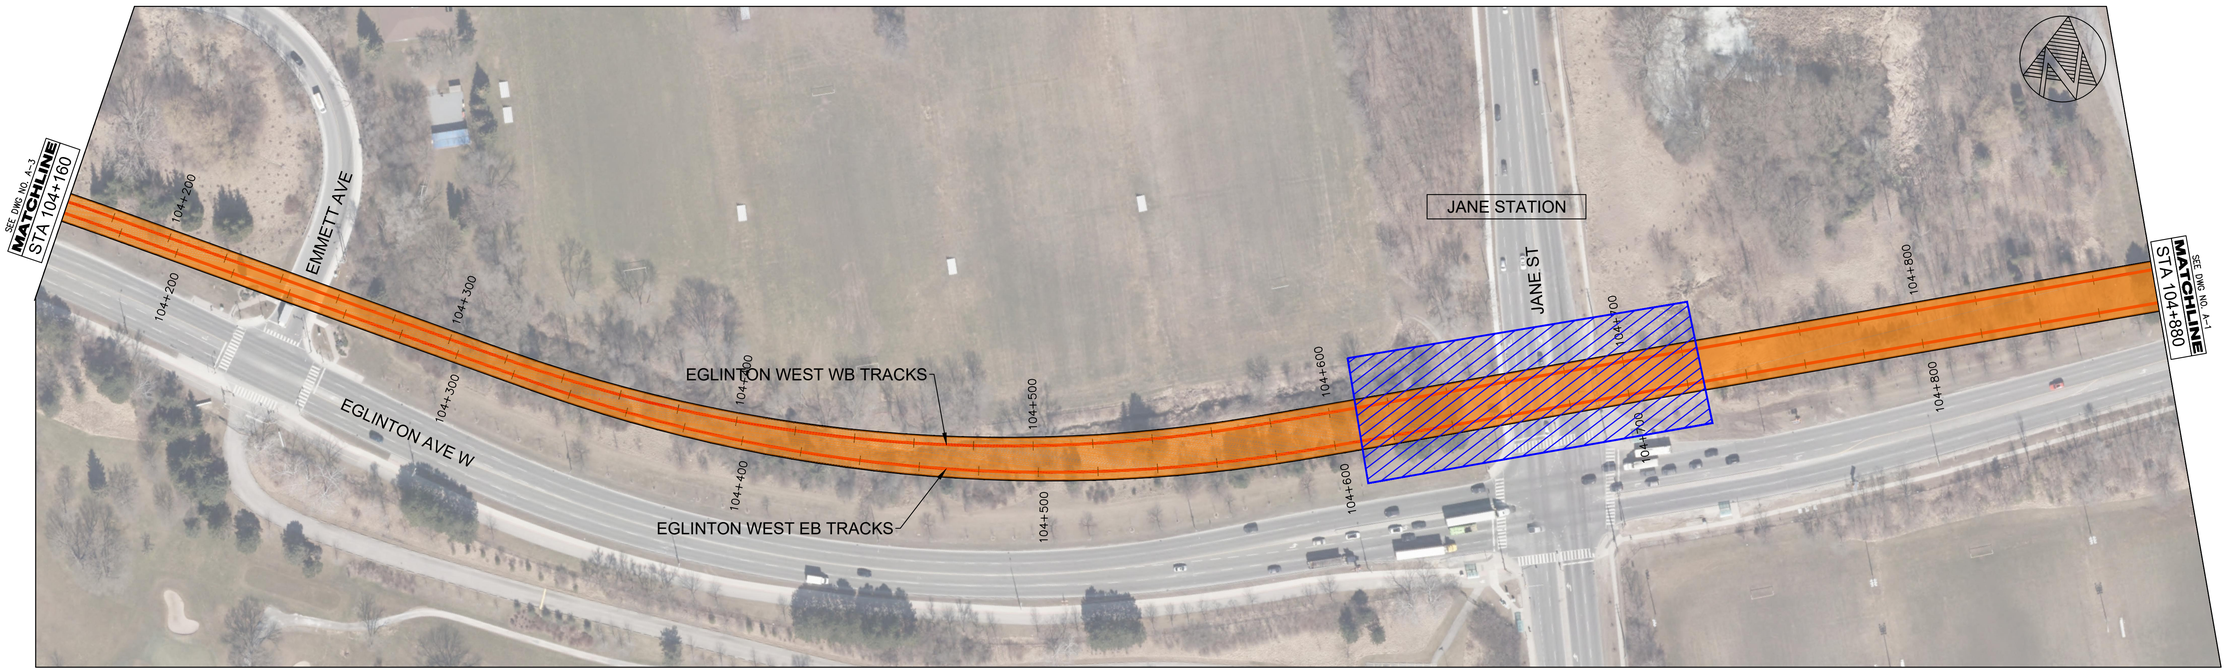

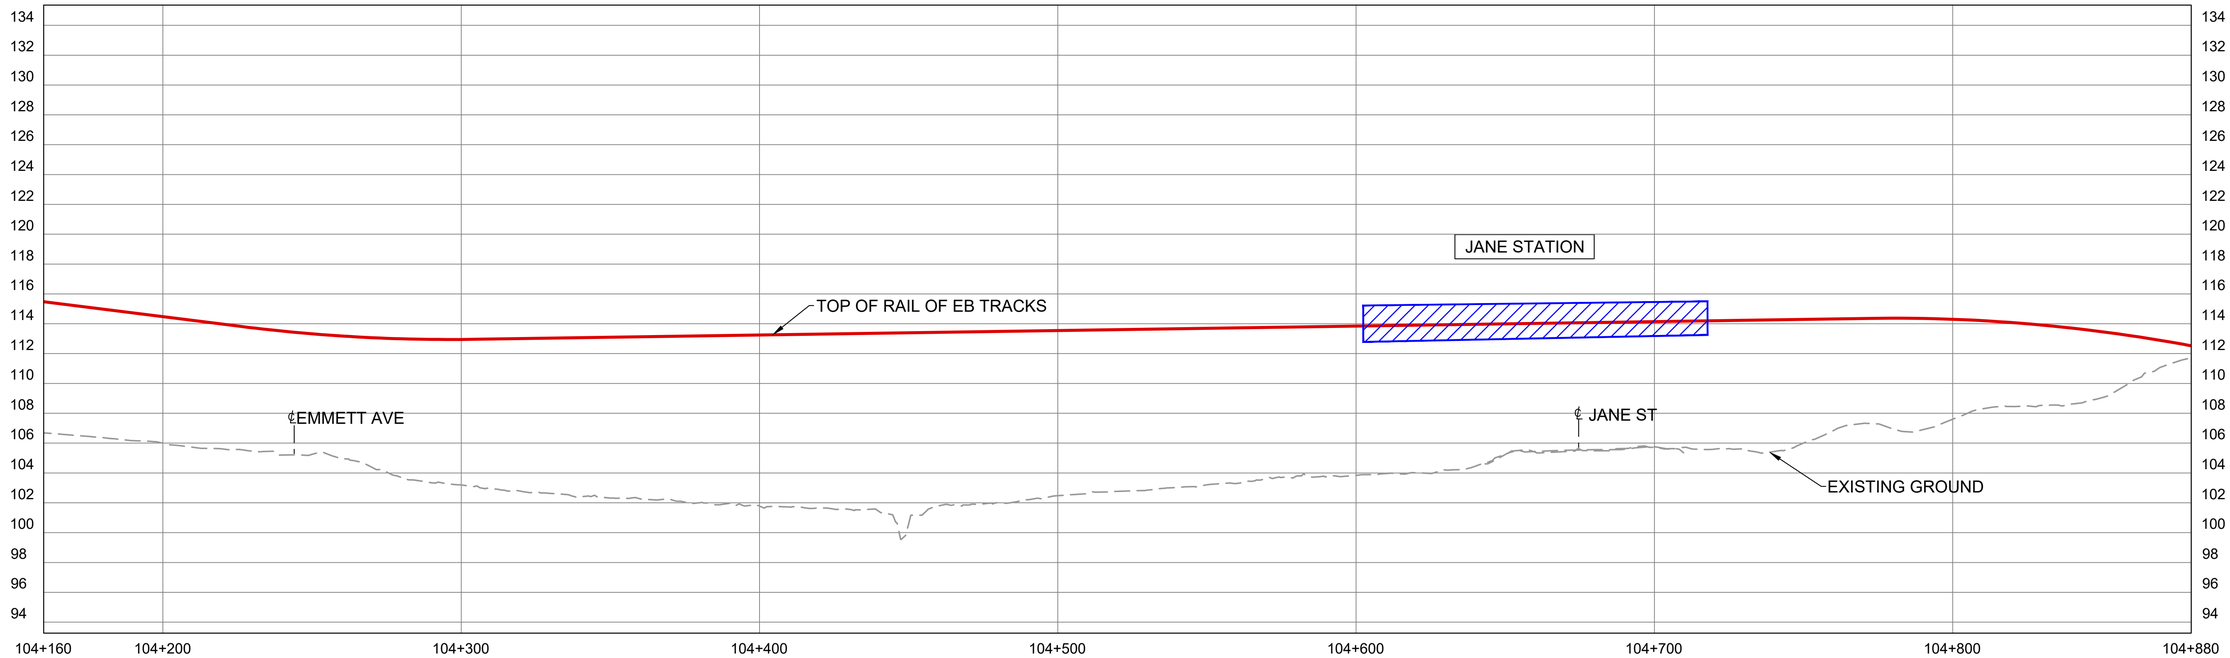

KEYPLAN - NTS

- WESTON RD
- JANE ST / JANE STATION
- EMMETT AVE
- HUMBER RIVER
- SCARLETT RD / SCARLETT STATION
- ROYAL YORK RD / ROYAL YORK STATION
- RUSSELL RD /EDEN VALLEY DR
- ISLINGTON AVE / ISLINGTON STATION
- WINCOTT DR /BEMERSYDE DR
- KIPLING AVE / KIPLING STATION
- WIDDICOMBE HILL BLVD /LLOYD MANOR RD
- MARTIN GROVE STATION / MARTIN GROVE RD
- HWY 401/427 INTERCHANGE
- MATHESON BLVD E
- RENFORTH DR

LOCATION INDICATOR · STREET · STATION

LEGEND

- ALIGNMENT (ELEVATED)
- ALIGNMENT (UNDERGROUND)
- STATION SITE AREA
- EMERGENCY EXIT BUILDING/ CROSS PASSAGE SITES
- PROPOSED ROADWORKS
- PORTALS (APPROXIMATE)
- LAYDOWN AREA
- EXTRACTION/MAINTENANCE SHAFT
- LAUNCH SHAFT

NOTE:
LOCATIONS OF ALL ALIGNMENTS, STATIONS, AND STRUCTURAL ELEMENTS ARE CONCEPTUAL AND SUBJECT TO CHANGE

4TRANSIT
PARSONS HATCH WSP

CONCEPTUAL DESIGN
NOT FOR CONSTRUCTION

DATE
MAY 2020

CONCEPTUAL DESIGN


EGLINTON CROSSTOWN WEST EXTENSION TRANSIT PROJECT
ENVIRONMENTAL PROJECT REPORT


Contract No.:

METROLINX

Dwg. No. A-2

Sheet No. 02

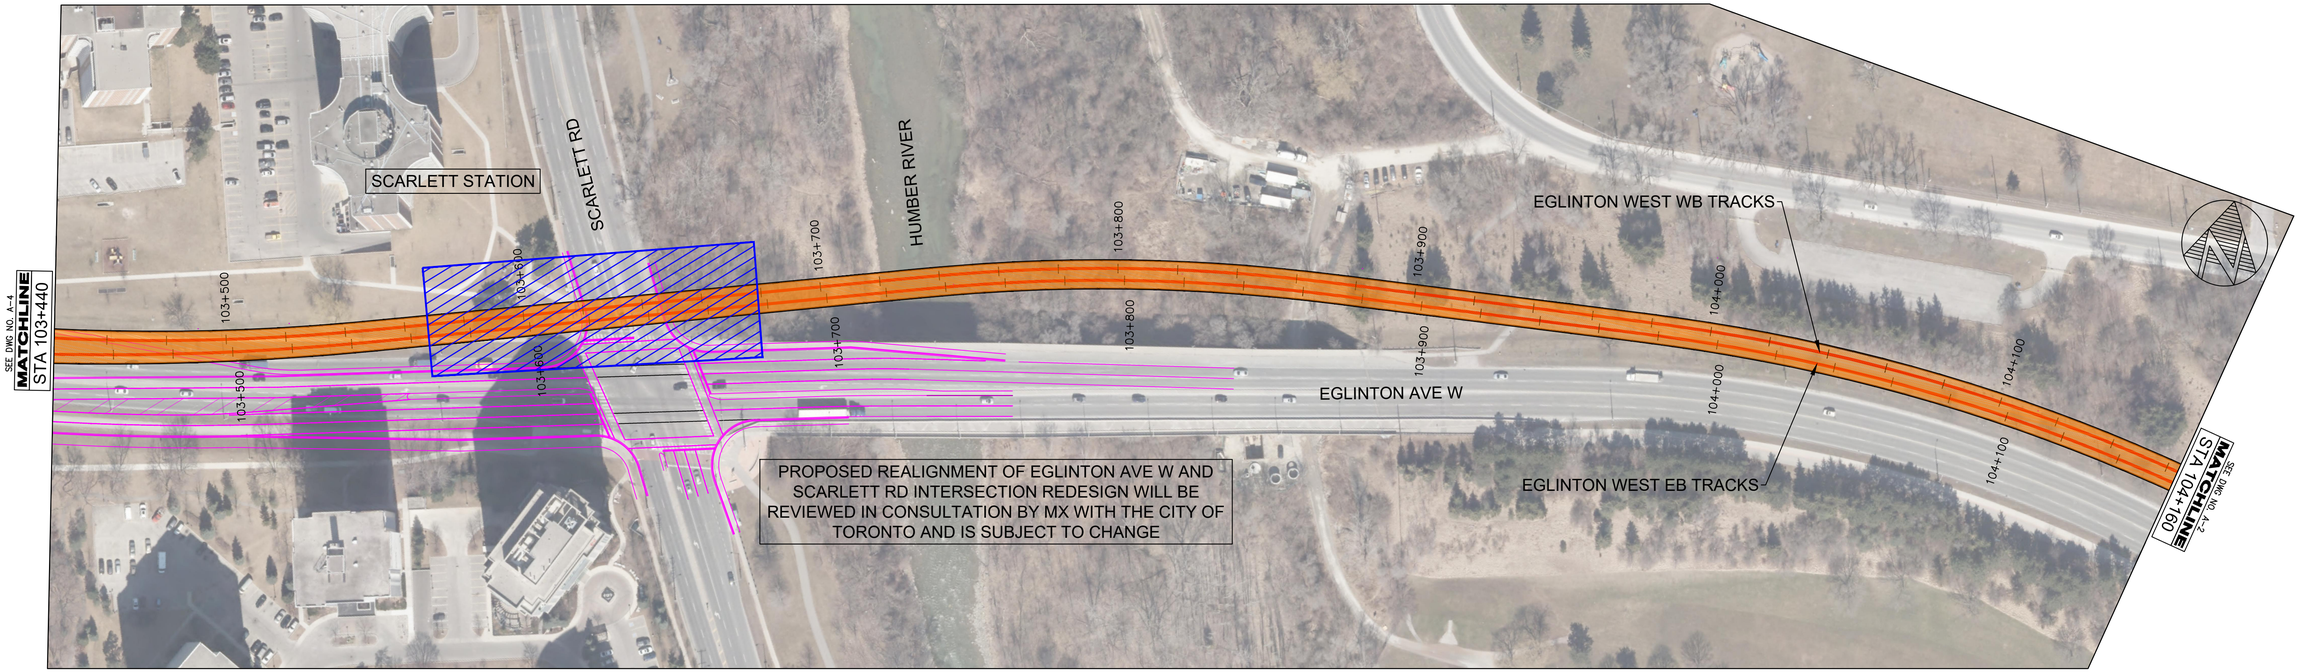

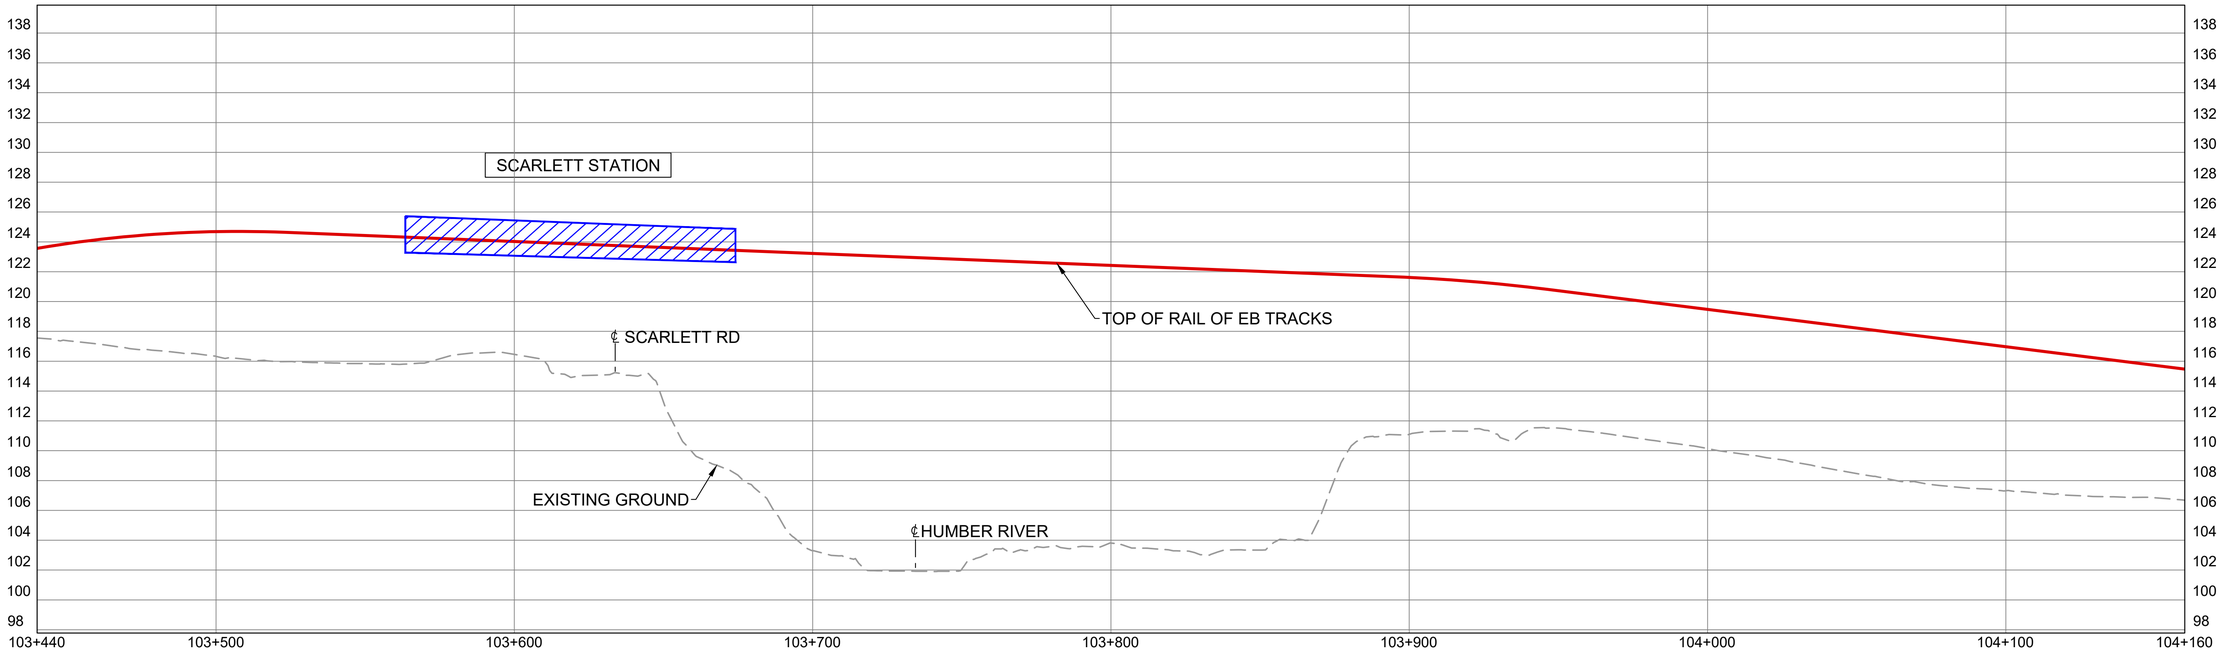

KEYPLAN - NTS

- WESTON RD
- JANE ST
  - JANE STATION
- EMMETT AVE
- HUMBER RIVER
- SCARLETT RD
  - SCARLETT STATION
- ROYAL YORK RD
  - ROYAL YORK STATION
- RUSSELL RD /EDEN VALLEY DR
- ISLINGTON AVE
  - ISLINGTON STATION
- WINCOTT DR /BEMERSYDE DR
- KIPLING AVE
  - KIPLING STATION
- WIDDICOMBE HILL BLVD /LLOYD MANOR RD
- MARTIN GROVE STATION
- MARTIN GROVE RD
- HWY 401/427 INTERCHANGE
- MATHESON BLVD E
- RENFORTH DR

LOCATION INDICATOR
STREET
STATION

LEGEND

- ALIGNMENT (ELEVATED)
- ALIGNMENT (UNDERGROUND)
- STATION SITE AREA
- EMERGENCY EXIT BUILDING/ CROSS PASSAGE SITES
- PROPOSED ROADWORKS
- PORTALS (APPROXIMATE)
- LAYDOWN AREA
- EXTRACTION/MAINTENANCE SHAFT
- LAUNCH SHAFT

NOTE:
LOCATIONS OF ALL ALIGNMENTS, STATIONS, AND STRUCTURAL ELEMENTS ARE CONCEPTUAL AND SUBJECT TO CHANGE

4TRANSIT
PARSONS HATCH WSP

CONCEPTUAL DESIGN
NOT FOR CONSTRUCTION

DATE
MAY 2020

CONCEPTUAL DESIGN


EGLINTON CROSSTOWN WEST EXTENSION TRANSIT PROJECT
ENVIRONMENTAL PROJECT REPORT


Contract No.:

METROLINX

Dwg. No. A-3

Sheet No. 03

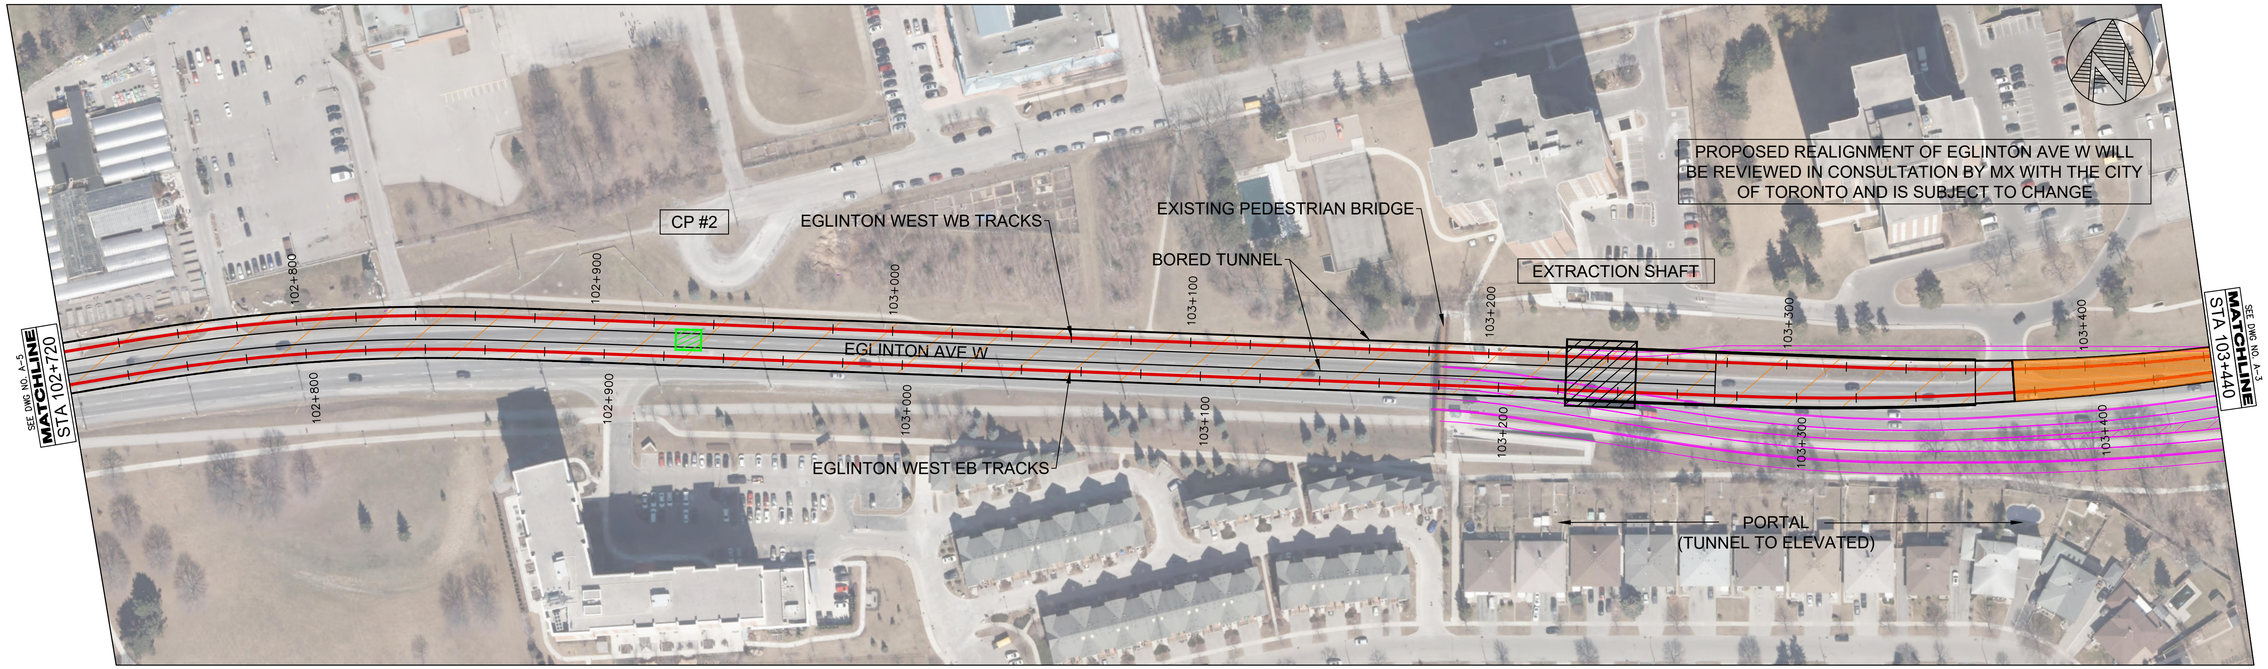

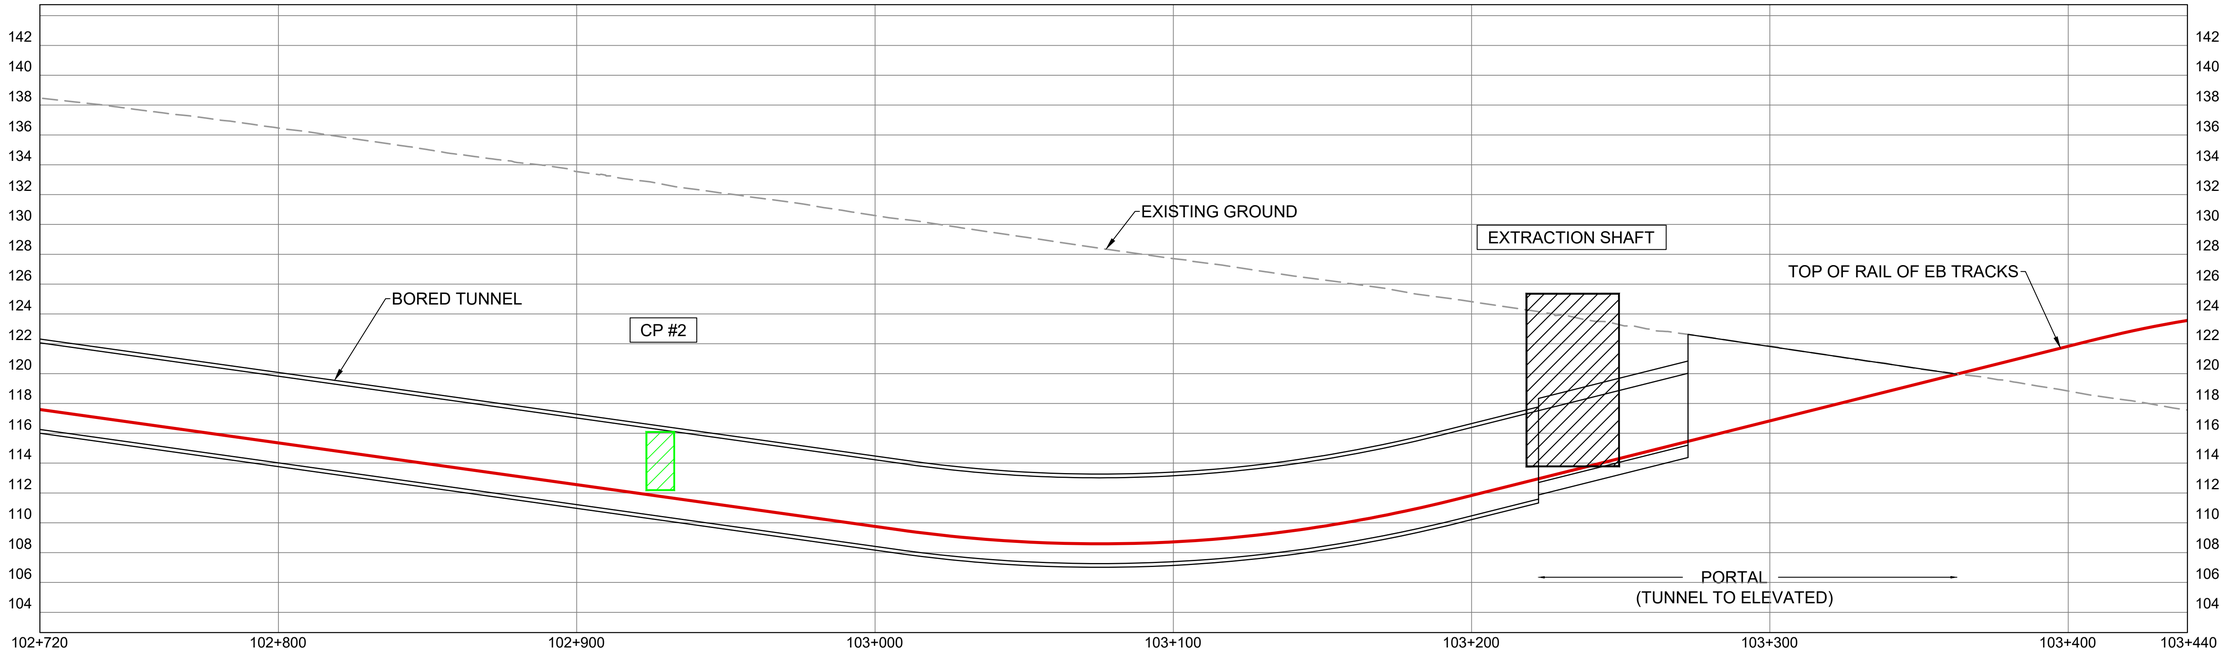

KEYPLAN - NTS

- WESTON RD
- JANE ST
  - JANE STATION
- EMMETT AVE
- HUMBER RIVER
- SCARLETT RD
  - SCARLETT STATION
- ROYAL YORK RD
  - ROYAL YORK STATION
- RUSSELL RD /EDEN VALLEY DR
- ISLINGTON AVE
  - ISLINGTON STATION
- WINCOTT DR /BEMERSYDE DR
- KIPLING AVE
  - KIPLING STATION
- WIDDICOMBE HILL BLVD /LLOYD MANOR RD
  - MARTIN GROVE STATION
- MARTIN GROVE RD
- HWY 401/427 INTERCHANGE
- MATHESON BLVD E
- RENFORTH DR

LOCATION INDICATOR
STREET
STATION

LEGEND

- ALIGNMENT (ELEVATED)
- ALIGNMENT (UNDERGROUND)
- STATION SITE AREA
- EMERGENCY EXIT BUILDING/ CROSS PASSAGE SITES
- PROPOSED ROADWORKS
- PORTALS (APPROXIMATE)
- LAYDOWN AREA
- EXTRACTION/MAINTENANCE SHAFT
- LAUNCH SHAFT

NOTE:
LOCATIONS OF ALL ALIGNMENTS, STATIONS, AND STRUCTURAL ELEMENTS ARE CONCEPTUAL AND SUBJECT TO CHANGE

4TRANSIT
PARSONS HATCH WSP

CONCEPTUAL DESIGN
NOT FOR CONSTRUCTION

DATE
MAY 2020

CONCEPTUAL DESIGN


EGLINTON CROSSTOWN WEST EXTENSION TRANSIT PROJECT
ENVIRONMENTAL PROJECT REPORT


Contract No.:


METROLINX

Dwg. No. A-4

Sheet No. 04

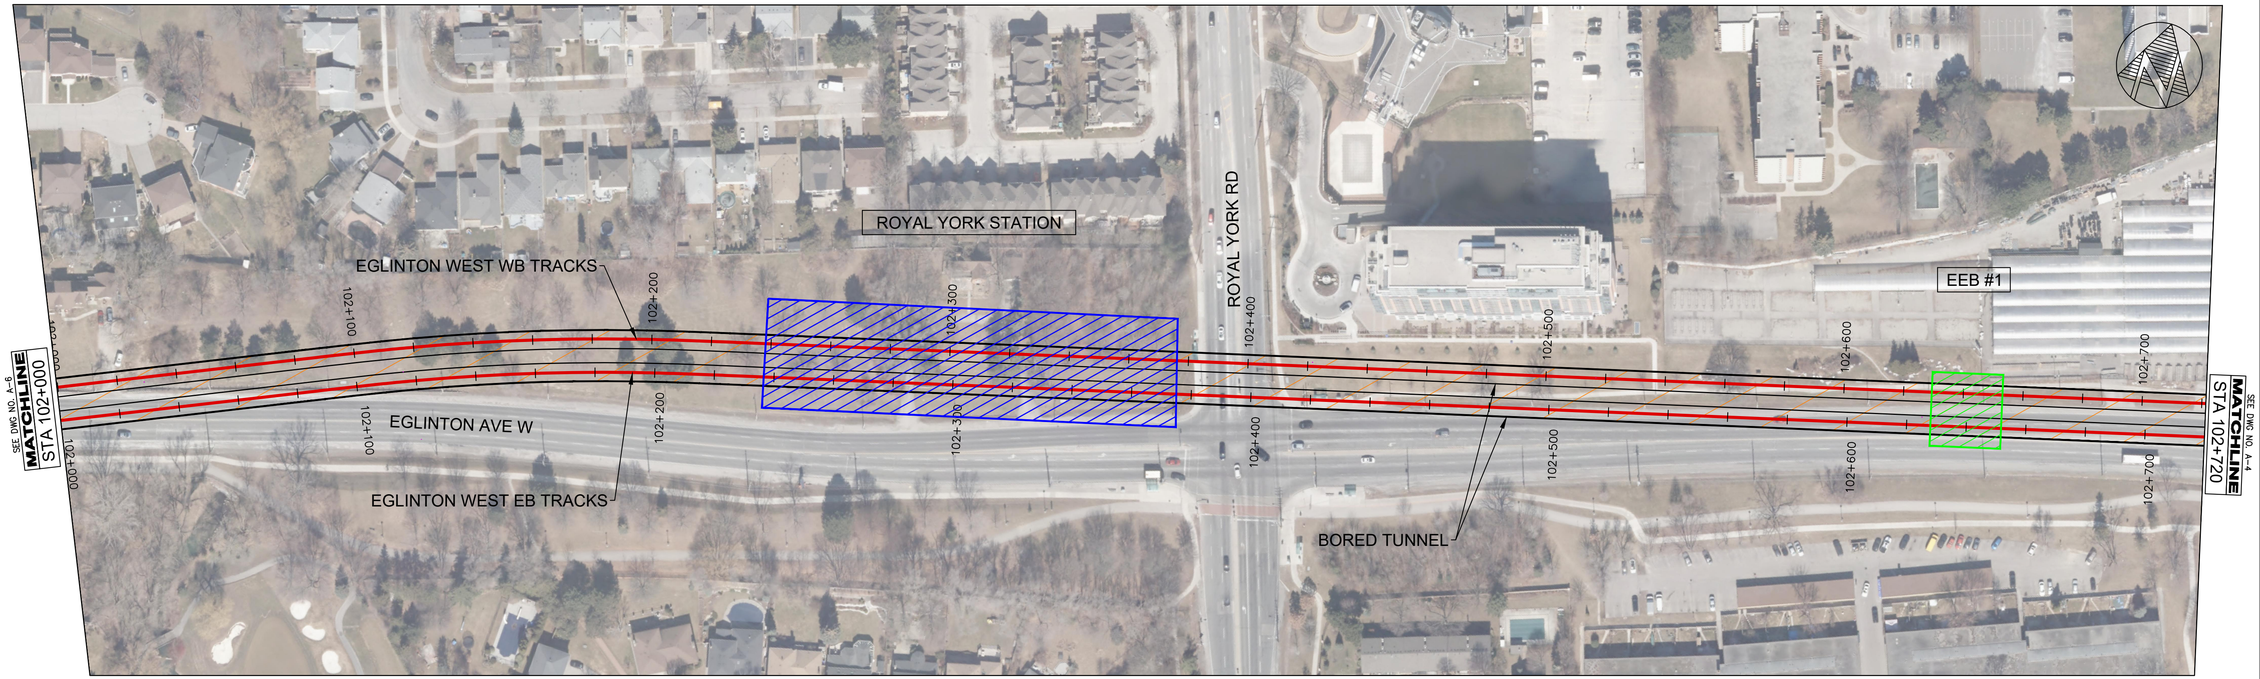

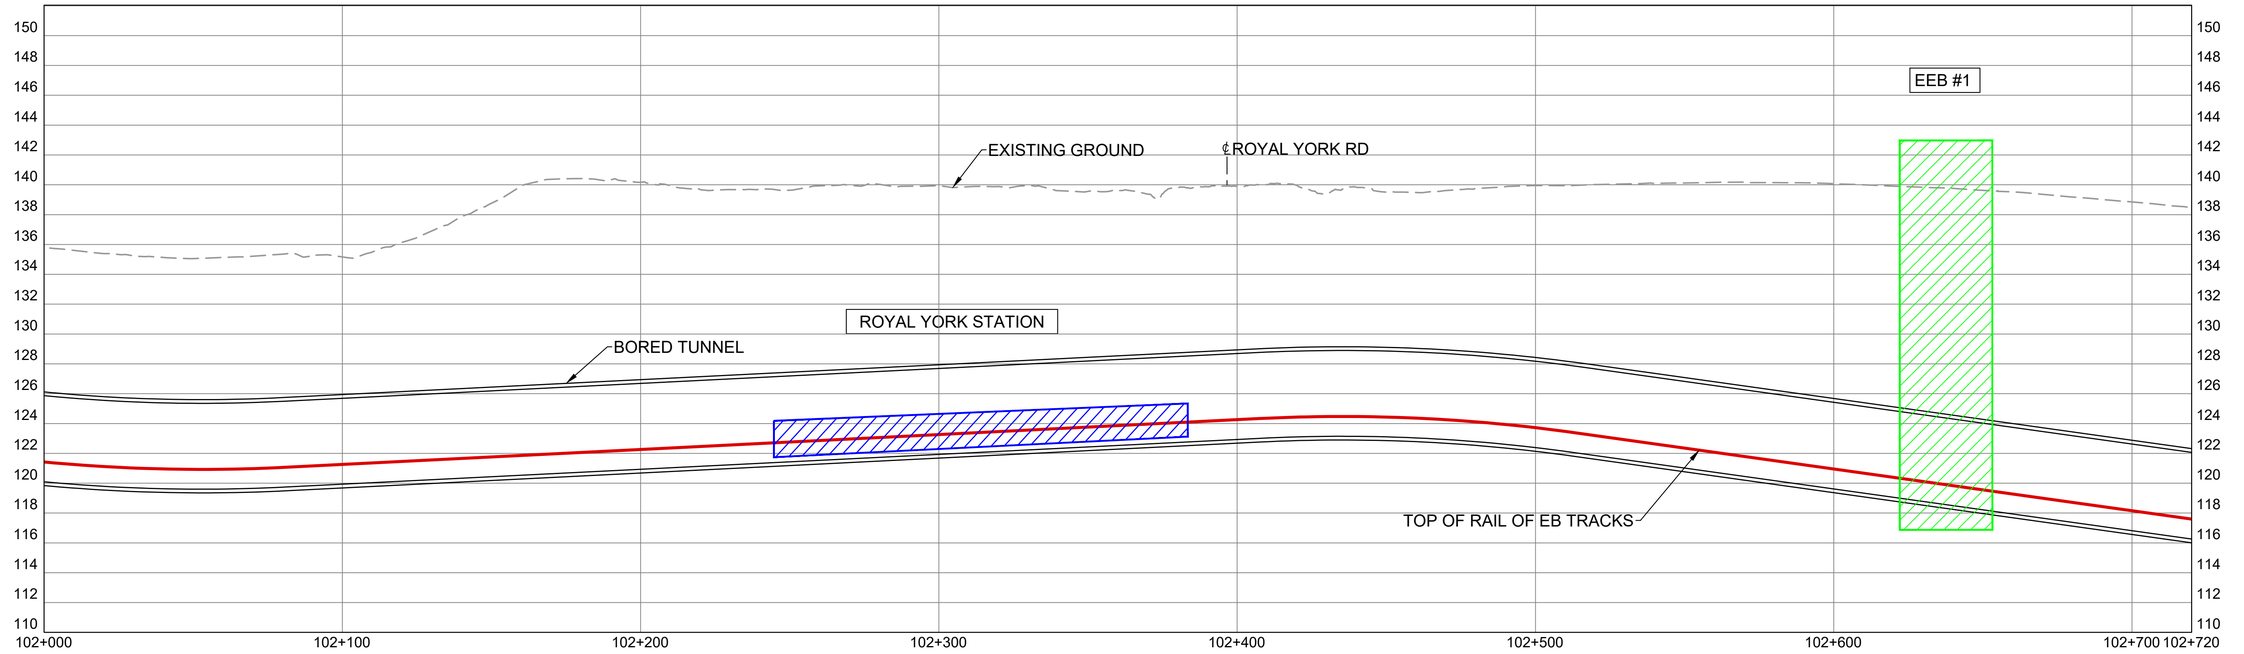

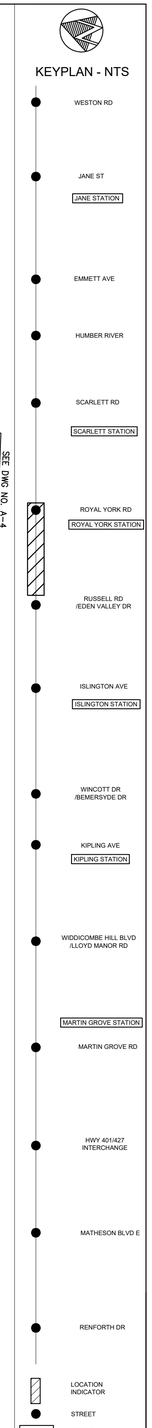

LEGEND

- ALIGNMENT (ELEVATED)
- ALIGNMENT (UNDERGROUND)
- STATION SITE AREA
- EMERGENCY EXIT BUILDING/ CROSS PASSAGE SITES
- PROPOSED ROADWORKS
- PORTALS (APPROXIMATE)
- LAYDOWN AREA
- EXTRACTION/MAINTENANCE SHAFT
- LAUNCH SHAFT

NOTE:
LOCATIONS OF ALL ALIGNMENTS, STATIONS, AND STRUCTURAL ELEMENTS ARE CONCEPTUAL AND SUBJECT TO CHANGE

4TRANSIT
PARSONS HATCH WSP

CONCEPTUAL DESIGN
NOT FOR CONSTRUCTION

DATE
MAY 2020

CONCEPTUAL DESIGN


EGLINTON CROSSTOWN WEST EXTENSION TRANSIT PROJECT
ENVIRONMENTAL PROJECT REPORT


Contract No.:

METROLINX

Dwg. No. A-5

Sheet No. 05

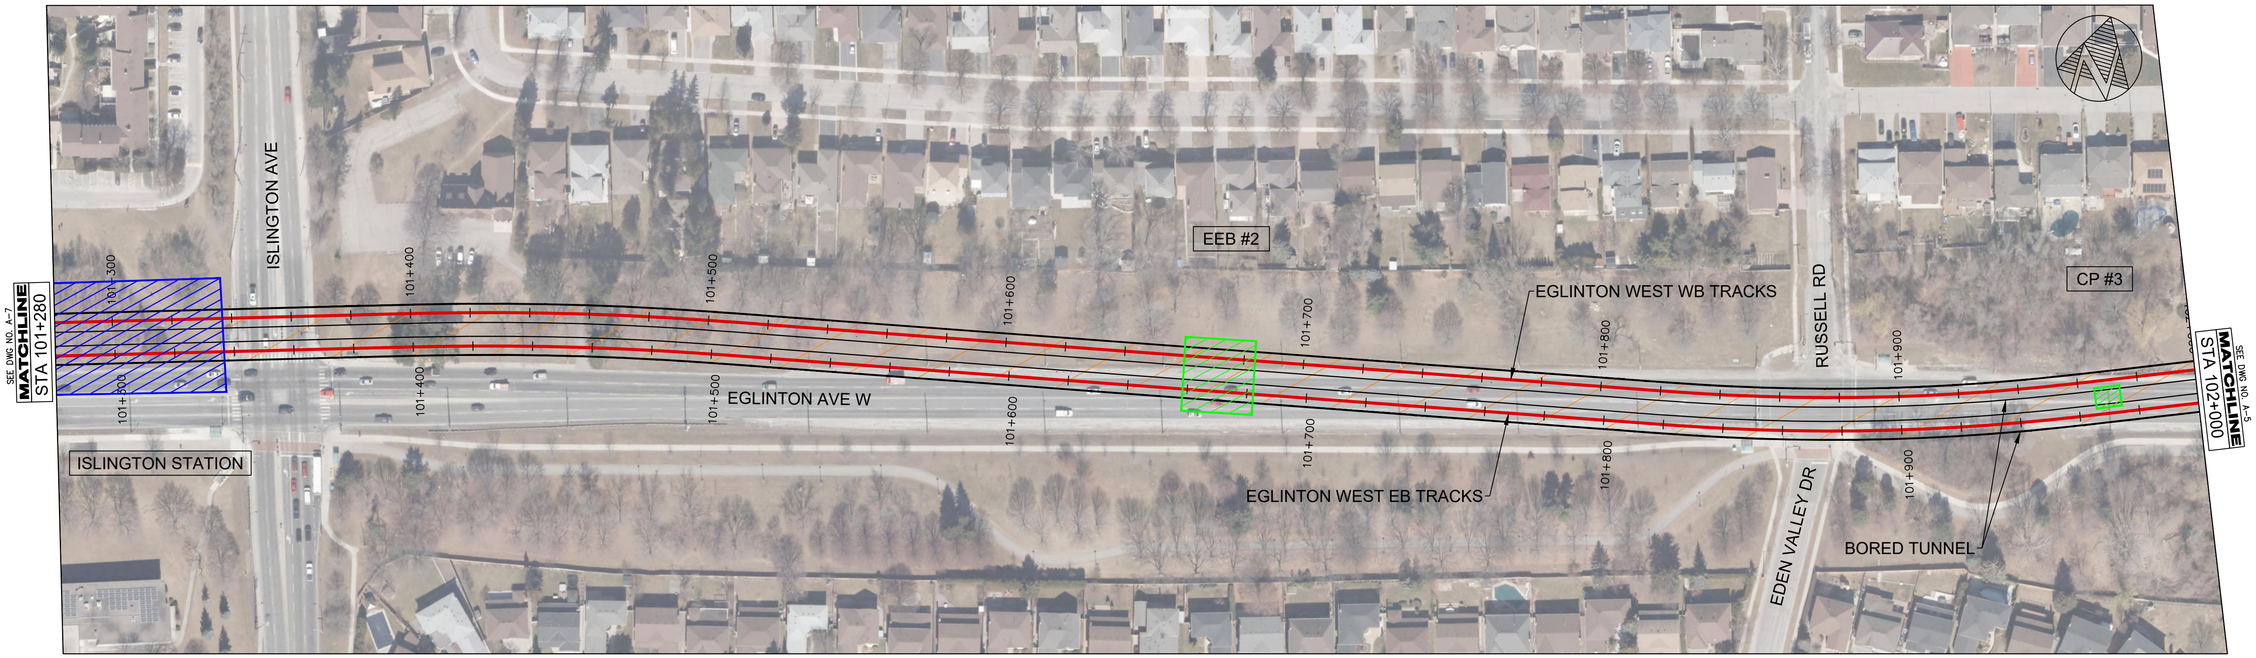

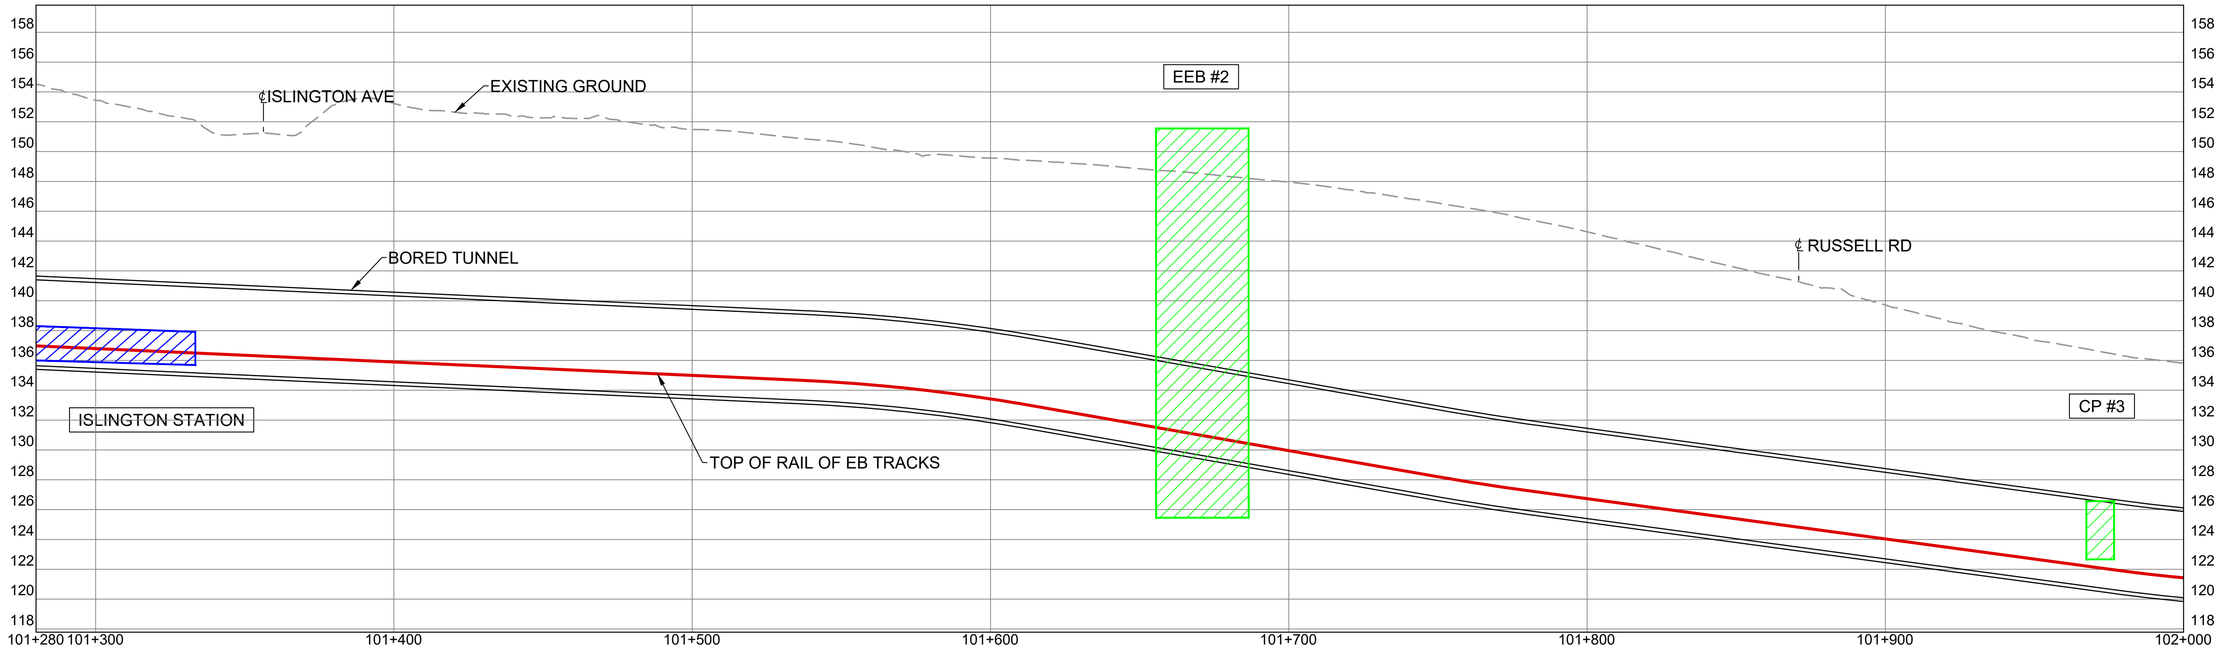

KEYPLAN - NTS

- WESTON RD
- JANE ST / JANE STATION
- EMMETT AVE
- HUMBER RIVER
- SCARLETT RD / SCARLETT STATION
- ROYAL YORK RD / ROYAL YORK STATION
- RUSSELL RD /EDEN VALLEY DR
- ISLINGTON AVE / ISLINGTON STATION
- WINCOTT DR /BEMERSYDE DR
- KIPLING AVE / KIPLING STATION
- WIDDICOMBE HILL BLVD /LLOYD MANOR RD
- MARTIN GROVE STATION / MARTIN GROVE RD
- HWY 401/427 INTERCHANGE
- MATHESON BLVD E
- RENFORTH DR

LOCATION INDICATOR
STREET
STATION

LEGEND

- ALIGNMENT (ELEVATED)
- ALIGNMENT (UNDERGROUND)
- STATION SITE AREA
- EMERGENCY EXIT BUILDING/ CROSS PASSAGE SITES
- PROPOSED ROADWORKS
- PORTALS (APPROXIMATE)
- LAYDOWN AREA
- EXTRACTION/MAINTENANCE SHAFT
- LAUNCH SHAFT

NOTE:
LOCATIONS OF ALL ALIGNMENTS, STATIONS, AND STRUCTURAL ELEMENTS ARE CONCEPTUAL AND SUBJECT TO CHANGE

4TRANSIT
PARSONS HATCH WSP

CONCEPTUAL DESIGN
NOT FOR CONSTRUCTION

DATE
MAY 2020

CONCEPTUAL DESIGN


EGLINTON CROSSTOWN WEST EXTENSION TRANSIT PROJECT
ENVIRONMENTAL PROJECT REPORT


Contract No.:

METROLINX


Dwg. No. A-6

Sheet No. 06

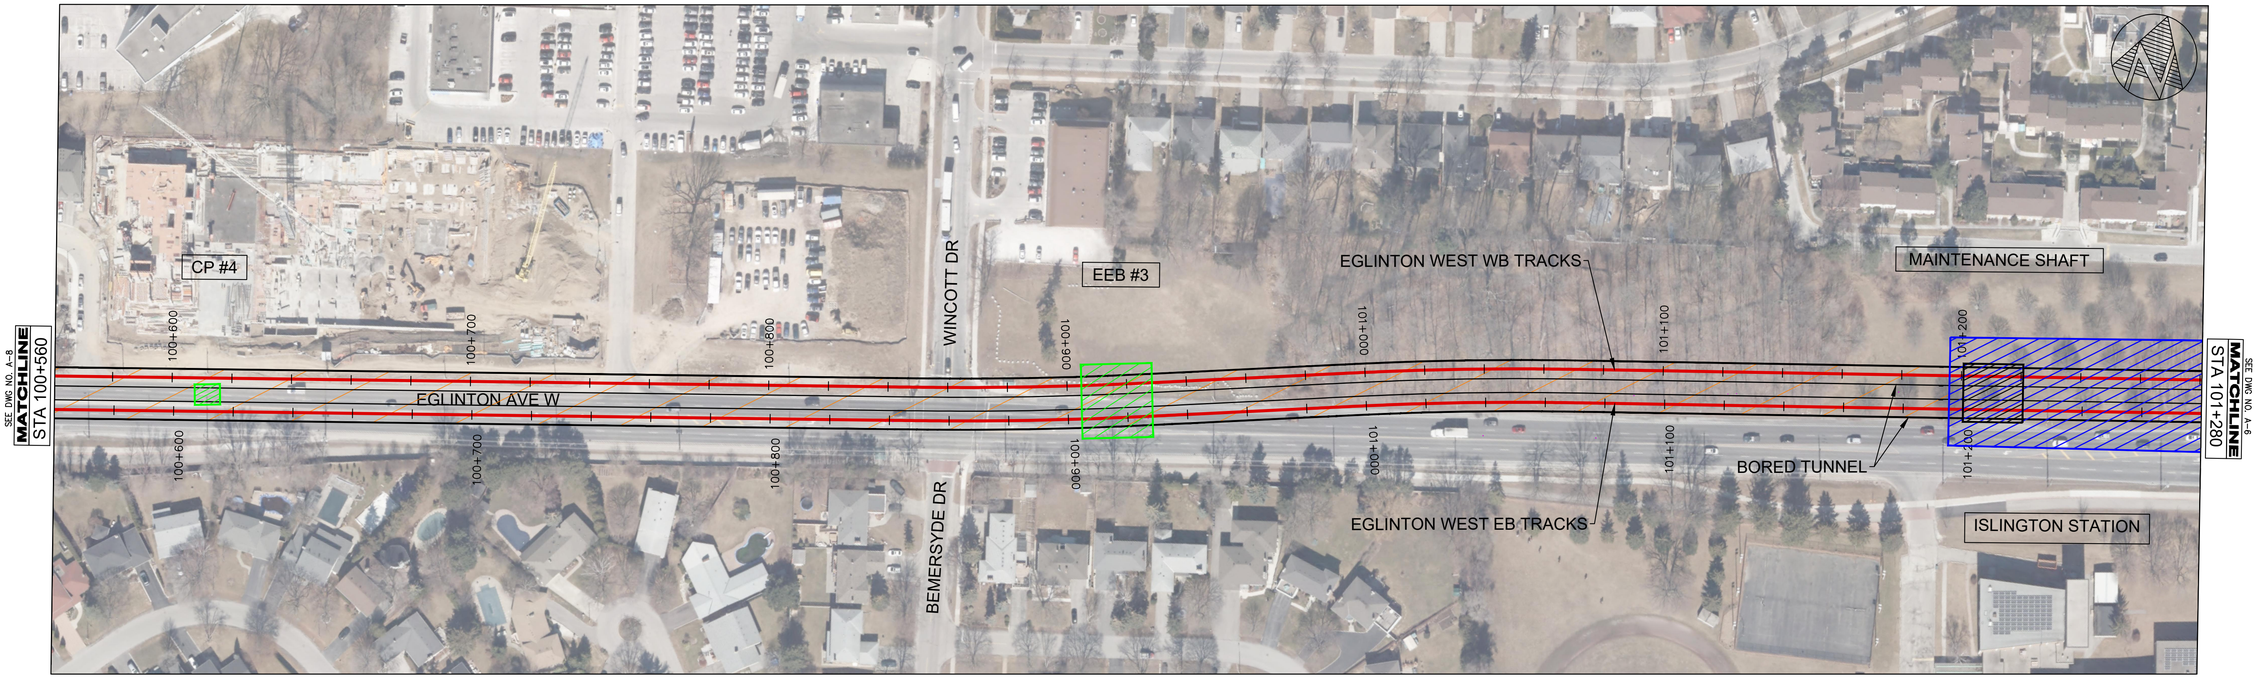

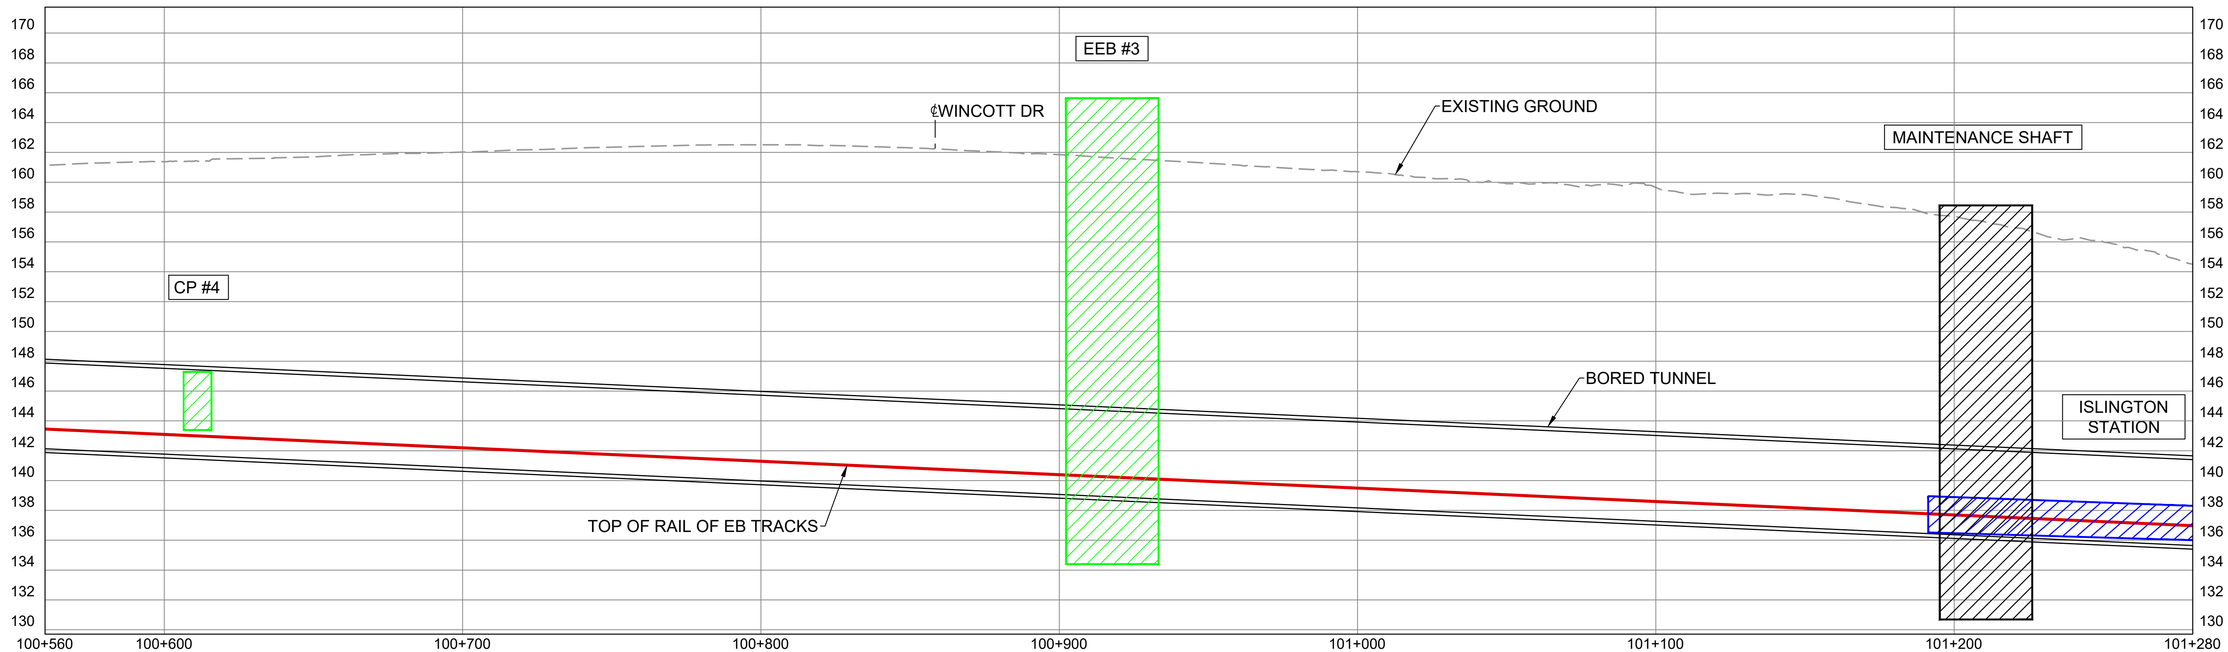

KEYPLAN - NTS

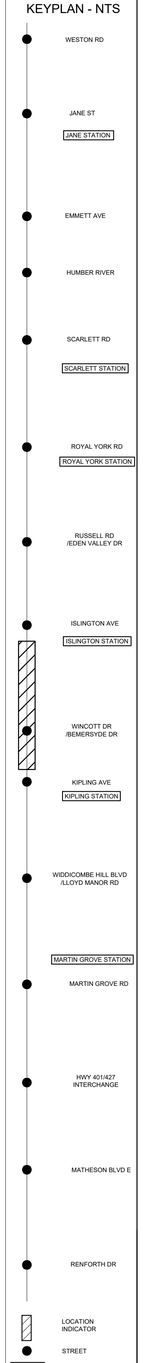

LEGEND

- ALIGNMENT (ELEVATED)
- ALIGNMENT (UNDERGROUND)
- STATION SITE AREA
- EMERGENCY EXIT BUILDING/ CROSS PASSAGE SITES
- PROPOSED ROADWORKS
- PORTALS (APPROXIMATE)
- LAYDOWN AREA
- EXTRACTION/MAINTENANCE SHAFT
- LAUNCH SHAFT

NOTE:
LOCATIONS OF ALL ALIGNMENTS, STATIONS, AND STRUCTURAL ELEMENTS ARE CONCEPTUAL AND SUBJECT TO CHANGE

4TRANSIT
PARSONS HATCH WSP

CONCEPTUAL DESIGN
NOT FOR CONSTRUCTION

DATE
MAY 2020

CONCEPTUAL DESIGN


EGLINTON CROSSTOWN WEST EXTENSION TRANSIT PROJECT
ENVIRONMENTAL PROJECT REPORT


Contract No.:


METROLINX

Dwg. No. A-7

Sheet No. 07

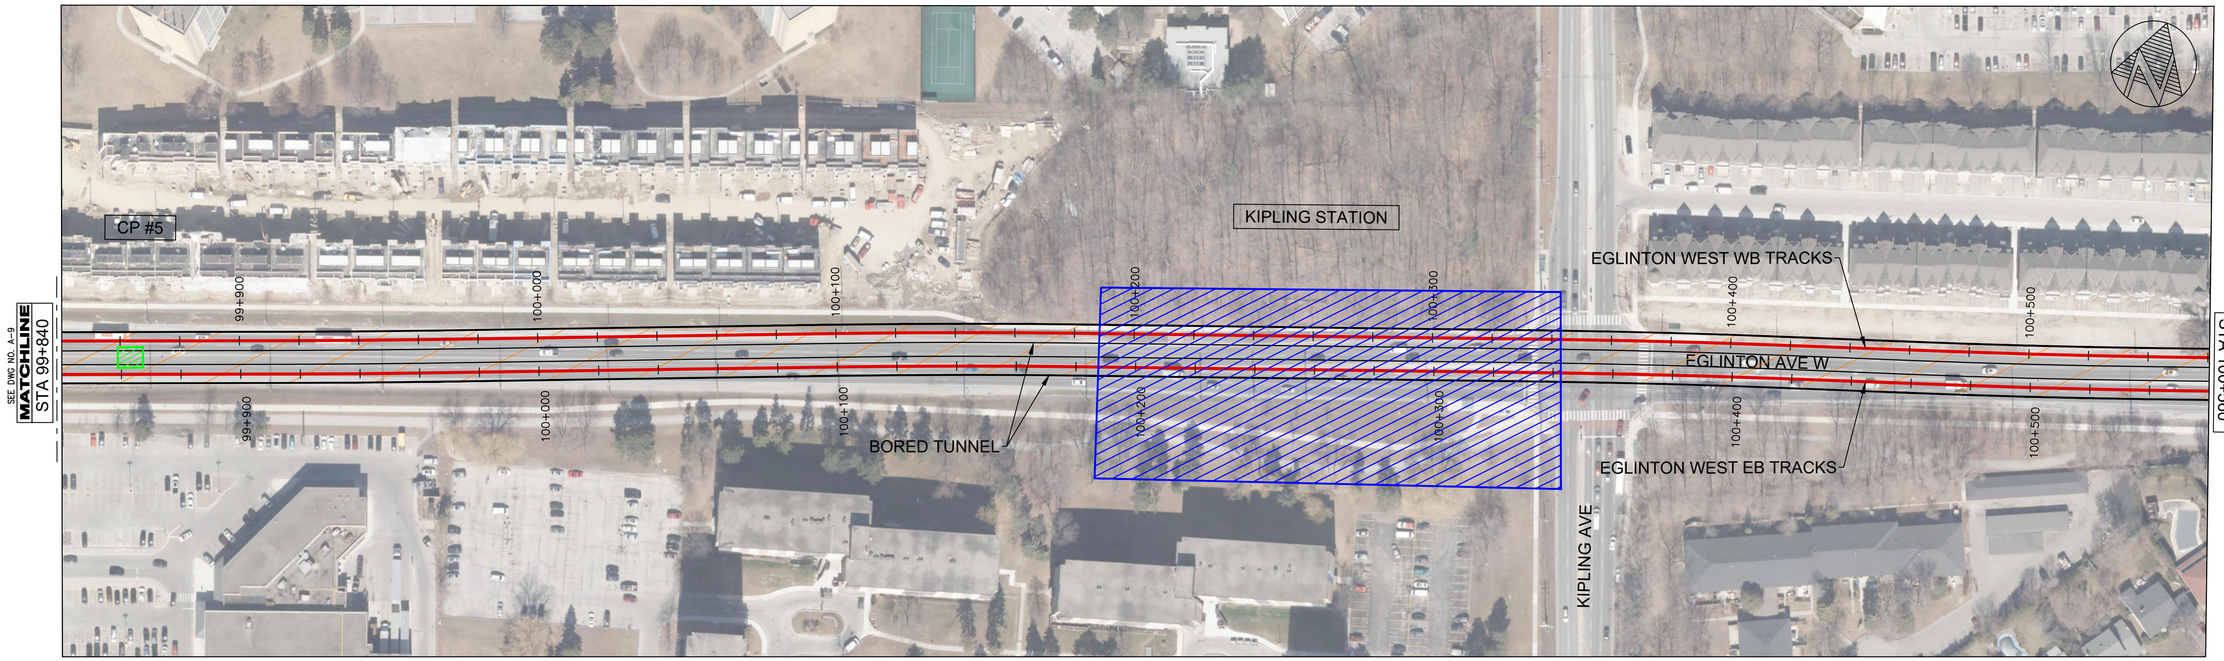

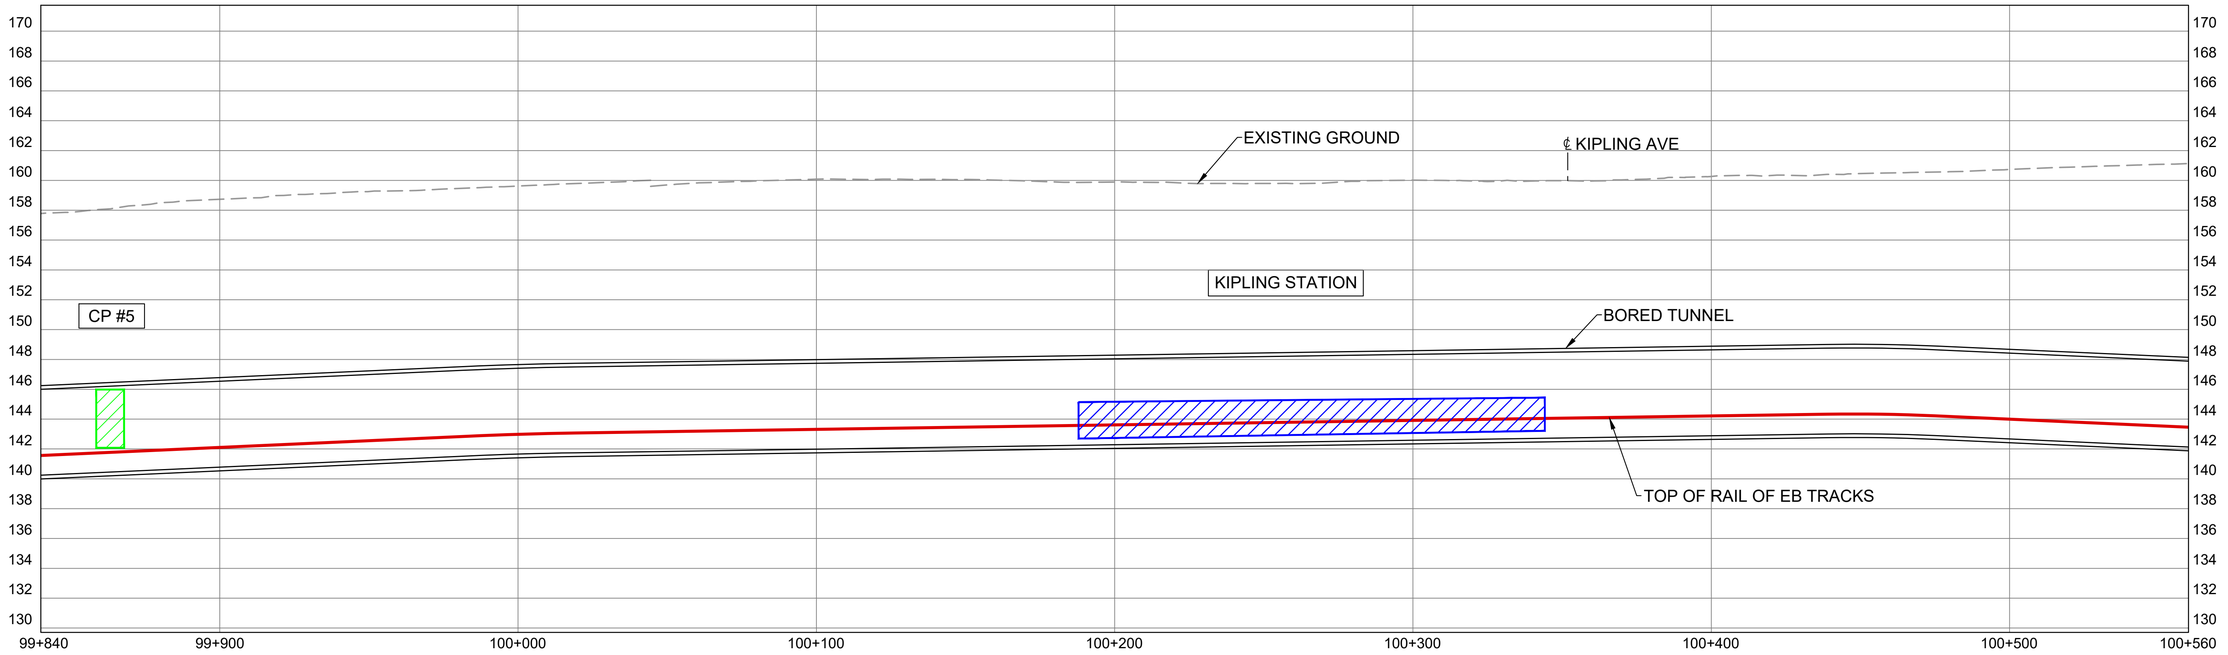

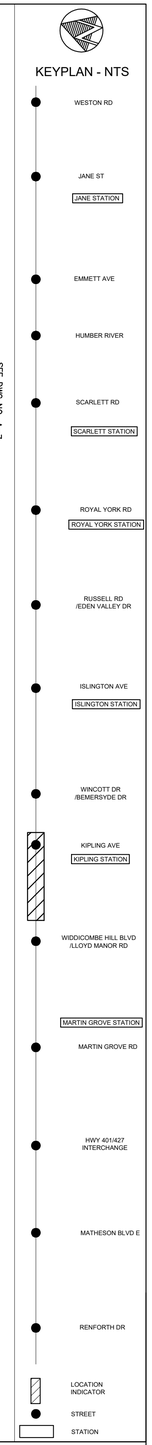

LEGEND

- ALIGNMENT (ELEVATED)
- ALIGNMENT (UNDERGROUND)
- STATION SITE AREA
- EMERGENCY EXIT BUILDING/ CROSS PASSAGE SITES
- PROPOSED ROADWORKS
- PORTALS (APPROXIMATE)
- LAYDOWN AREA
- EXTRACTION/MAINTENANCE SHAFT
- LAUNCH SHAFT

NOTE:
LOCATIONS OF ALL ALIGNMENTS, STATIONS, AND STRUCTURAL ELEMENTS ARE CONCEPTUAL AND SUBJECT TO CHANGE

4TRANSIT
PARSONS HATCH WSP

CONCEPTUAL DESIGN
NOT FOR CONSTRUCTION

DATE
MAY 2020

CONCEPTUAL DESIGN


EGLINTON CROSSTOWN WEST EXTENSION TRANSIT PROJECT
ENVIRONMENTAL PROJECT REPORT


Contract No.:

METROLINX

Dwg. No. A-8

Sheet No. 08

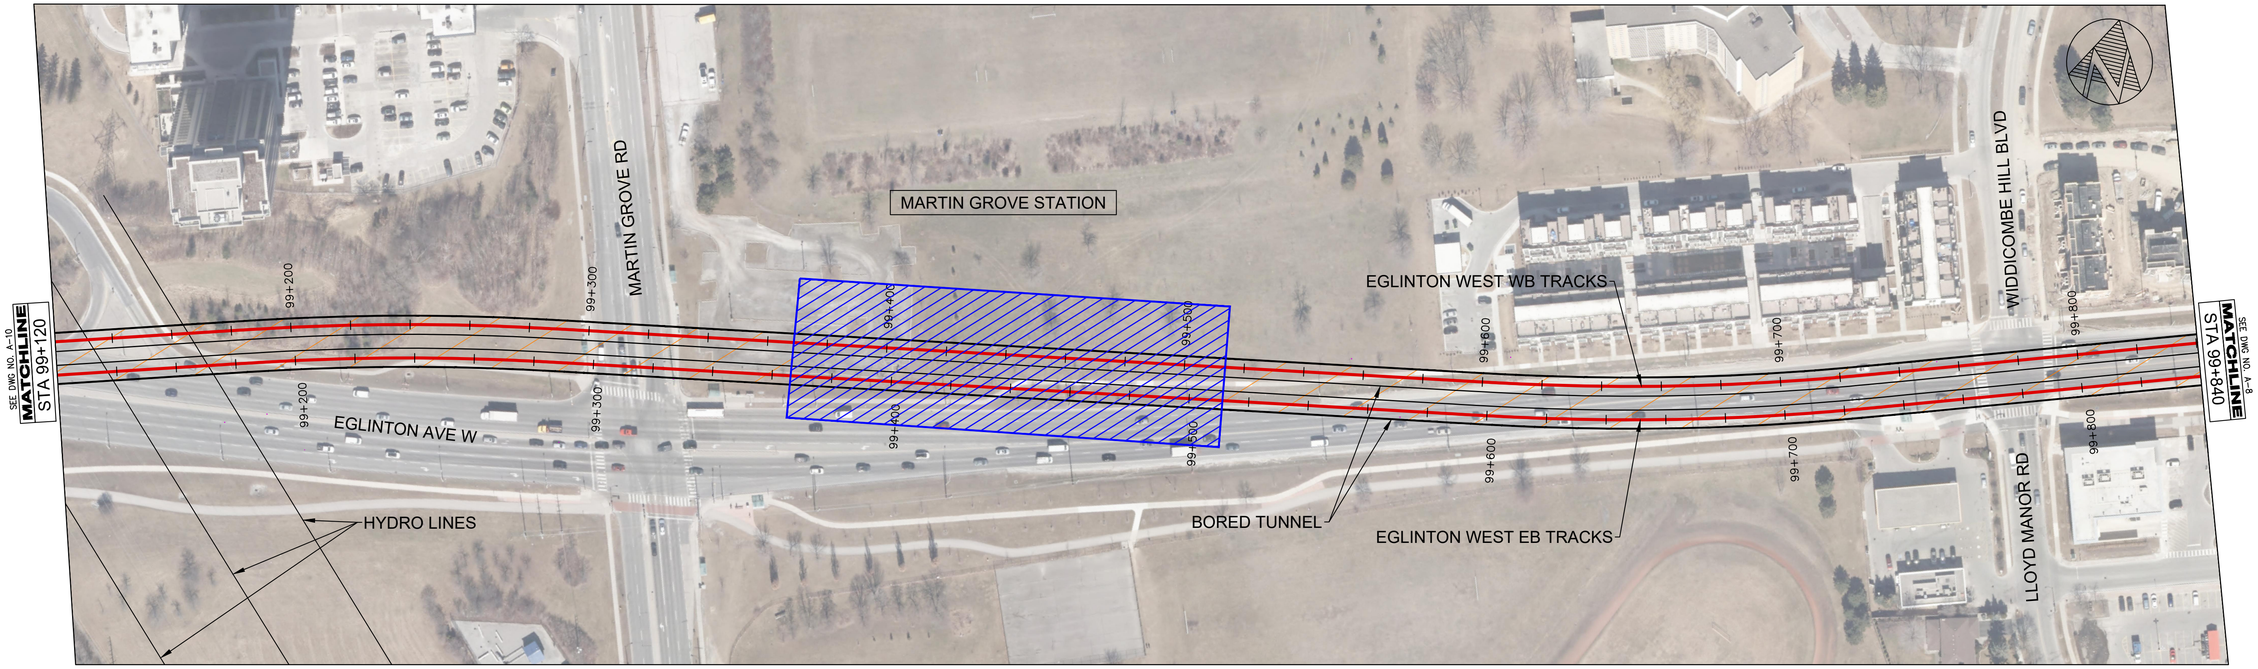

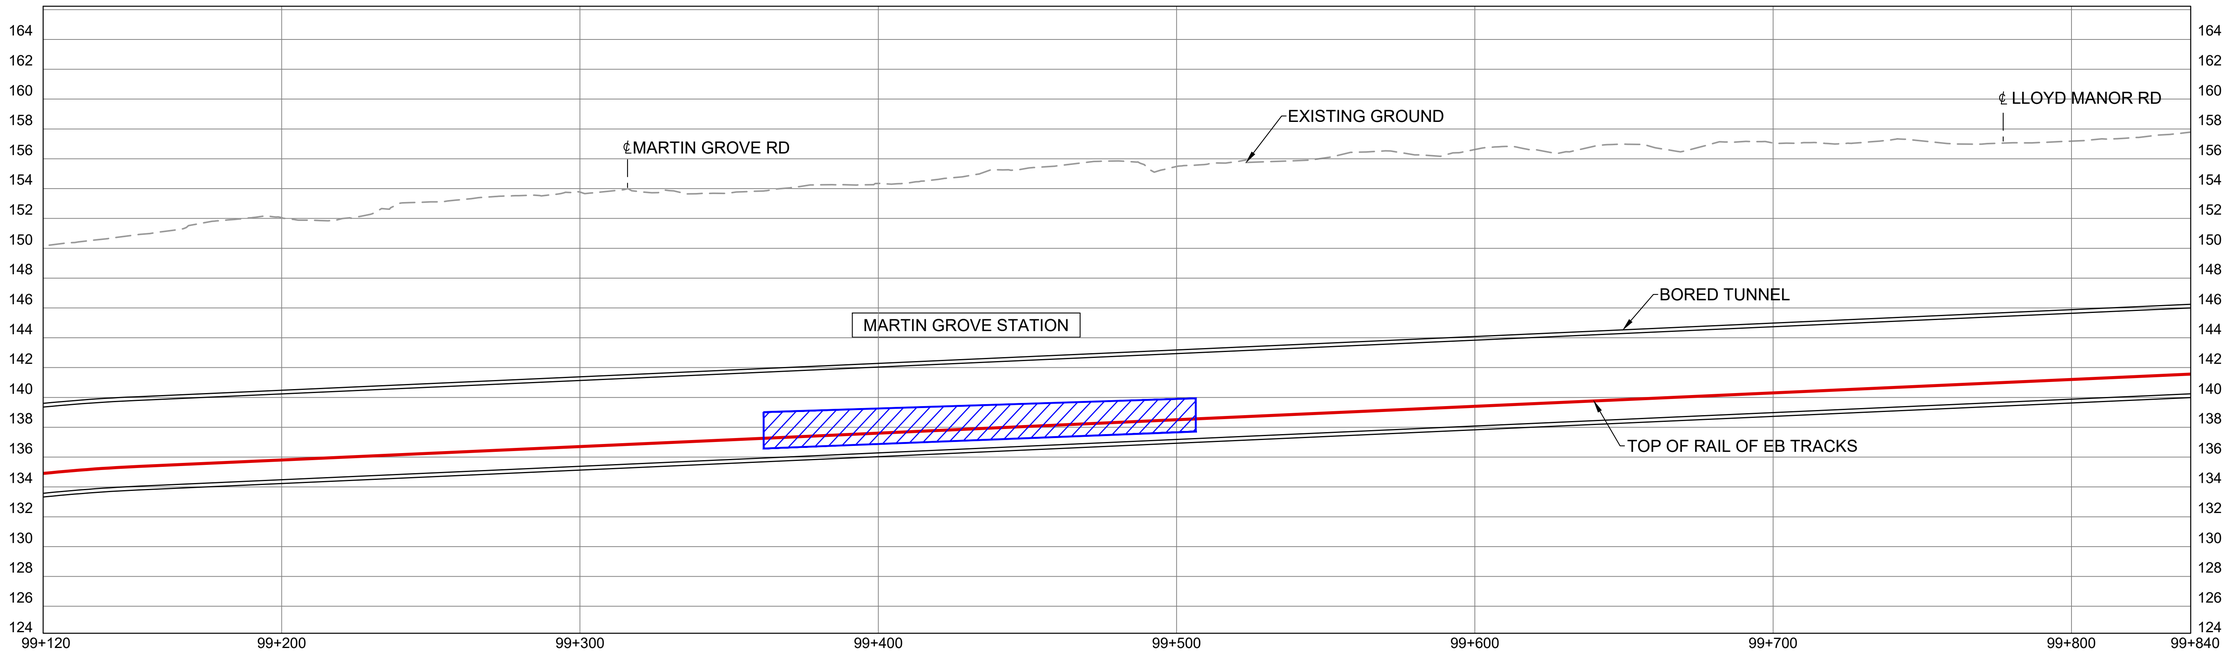

KEYPLAN - NTS

- WESTON RD
- JANE ST
  - JANE STATION
- EMMETT AVE
- HUMBER RIVER
- SCARLETT RD
  - SCARLETT STATION
- ROYAL YORK RD
  - ROYAL YORK STATION
- RUSSELL RD /EDEN VALLEY DR
- ISLINGTON AVE
  - ISLINGTON STATION
- WINCOTT DR /BEMERSYDE DR
- KIPLING AVE
  - KIPLING STATION
- WIDDICOMBE HILL BLVD /LLOYD MANOR RD
- MARTIN GROVE STATION
- MARTIN GROVE RD
- HWY 401/427 INTERCHANGE
- MATHESON BLVD E
- RENFORTH DR

LOCATION INDICATOR
STREET
STATION

LEGEND

- ALIGNMENT (ELEVATED)
- ALIGNMENT (UNDERGROUND)
- STATION SITE AREA
- EMERGENCY EXIT BUILDING/ CROSS PASSAGE SITES
- PROPOSED ROADWORKS
- PORTALS (APPROXIMATE)
- LAYDOWN AREA
- EXTRACTION/MAINTENANCE SHAFT
- LAUNCH SHAFT

NOTE:
LOCATIONS OF ALL ALIGNMENTS, STATIONS, AND STRUCTURAL ELEMENTS ARE CONCEPTUAL AND SUBJECT TO CHANGE

4TRANSIT
PARSONS HATCH WSP

CONCEPTUAL DESIGN
NOT FOR CONSTRUCTION

DATE
MAY 2020

CONCEPTUAL DESIGN


EGLINTON CROSSTOWN WEST EXTENSION TRANSIT PROJECT
ENVIRONMENTAL PROJECT REPORT


Contract No.:

METROLINX

Dwg. No. A-9

Sheet No. 09

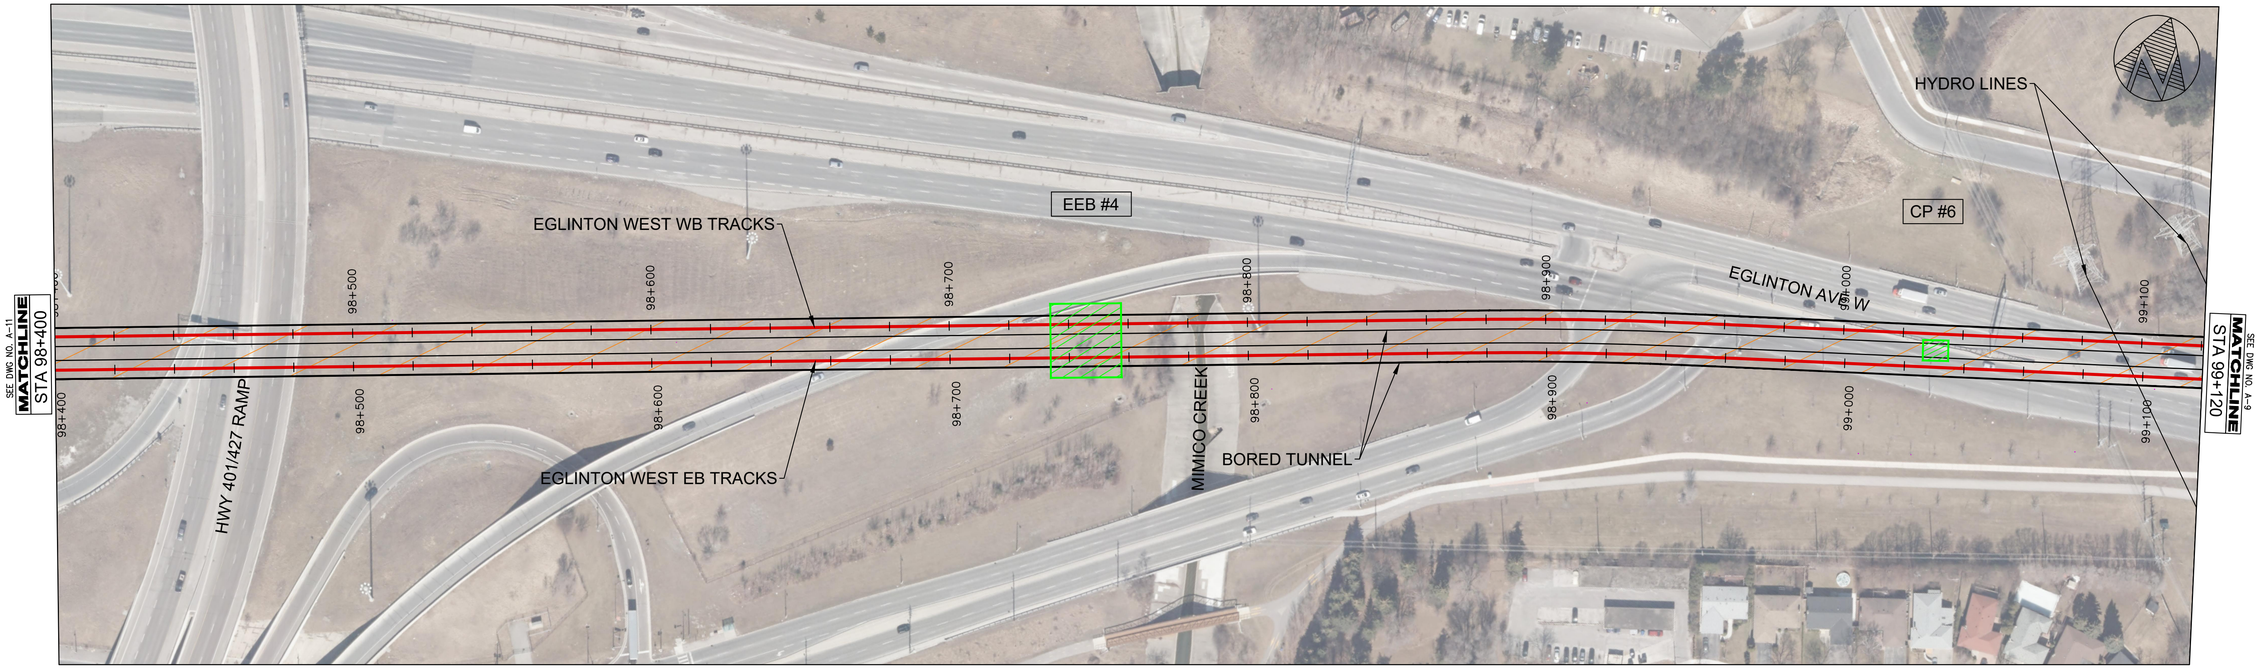

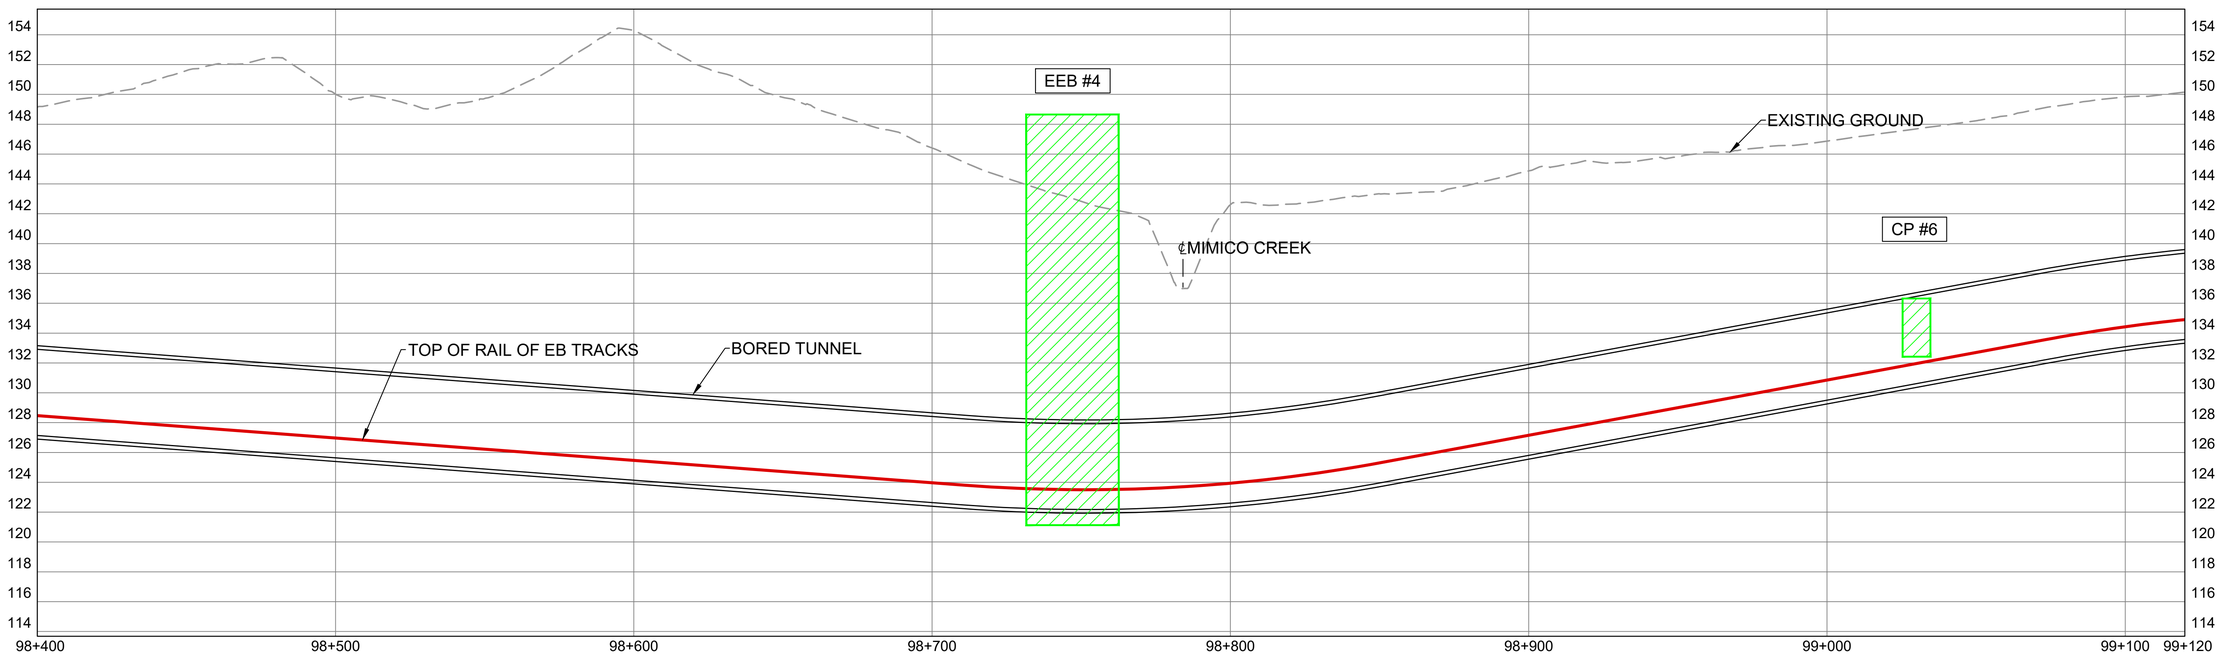

KEYPLAN - NTS

- WESTON RD
- JANE ST
  JANE STATION
- EMMETT AVE
- HUMBER RIVER
- SCARLETT RD
  SCARLETT STATION
- ROYAL YORK RD
  ROYAL YORK STATION
- RUSSELL RD /EDEN VALLEY DR
- ISLINGTON AVE
  ISLINGTON STATION
- WINCOTT DR /BEMERSYDE DR
- KIPLING AVE
  KIPLING STATION
- WIDDICOMBE HILL BLVD /LLOYD MANOR RD
- MARTIN GROVE STATION
- MARTIN GROVE RD
- HWY 401/427 INTERCHANGE
- MATHESON BLVD E
- RENFORTH DR

LOCATION INDICATOR
STREET
STATION

LEGEND

- ALIGNMENT (ELEVATED)
- ALIGNMENT (UNDERGROUND)
- STATION SITE AREA
- EMERGENCY EXIT BUILDING/ CROSS PASSAGE SITES
- PROPOSED ROADWORKS
- PORTALS (APPROXIMATE)
- LAYDOWN AREA
- EXTRACTION/MAINTENANCE SHAFT
- LAUNCH SHAFT

NOTE:
LOCATIONS OF ALL ALIGNMENTS, STATIONS, AND STRUCTURAL ELEMENTS ARE CONCEPTUAL AND SUBJECT TO CHANGE

4TRANSIT
PARSONS HATCH WSP

CONCEPTUAL DESIGN
NOT FOR CONSTRUCTION

DATE
MAY 2020

CONCEPTUAL DESIGN


EGLINTON CROSSTOWN WEST EXTENSION TRANSIT PROJECT
ENVIRONMENTAL PROJECT REPORT


Contract No.:

METROLINX

Dwg. No. A-10

Sheet No. 010

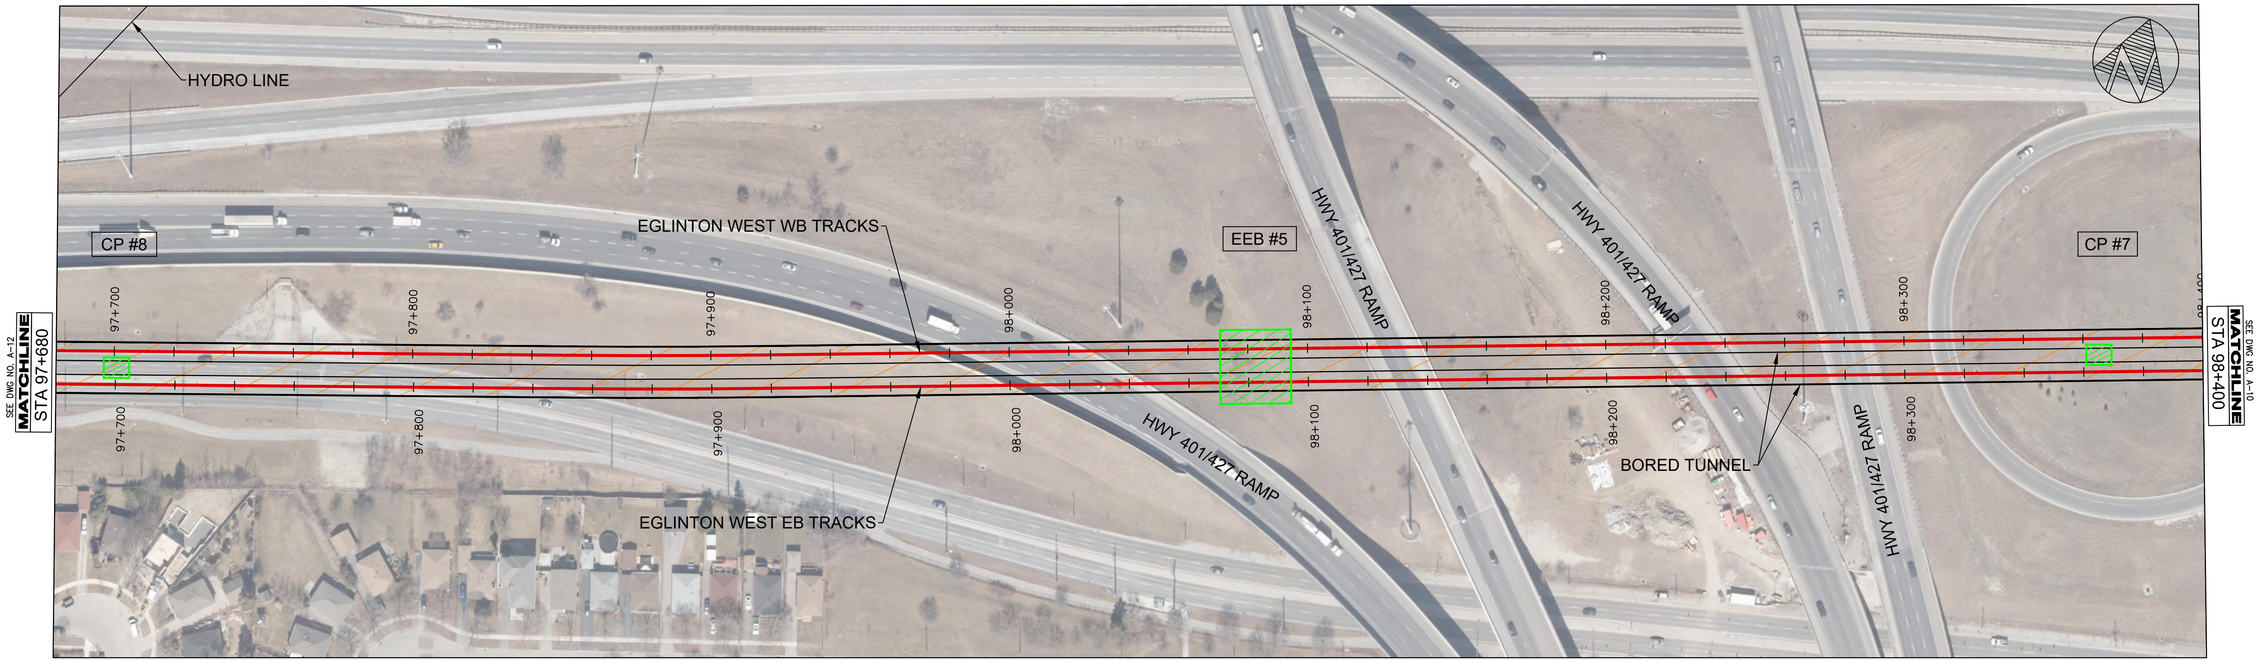

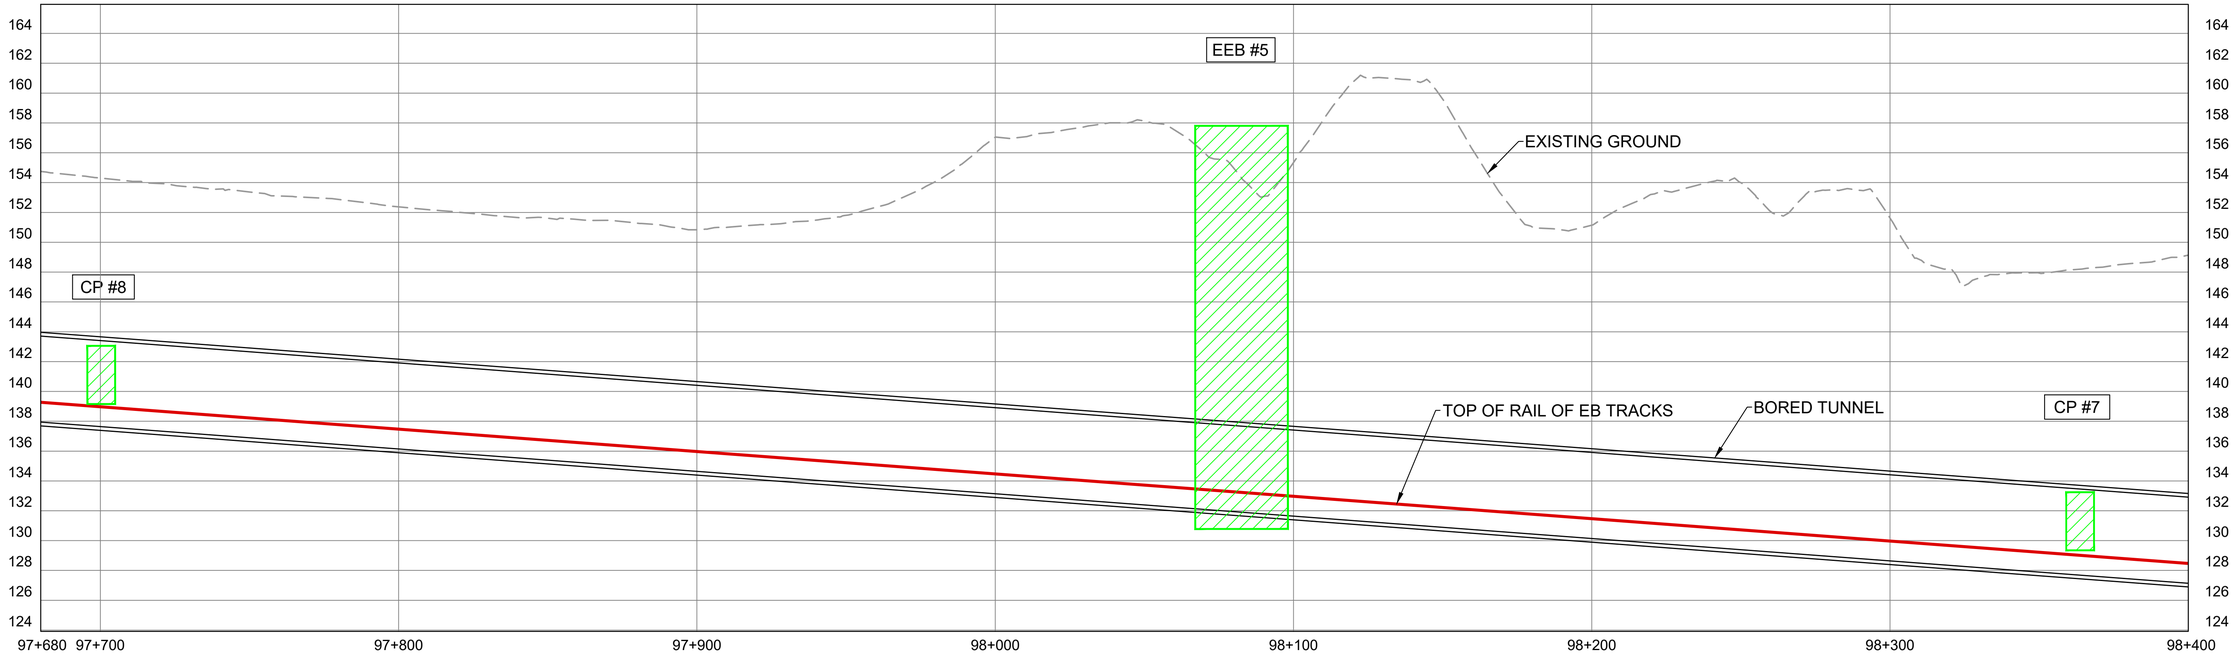

KEYPLAN - NTS

- WESTON RD
- JANIE ST
- JANIE STATION
- EMMETT AVE
- HUMBER RIVER
- SCARLETT RD
- SCARLETT STATION
- ROYAL YORK RD
- ROYAL YORK STATION
- RUSSELL RD /EDEN VALLEY DR
- ISLINGTON AVE
- ISLINGTON STATION
- WINCOTT DR /BEMERSYDE DR
- KIPLING AVE
- KIPLING STATION
- WIDDICOMBE HILL BLVD /LLOYD MANOR RD
- MARTIN GROVE STATION
- MARTIN GROVE RD
- HWY 401/427 INTERCHANGE
- MATHESON BLVD E
- RENFORTH DR
- LOCATION INDICATOR
- STREET
- STATION

LEGEND

- ALIGNMENT (ELEVATED)
- ALIGNMENT (UNDERGROUND)
- STATION SITE AREA
- EMERGENCY EXIT BUILDING/ CROSS PASSAGE SITES
- PROPOSED ROADWORKS
- PORTALS (APPROXIMATE)
- LAYDOWN AREA
- EXTRACTION/MAINTENANCE SHAFT
- LAUNCH SHAFT

NOTE:
LOCATIONS OF ALL ALIGNMENTS, STATIONS, AND STRUCTURAL ELEMENTS ARE CONCEPTUAL AND SUBJECT TO CHANGE

4TRANSIT
PARSONS HATCH WSP

CONCEPTUAL DESIGN
NOT FOR CONSTRUCTION

DATE
MAY 2020

CONCEPTUAL DESIGN


EGLINTON CROSSTOWN WEST EXTENSION TRANSIT PROJECT
ENVIRONMENTAL PROJECT REPORT


Contract No.:

METROLINX

Dwg. No. A-11

Sheet No. 011

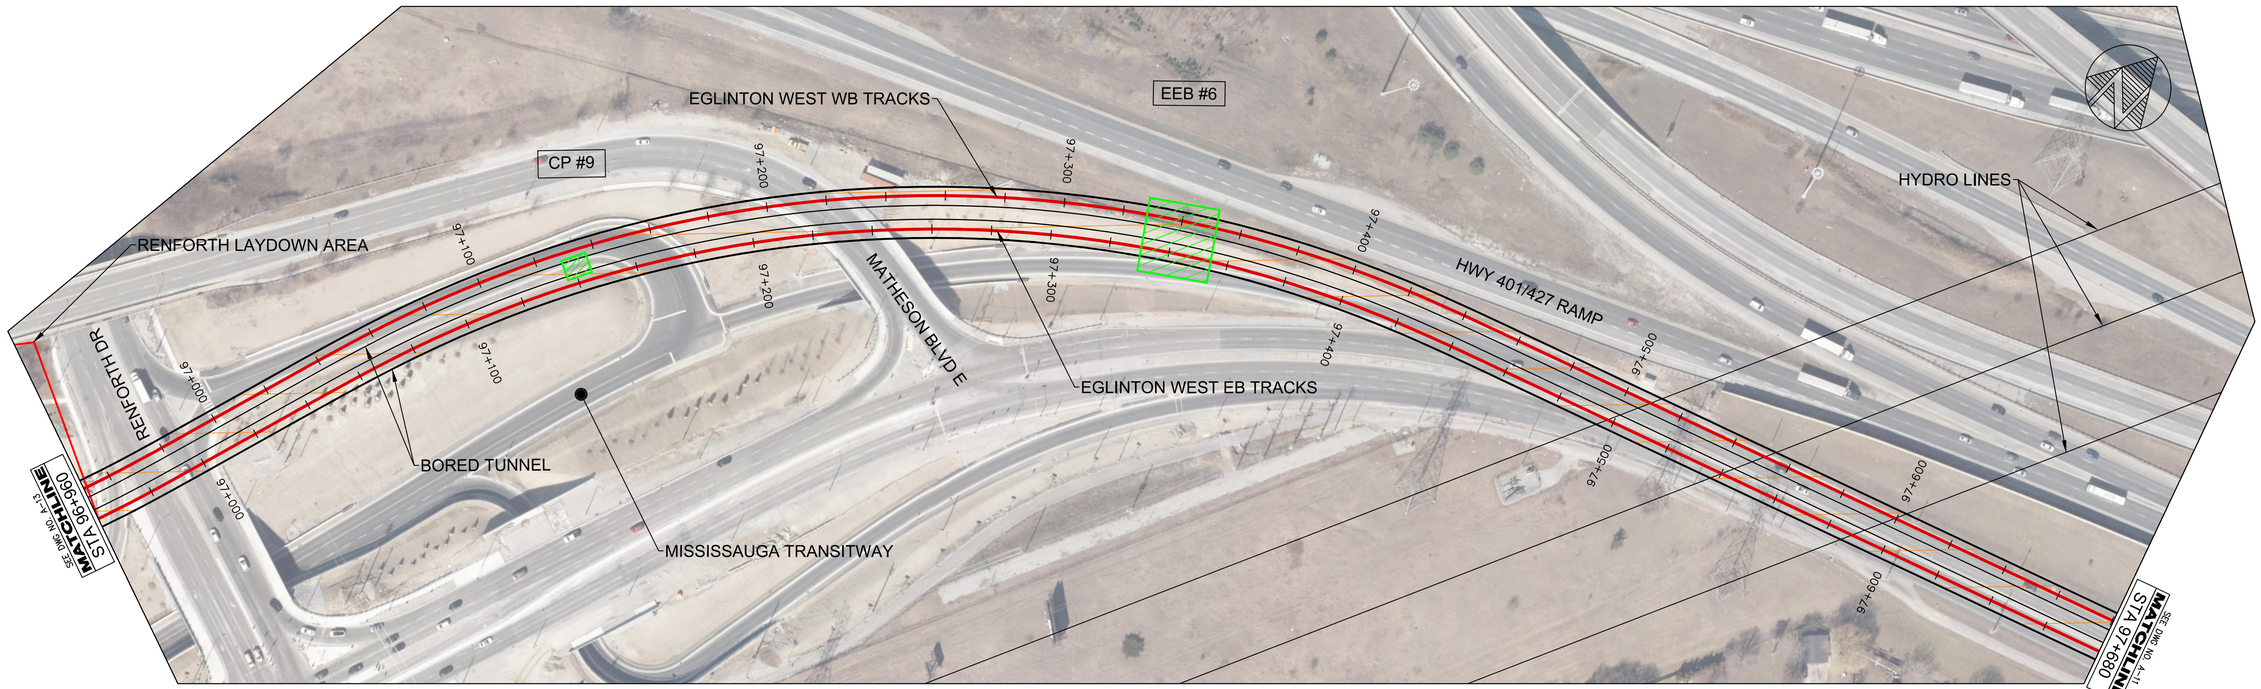

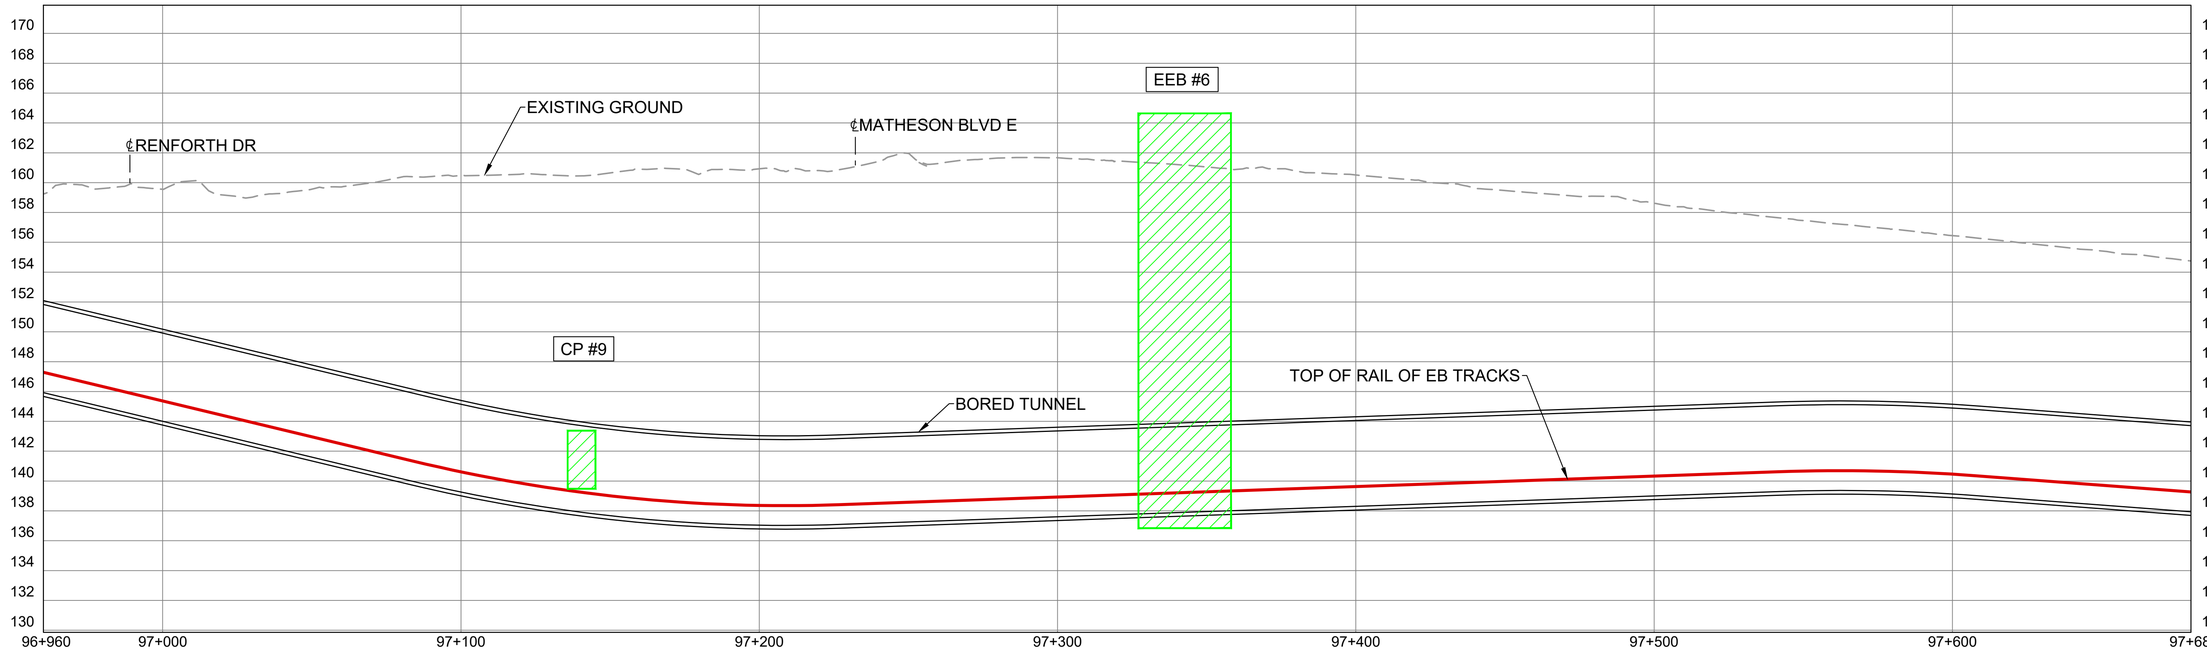

KEYPLAN - NTS

WESTON RD
JANE ST
JANE STATION
EMMETT AVE
HUMBER RIVER
SCARLETT RD
SCARLETT STATION
ROYAL YORK RD
ROYAL YORK STATION
RUSSELL RD /EDEN VALLEY DR
ISLINGTON AVE
ISLINGTON STATION
WINCOTT DR /BEMERSYDE DR
KIPLING AVE
KIPLING STATION
WIDDICOMBE HILL BLVD /LLOYD MANOR RD
MARTIN GROVE STATION
MARTIN GROVE RD
HWY 401/427 INTERCHANGE
MATHESON BLVD E
RENFORTH DR
LOCATION INDICATOR
STREET
STATION

LEGEND

- ALIGNMENT (ELEVATED)
- ALIGNMENT (UNDERGROUND)
- STATION SITE AREA
- EMERGENCY EXIT BUILDING/ CROSS PASSAGE SITES
- PROPOSED ROADWORKS
- PORTALS (APPROXIMATE)
- LAYDOWN AREA
- EXTRACTION/MAINTENANCE SHAFT
- LAUNCH SHAFT

NOTE:
LOCATIONS OF ALL ALIGNMENTS, STATIONS, AND STRUCTURAL ELEMENTS ARE CONCEPTUAL AND SUBJECT TO CHANGE

4TRANSIT
PARSONS HATCH WSP

CONCEPTUAL DESIGN
NOT FOR CONSTRUCTION

DATE
MAY 2020

CONCEPTUAL DESIGN


EGLINTON CROSSTOWN WEST EXTENSION TRANSIT PROJECT
ENVIRONMENTAL PROJECT REPORT


Contract No.:

METROLINX

Dwg. No. A-12

Sheet No. 012

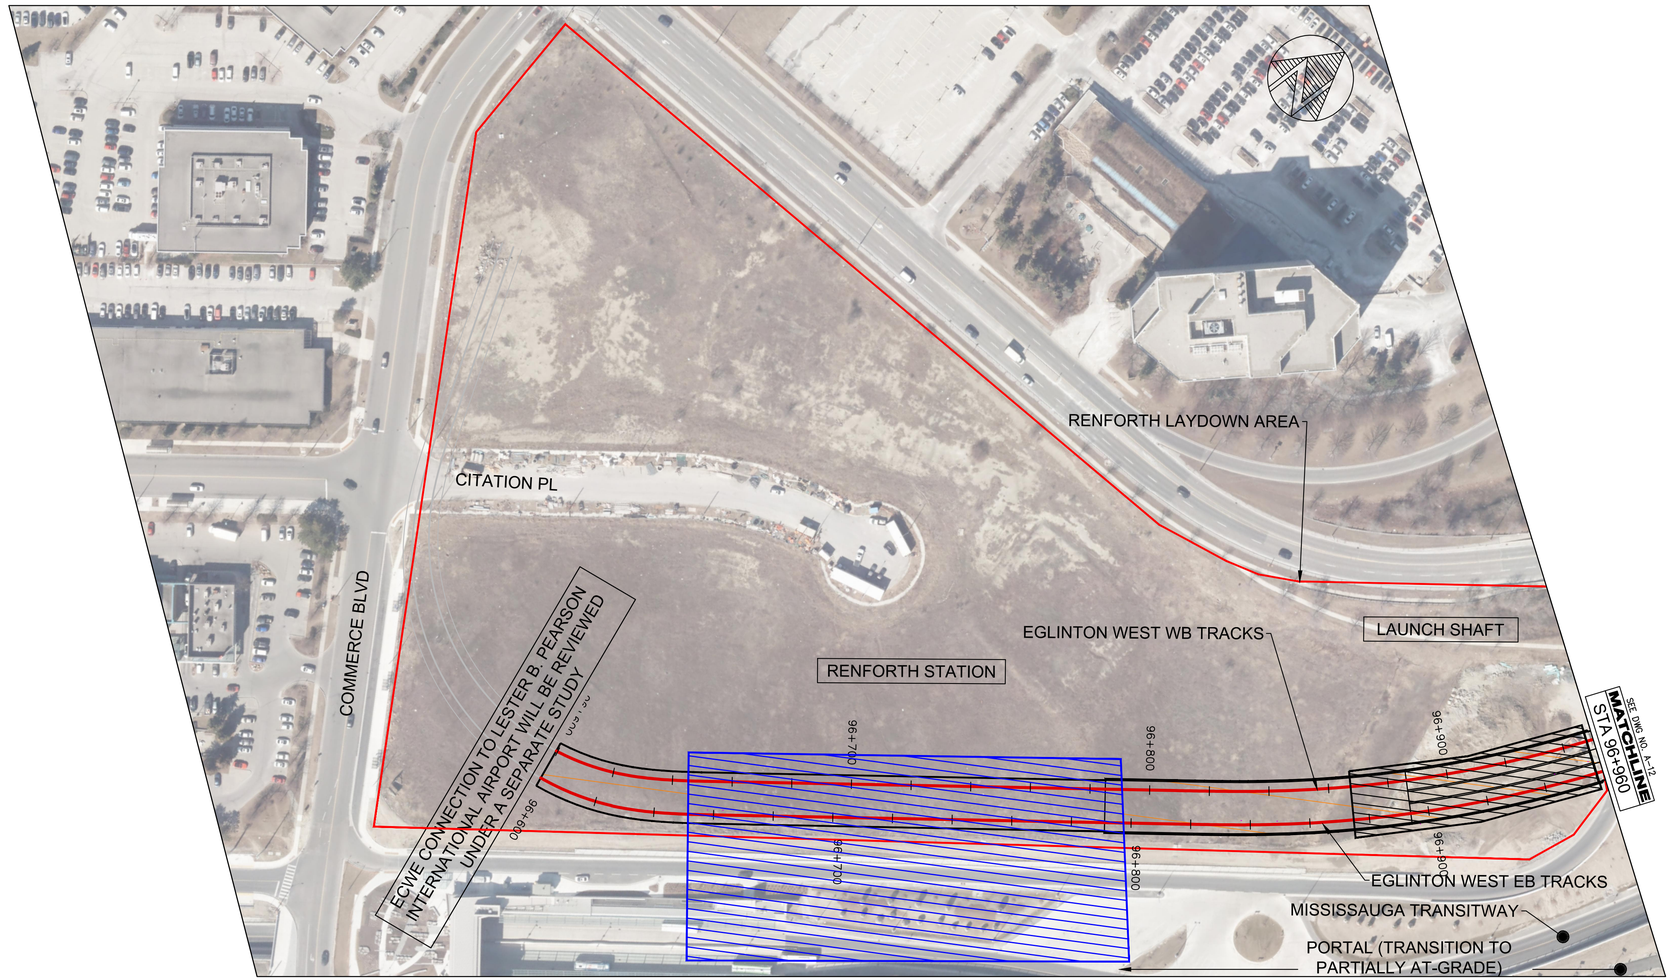

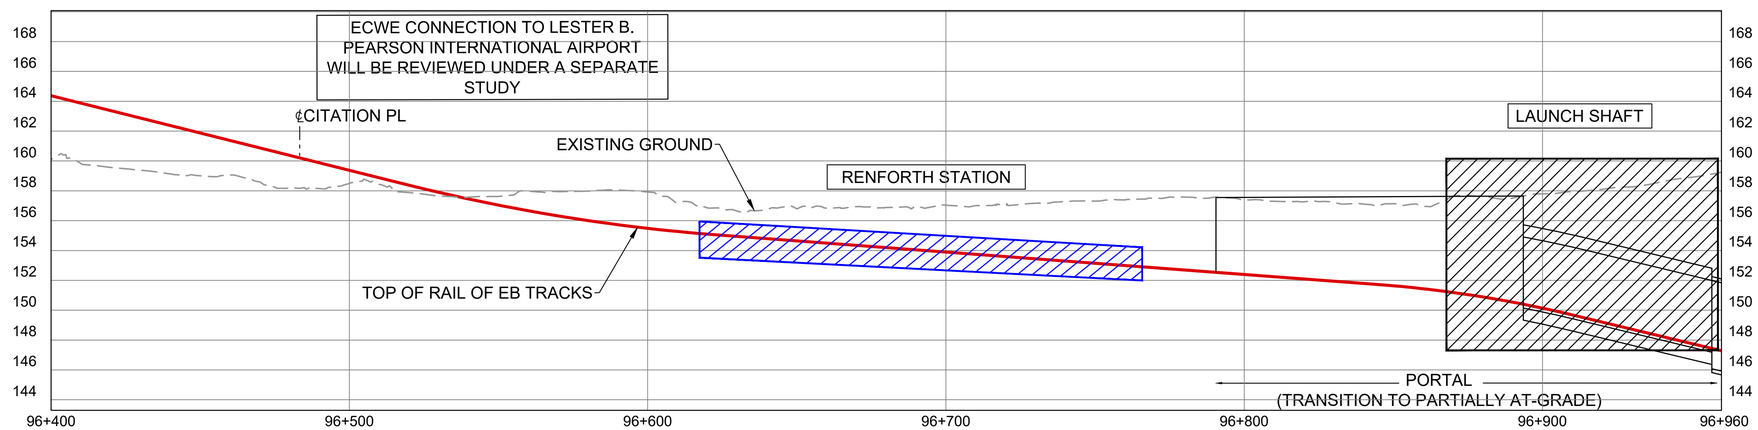

KEYPLAN - NTS

WESTON RD
JANE ST
JANE STATION
EMMETT AVE
HUMBER RIVER
SCARLETT RD
SCARLETT STATION
ROYAL YORK RD
ROYAL YORK STATION
RUSSELL RD /EDEN VALLEY DR
ISLINGTON AVE
ISLINGTON STATION
WINCOTT DR /BEMERSYDE DR
KIPLING AVE
KIPLING STATION
WIDDICOMBE HILL BLVD /LLOYD MANOR RD
MARTIN GROVE STATION
MARTIN GROVE RD
HWY 401/427 INTERCHANGE
MATHESON BLVD E
RENFORTH DR
LOCATION INDICATOR
STREET
STATION

LEGEND

- ALIGNMENT (ELEVATED)
- ALIGNMENT (UNDERGROUND)
- STATION SITE AREA
- EMERGENCY EXIT BUILDING/ CROSS PASSAGE SITES
- PROPOSED ROADWORKS
- PORTALS (APPROXIMATE)
- LAYDOWN AREA
- EXTRACTION/MAINTENANCE SHAFT
- LAUNCH SHAFT

NOTE:
LOCATIONS OF ALL ALIGNMENTS, STATIONS, AND STRUCTURAL ELEMENTS ARE CONCEPTUAL AND SUBJECT TO CHANGE

4TRANSIT
PARSONS HATCH WSP

CONCEPTUAL DESIGN
NOT FOR CONSTRUCTION

DATE
MAY 2020

CONCEPTUAL DESIGN

EGLINTON CROSSTOWN WEST EXTENSION TRANSIT PROJECT
ENVIRONMENTAL PROJECT REPORT

Contract No.:

METROLINX

Dwg. No. A-13

Sheet No. 013