D SIZE 22" x 34" (558.8mm x 863.6mm)

METRIC

ALL DIMENSIONS SHOWN ARE IN METRES AND/OR MILLIMETRES UNLESS OTHERWISE NOTED.

NOTES:

1. PROVIDE UNISTRUT CHANNEL AS NOTED ON DRAWING.
2. REFER TO ELECTRIFICATION STANDARDS AND SPECIFACTIONS FOR GROUNDING AND BONDING, EMI/EMF WITHSTAND REQUIREMENTS, CABLING REQUIREMENTS

NOTE:
THIS DRAWING IS TO BE USED ONLY AS A REFERENCE DRAWING FOR EXISTING INSTALLATIONS AND EXPANSION OF EXISTING EQUIPMENT AS NECESSARY. NOT TO BE USED IN NEW DESIGNS.

NOTE:
THIS DRAWING IS PROVIDED FOR INSTRUCTIONAL DESIGN PURPOSES ONLY BASED ON METROLINX GO TRANSIT DESIGN GUIDELINES AND REQUIREMENTS. THE CONSULTANT SHALL VERIFY FOR LOCAL CODE COMPLIANCE, EXISTING SITE CONDITIONS AND INTER DISCIPLINARY DRAWING COORDINATION. ALL DIMENSIONS AND SPECIFICATIONS SHOULD BE VERIFIED BY CONSULTANT AND/OR CONTRACTOR BEFORE ACTUAL CONSTRUCTION BEGINS.

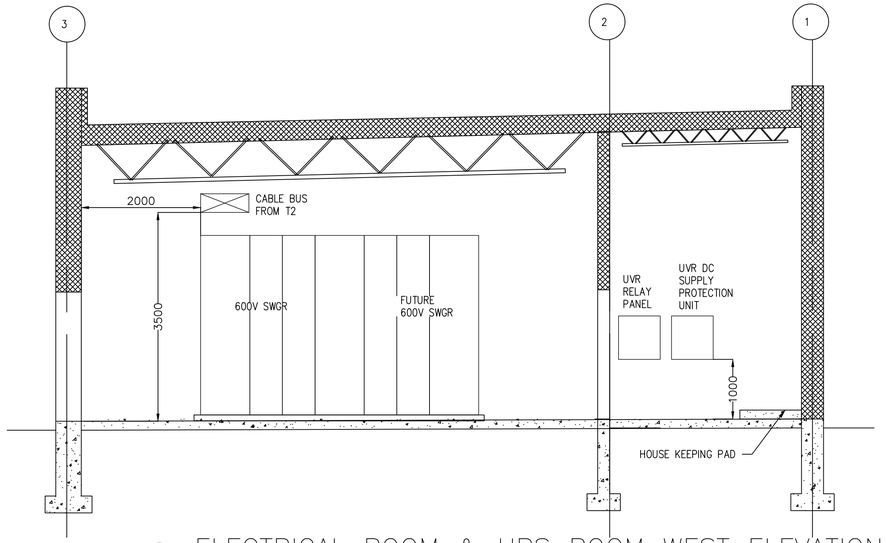

1 WSP-104 ELECTRICAL ROOM & UPS ROOM WEST ELEVATION
1:50

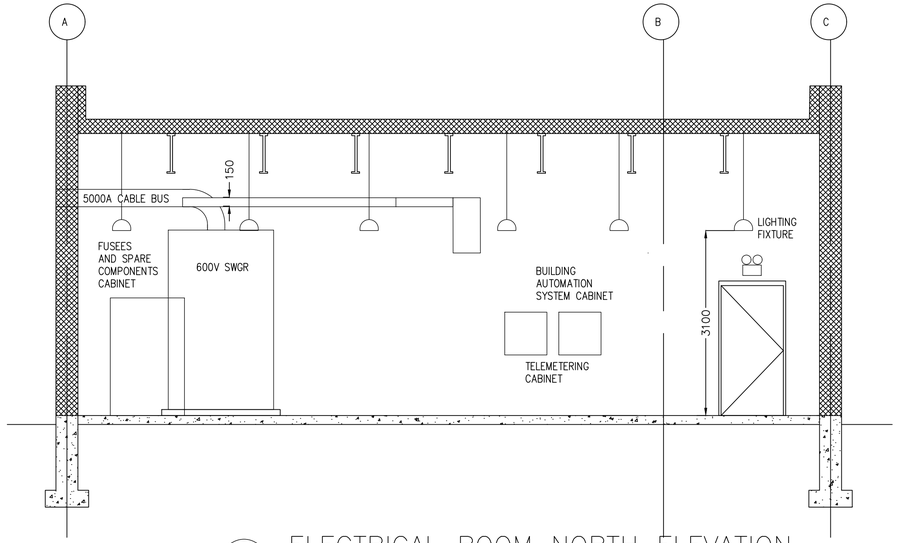

3 WSP-104 ELECTRICAL ROOM NORTH ELEVATION
1:50

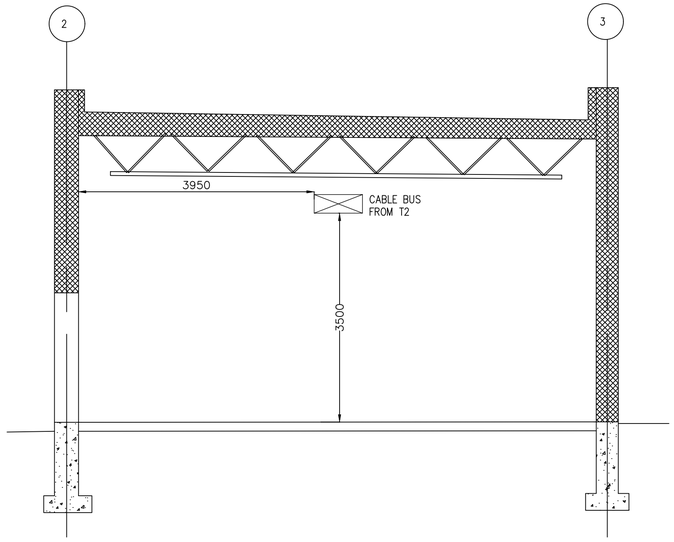

2 WSP-104 ELECTRICAL ROOM EAST ELEVATION
1:50

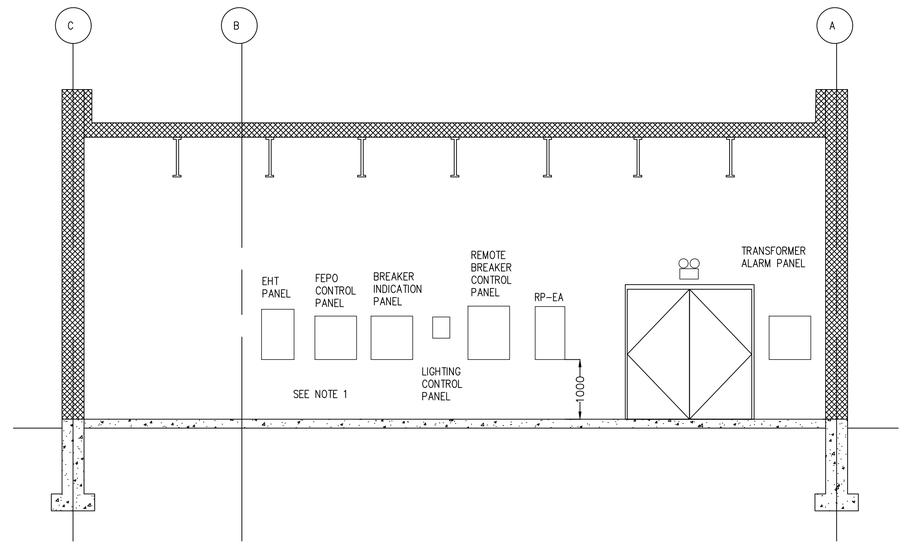

4 WSP-104 ELECTRICAL ROOM SOUTH ELEVATION
1:50

GO TRANSIT PROJECT NO. XX

REFERENCE DRAWINGS		ISSUE			REVISIONS		
DWG NO.	TITLE	REV.	DATE	ISSUED FOR	REV.	DATE	

DRAWN BY: XX XX	DESIGNED BY: XX XX
CHECKED BY: XX XX	APPROVED BY: XX XX
SCALE: N.T.S.	FULL SIZE ONLY

METROLINX

XXXXXX
WAYSIDE POWER
SUBSTATION BUILDINGS
ELEVATIONS 1 OF 2

CONTRACT NO.	DWG. NO.	REV.	SHEET
XX	WSP-146	0	XX XX

Aug 15, 2018, 12:33pm Login name: ande5969
Drawing Name: C:\Users\ande5969\Desktop\WSP\WSP-146.dwg