METRIC

ALL DIMENSIONS SHOWN ARE IN METRES AND/OR MILLIMETRES UNLESS OTHERWISE NOTED.

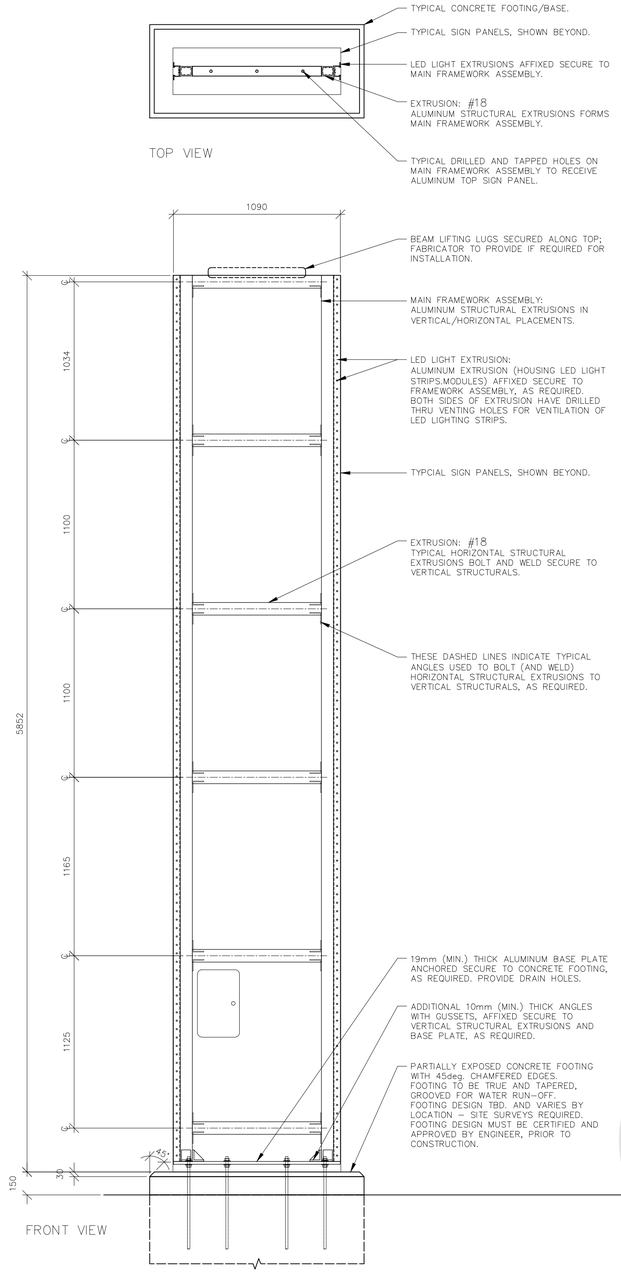

4 GENERAL STRUCTURAL ELEVATION
Scale: 1:20

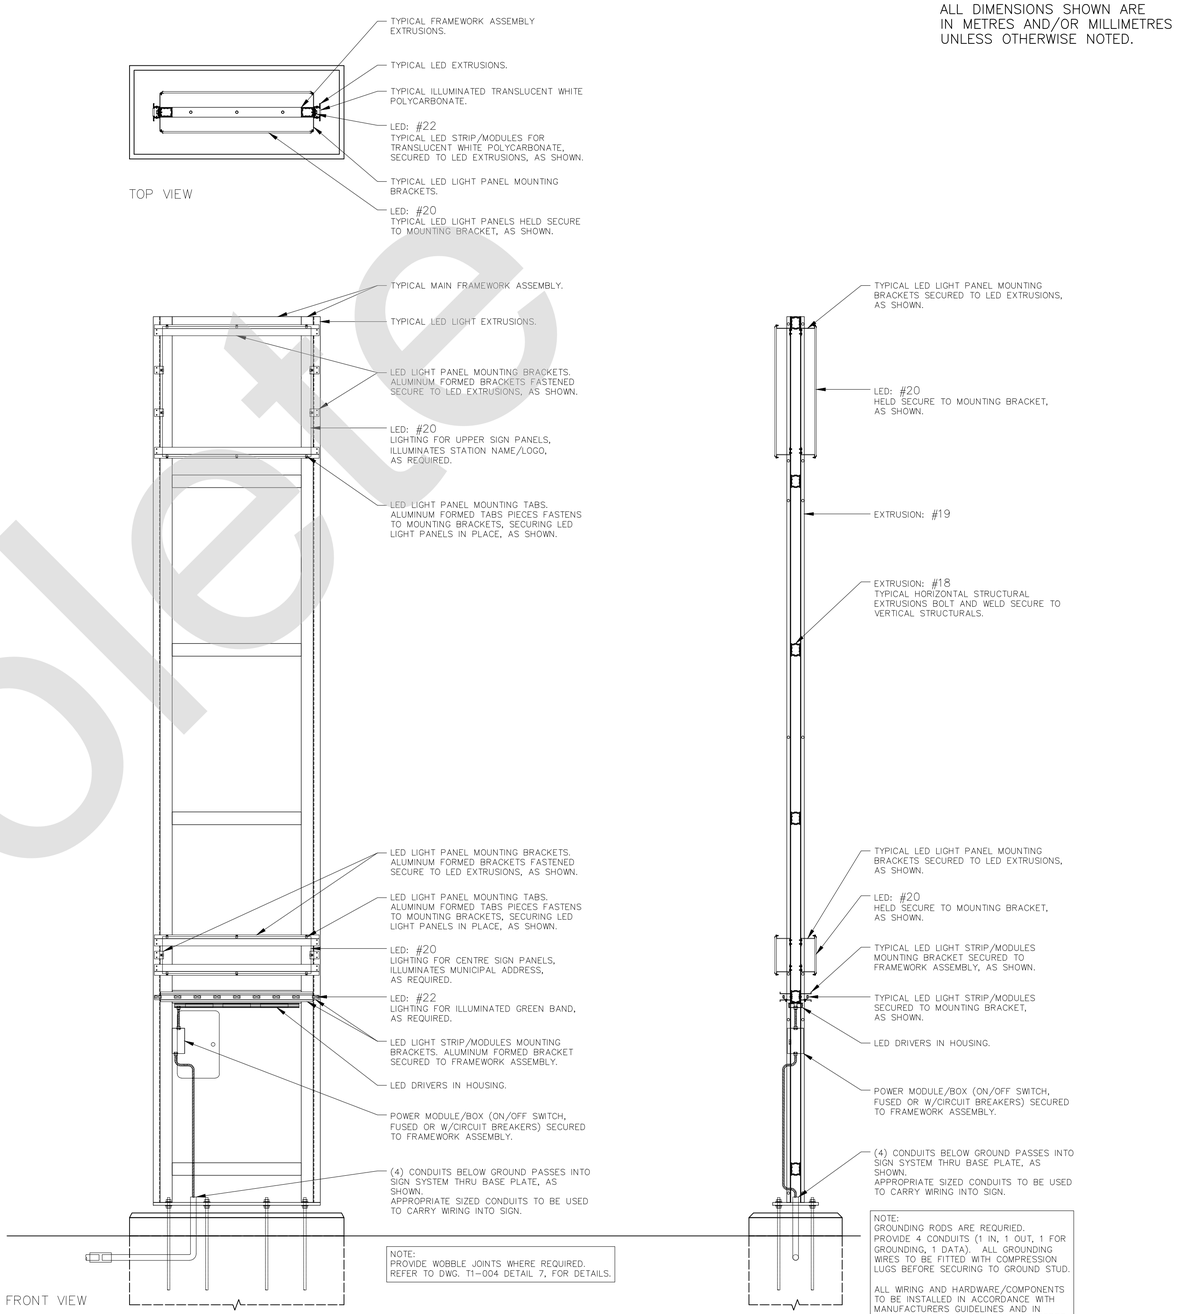

5 GENERAL STRUCTURAL ELEVATION W/ LIGHTING DETAILS
Scale: 1:20

METROLINX PROJECT NO. XXXXXX

REFERENCE DRAWINGS		ISSUE			REVISIONS		
DWG NO.	TITLE	NO.	DATE	ISSUED FOR	REV.	DATE	

DRAWN BY: X.X.X. YY/MM/DD	DESIGNED BY: YY/MM/DD
CHECKED BY: YY/MM/DD	APPROVED BY: YY/MM/DD
SCALE: SHOWN	FULL SIZE ONLY

XXXXXXX STATION
GO ID. SIGNAGE
TYPE-1 SIGNS

CONTRACT NO.	DWG. NO.	REV.	SHEET
XX-200X-EN-XXX	T1-002	–	2

Obsolete