
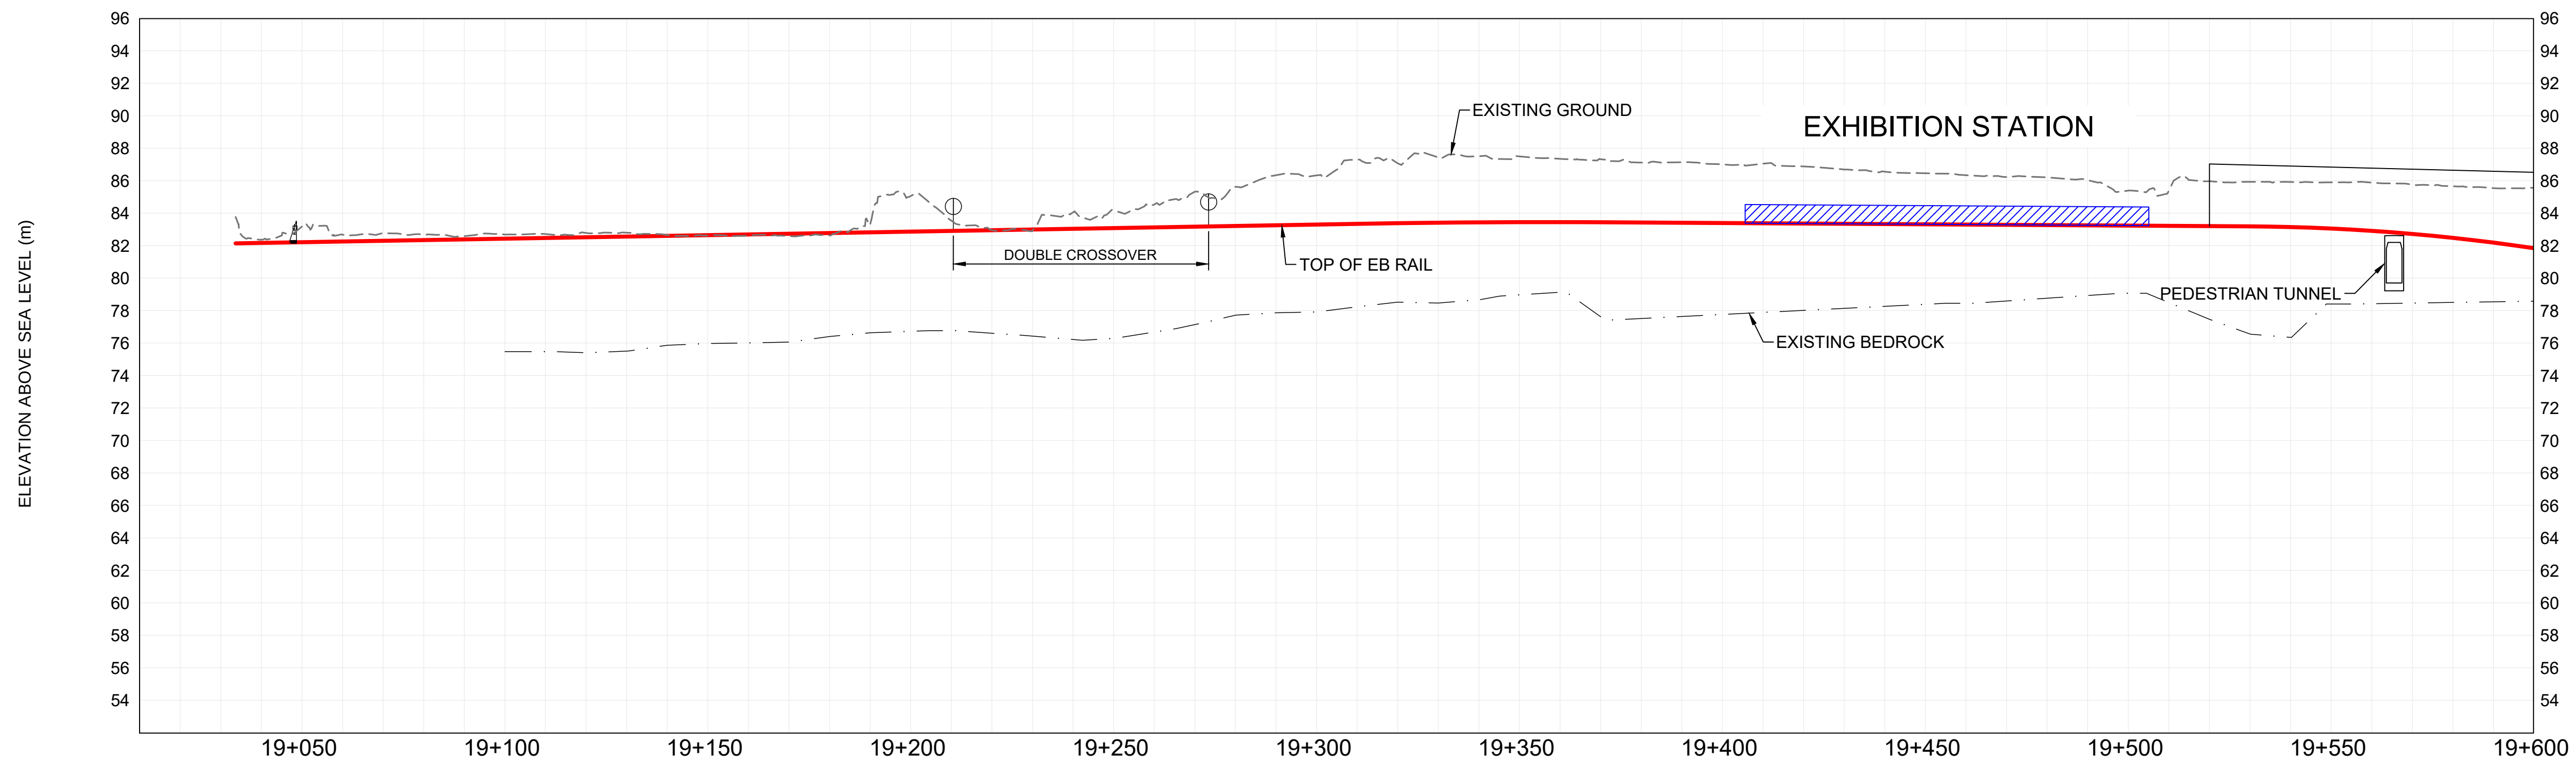
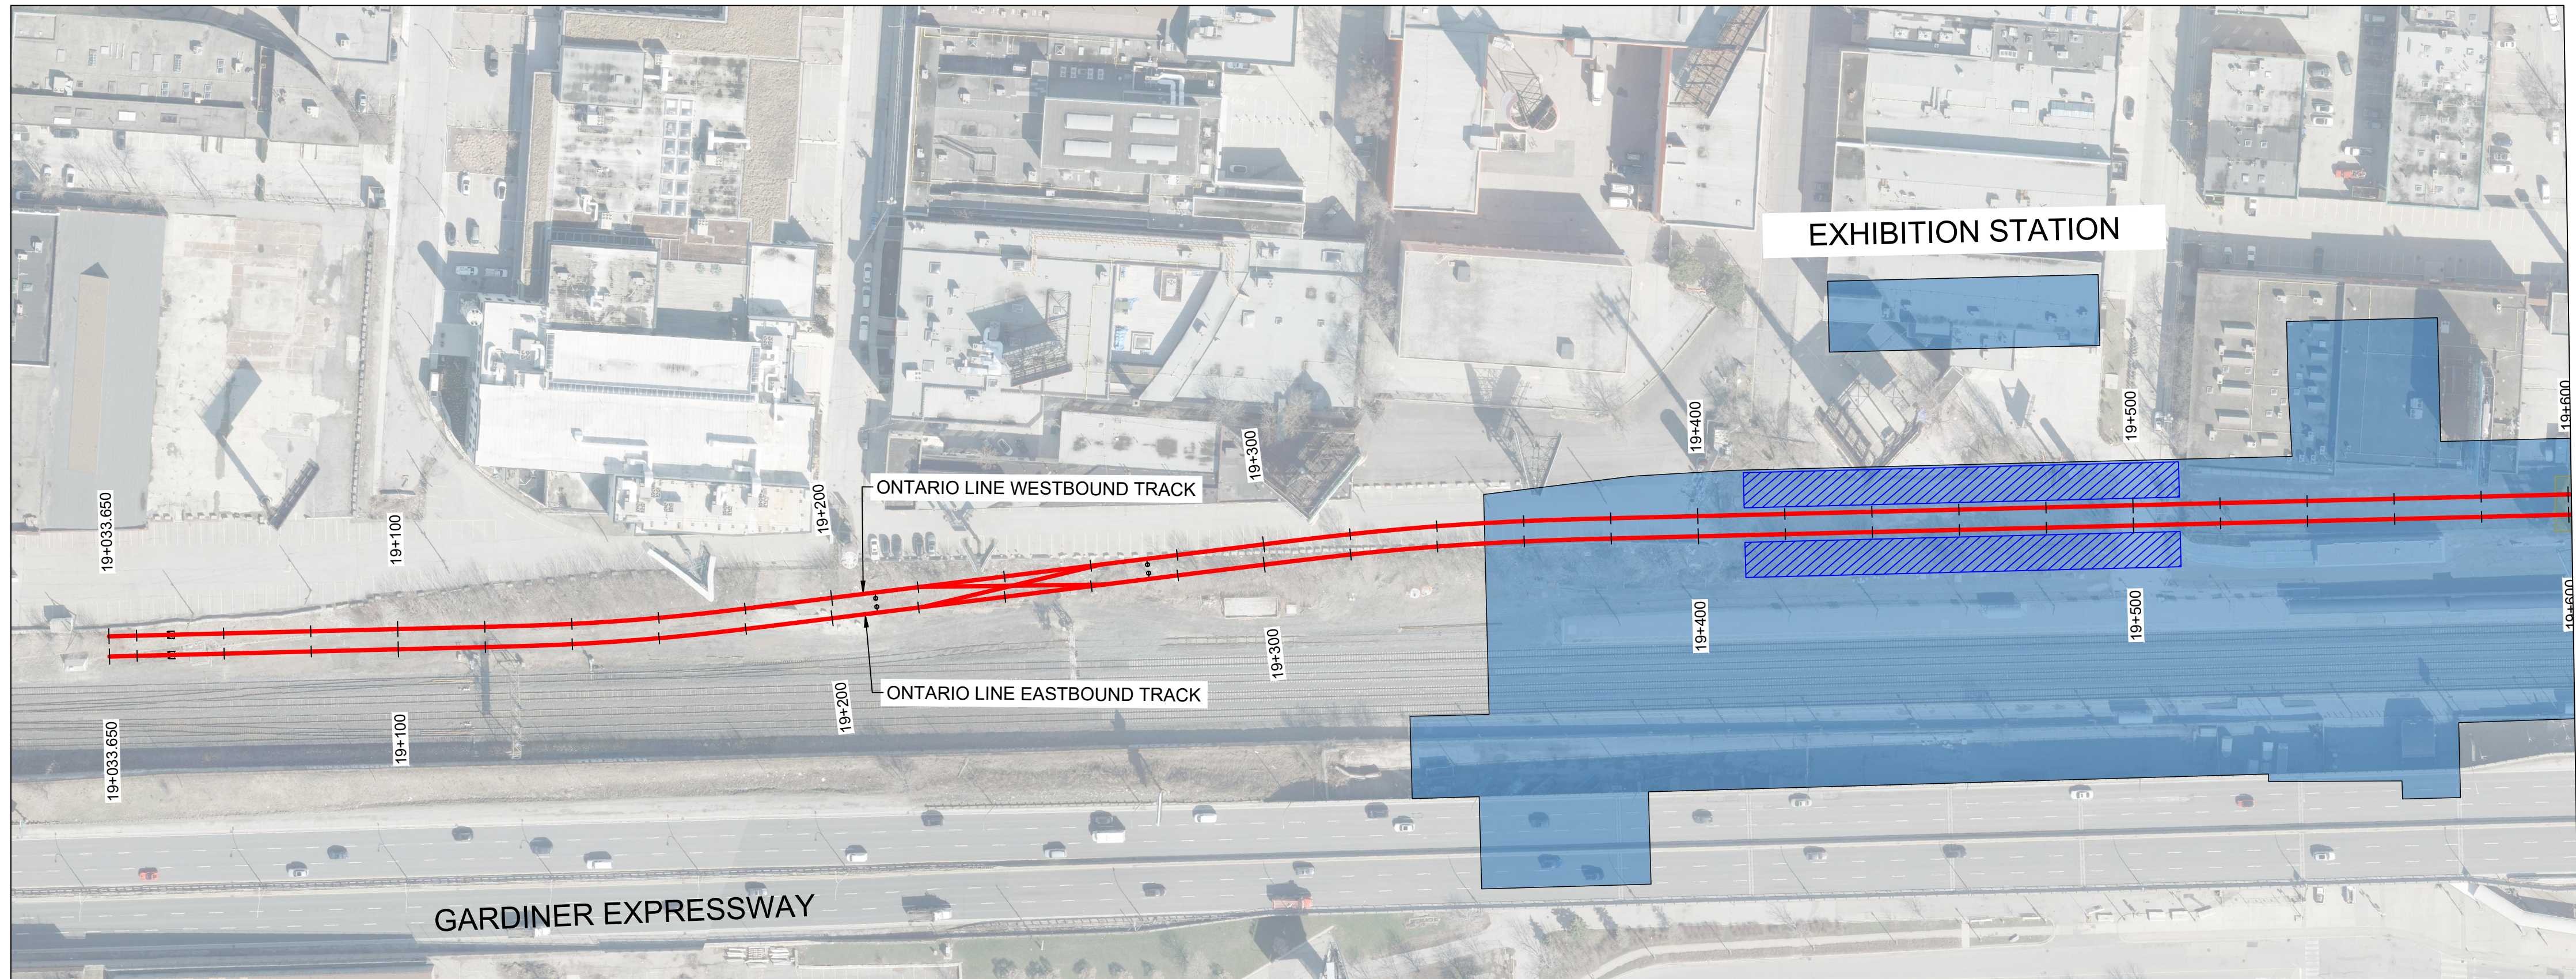


Appendix C. Ontario Line Profile Drawings

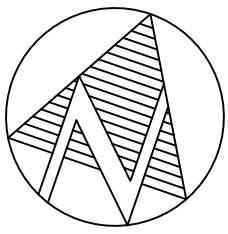


REVISIONS	REVISIONS

CONCEPT ONLY
NOT FOR CONSTRUCTION

SCALE(S)
1:1000

STATUS

- PROPOSED ALIGNMENT/PROFILE
 - TUNNEL LINING
 - STATION PLATFORM
 - PORTAL
 - EMERGENCY EGRESS/SERVICE BUILDING
 - STATION FACILITY AT/ABOVE GRADE
 - STATION FACILITY UNDERGROUND
- NOTE: LOCATIONS OF ALL ALIGNMENTS, STATIONS, STRUCTURAL ELEMENTS AND INFRASTRUCTURE ARE CONCEPTUAL AND SUBJECT TO CHANGE.

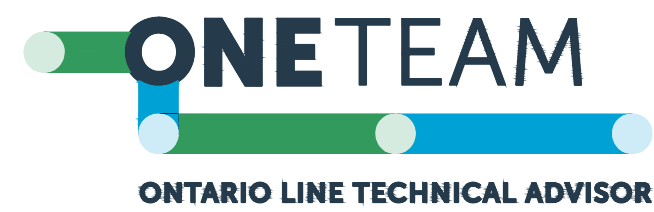

DESIGNED DY
DRAWN DY
CHECKED JP
APPROVED AA



ONTARIO LINE SUBWAY
LAKESHORE WEST
CONCEPTUAL DESIGN
SHEET 1 OF 1

Plot Date: 1 April 2022

METROLINX
Infrastructure
Ontario

Dwg. No. RA1000-01-SF001

Sheet No.

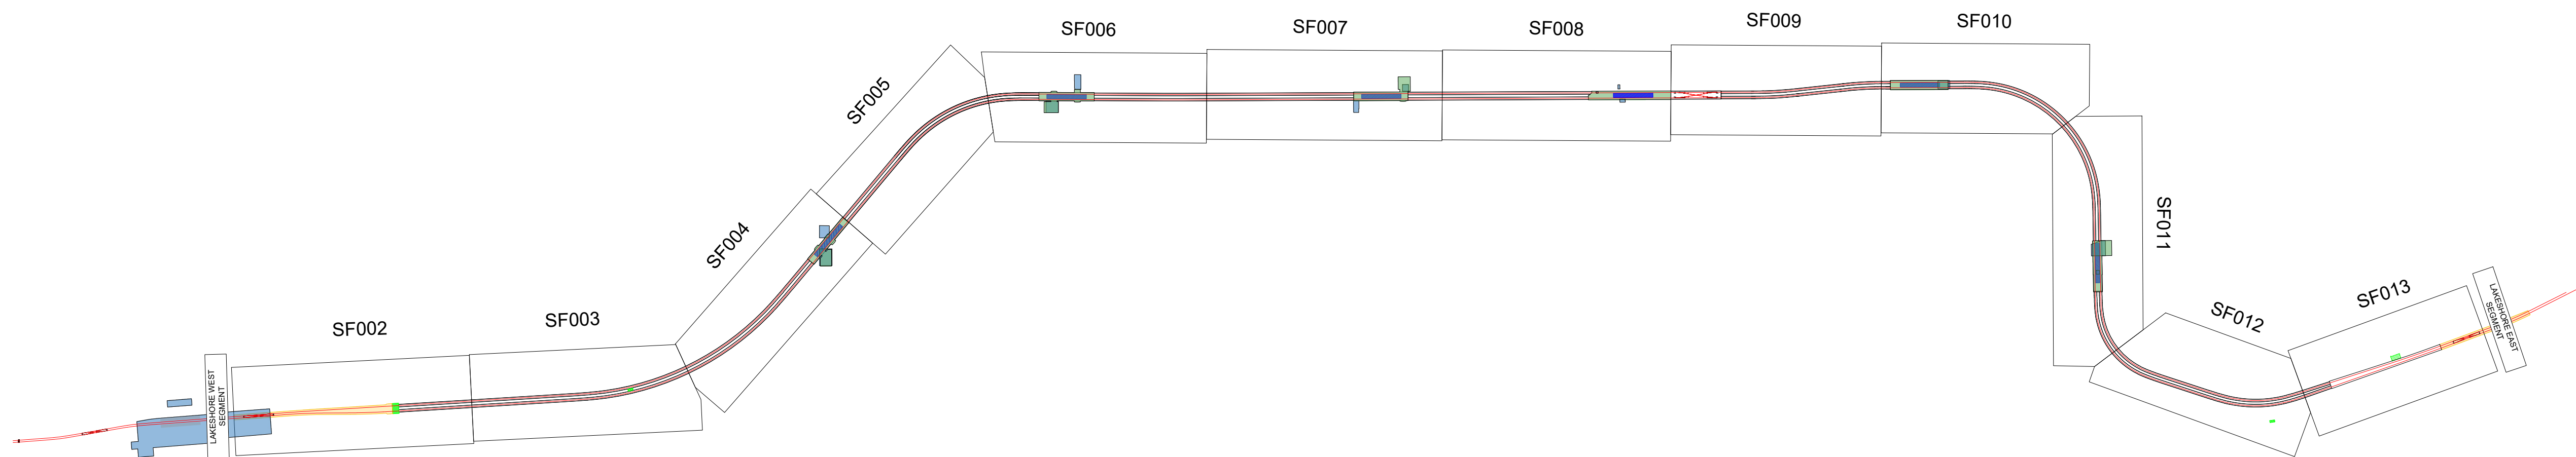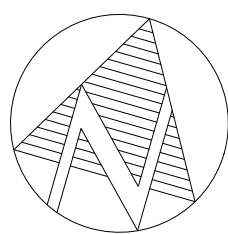

KEY PLAN
DOWNTOWN SEGMENT

1
SF001

FILE: 10206938-ra0000-02-sf001.dwg
PLOTTED BY:

REVISIONS	REVISIONS
☐	☐
☐	☐
☐	☐

CONCEPT ONLY
NOT FOR CONSTRUCTION

SCALE(S)	N.T.S.	STATUS
----------	--------	--------

- PROPOSED ALIGNMENT/
PROFILE


TUNNEL LINING

STATION PLATFORM

PORTAL

EMERGENCY EGRESS/
SERVICE BUILDING
- STATION FACILITY
AT/ABOVE GRADE

STATION FACILITY
UNDERGROUND
- NOTE: LOCATIONS OF ALL ALIGNMENTS,
STATIONS, STRUCTURAL ELEMENTS AND
INFRASTRUCTURE ARE CONCEPTUAL AND
SUBJECT TO CHANGE.

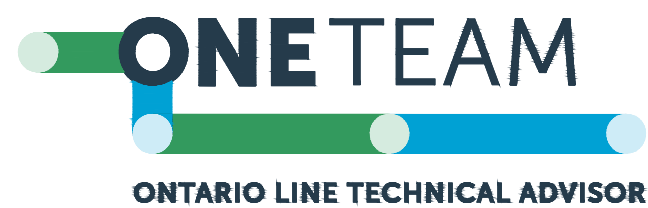

DESIGNED DY
DRAWN DY
CHECKED JP
APPROVED AA

ONTARIO LINE SUBWAY
DOWNTOWN SEGMENT
CONCEPTUAL DESIGN
KEY PLAN


Plot Date: 1 April 2022

**METROLINX**


**Infrastructure Ontario**

Dwg. No. RA0000-02-SF001

Sheet No.

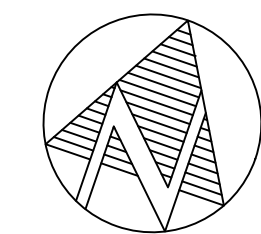

SEE LAKESHORE WEST SEGMENT FOR CONTINUATION

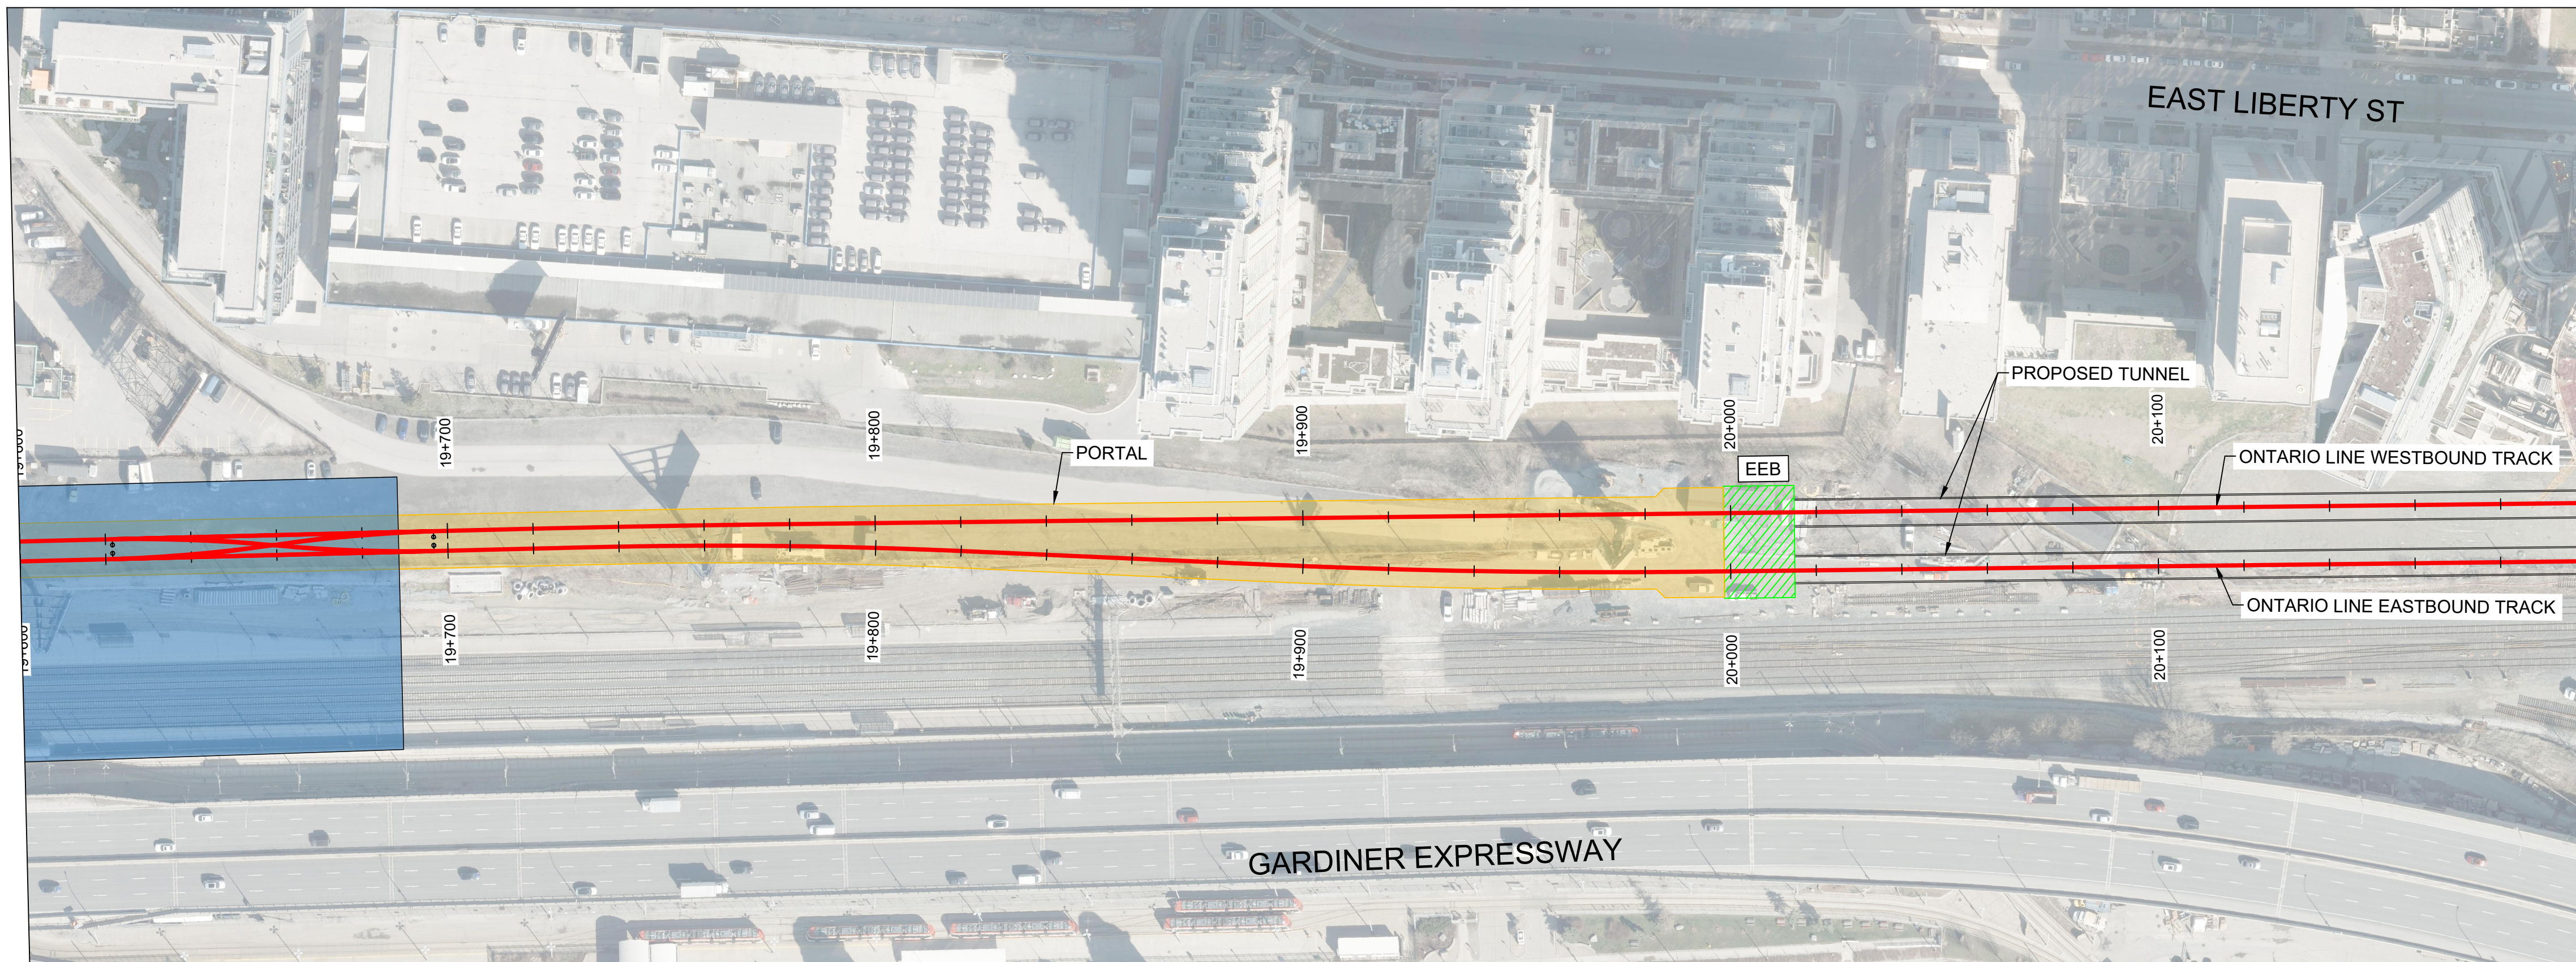


MATCHLINE
SF003
FOR CONTINUATION SEE DWG.

PLAN

STA. 19+600 TO 20+200

1
SF002

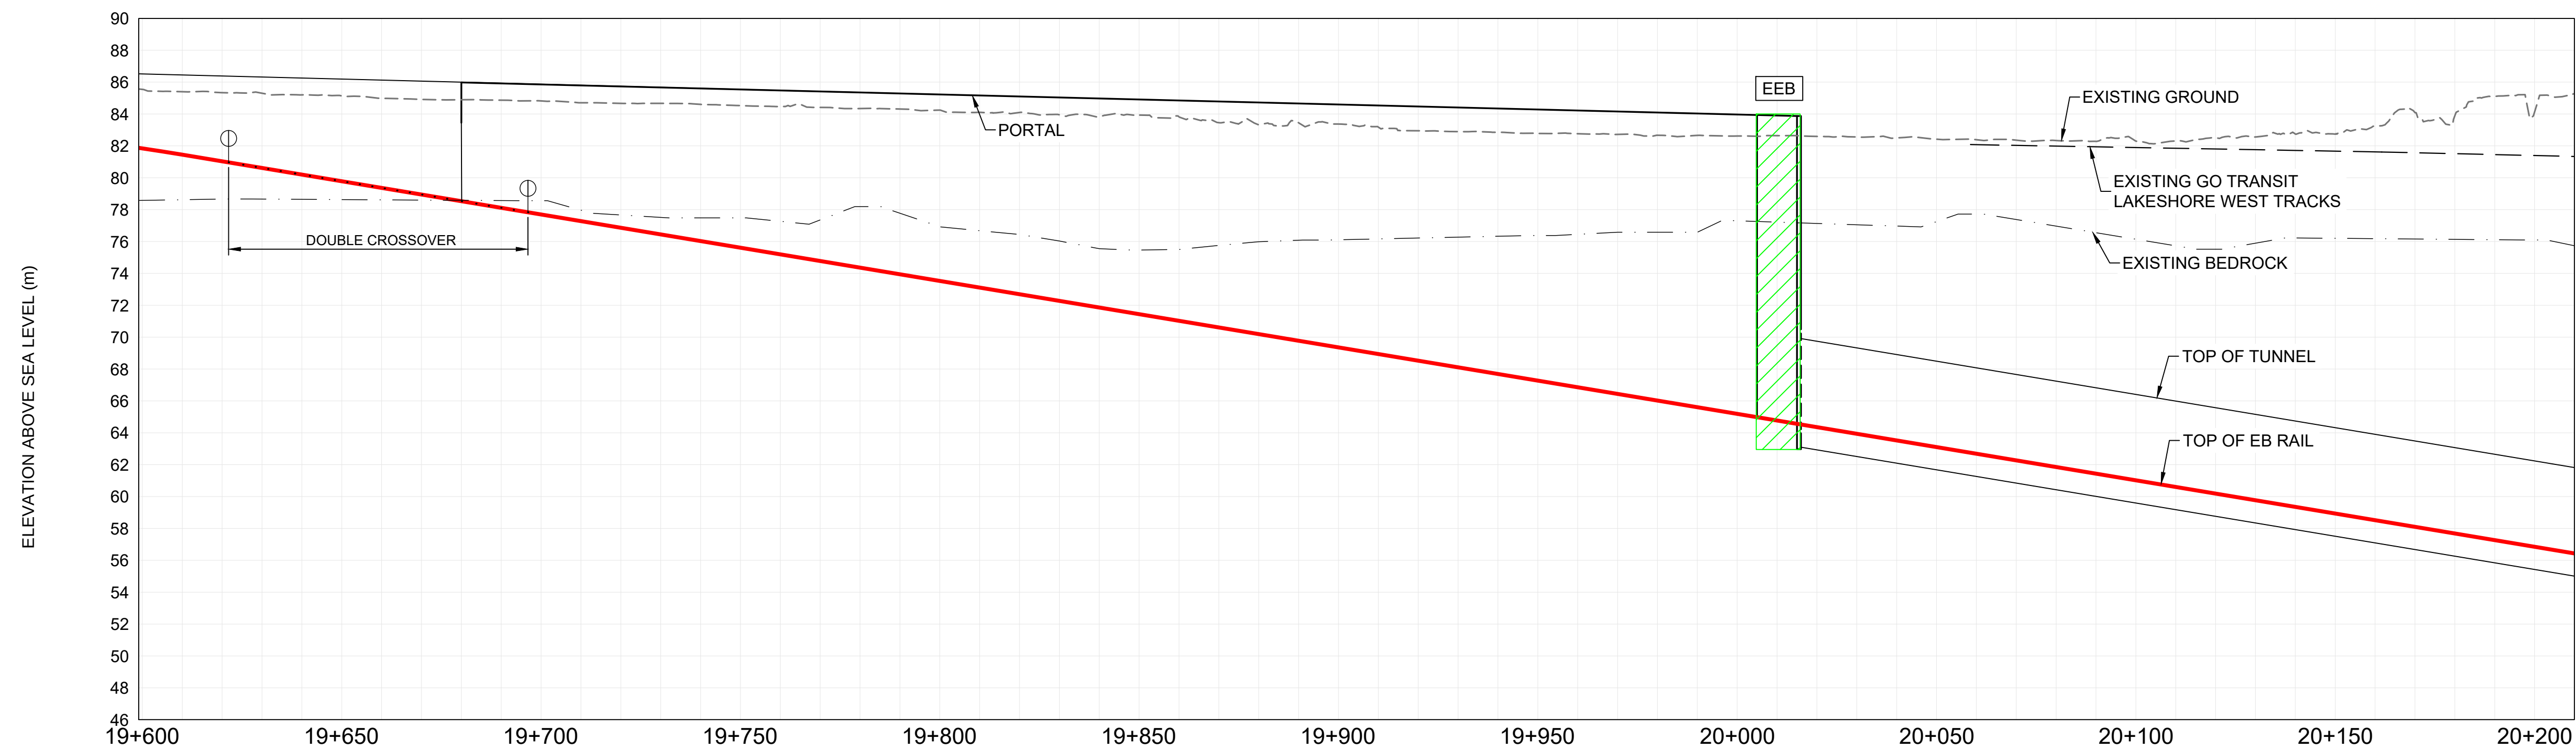

PROFILE

STA. 19+600 TO 20+200

2
SF002

REVISIONS	REVISIONS

CONCEPT ONLY
NOT FOR CONSTRUCTION


SCALE(S)
1:1000
0 10 20 30 40m

STATUS

- PROPOSED ALIGNMENT/PROFILE
- TUNNEL LINING
- STATION PLATFORM
- PORTAL
- EMERGENCY EGRESS/SERVICE BUILDING

- STATION FACILITY AT/ABOVE GRADE
- STATION FACILITY UNDERGROUND

NOTE: LOCATIONS OF ALL ALIGNMENTS, STATIONS, STRUCTURAL ELEMENTS AND INFRASTRUCTURE ARE CONCEPTUAL AND SUBJECT TO CHANGE.

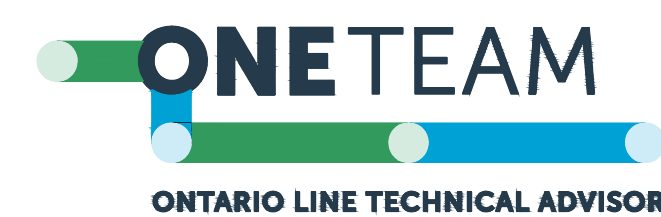

DESIGNED DY
DRAWN DY
CHECKED JP
APPROVED AA



ONTARIO LINE SUBWAY
DOWNTOWN SEGMENT
CONCEPTUAL DESIGN
SHEET 1 OF 12

Plot Date: 1 April 2022




Dwg. No.
RA1000-02-SF002

Sheet No.

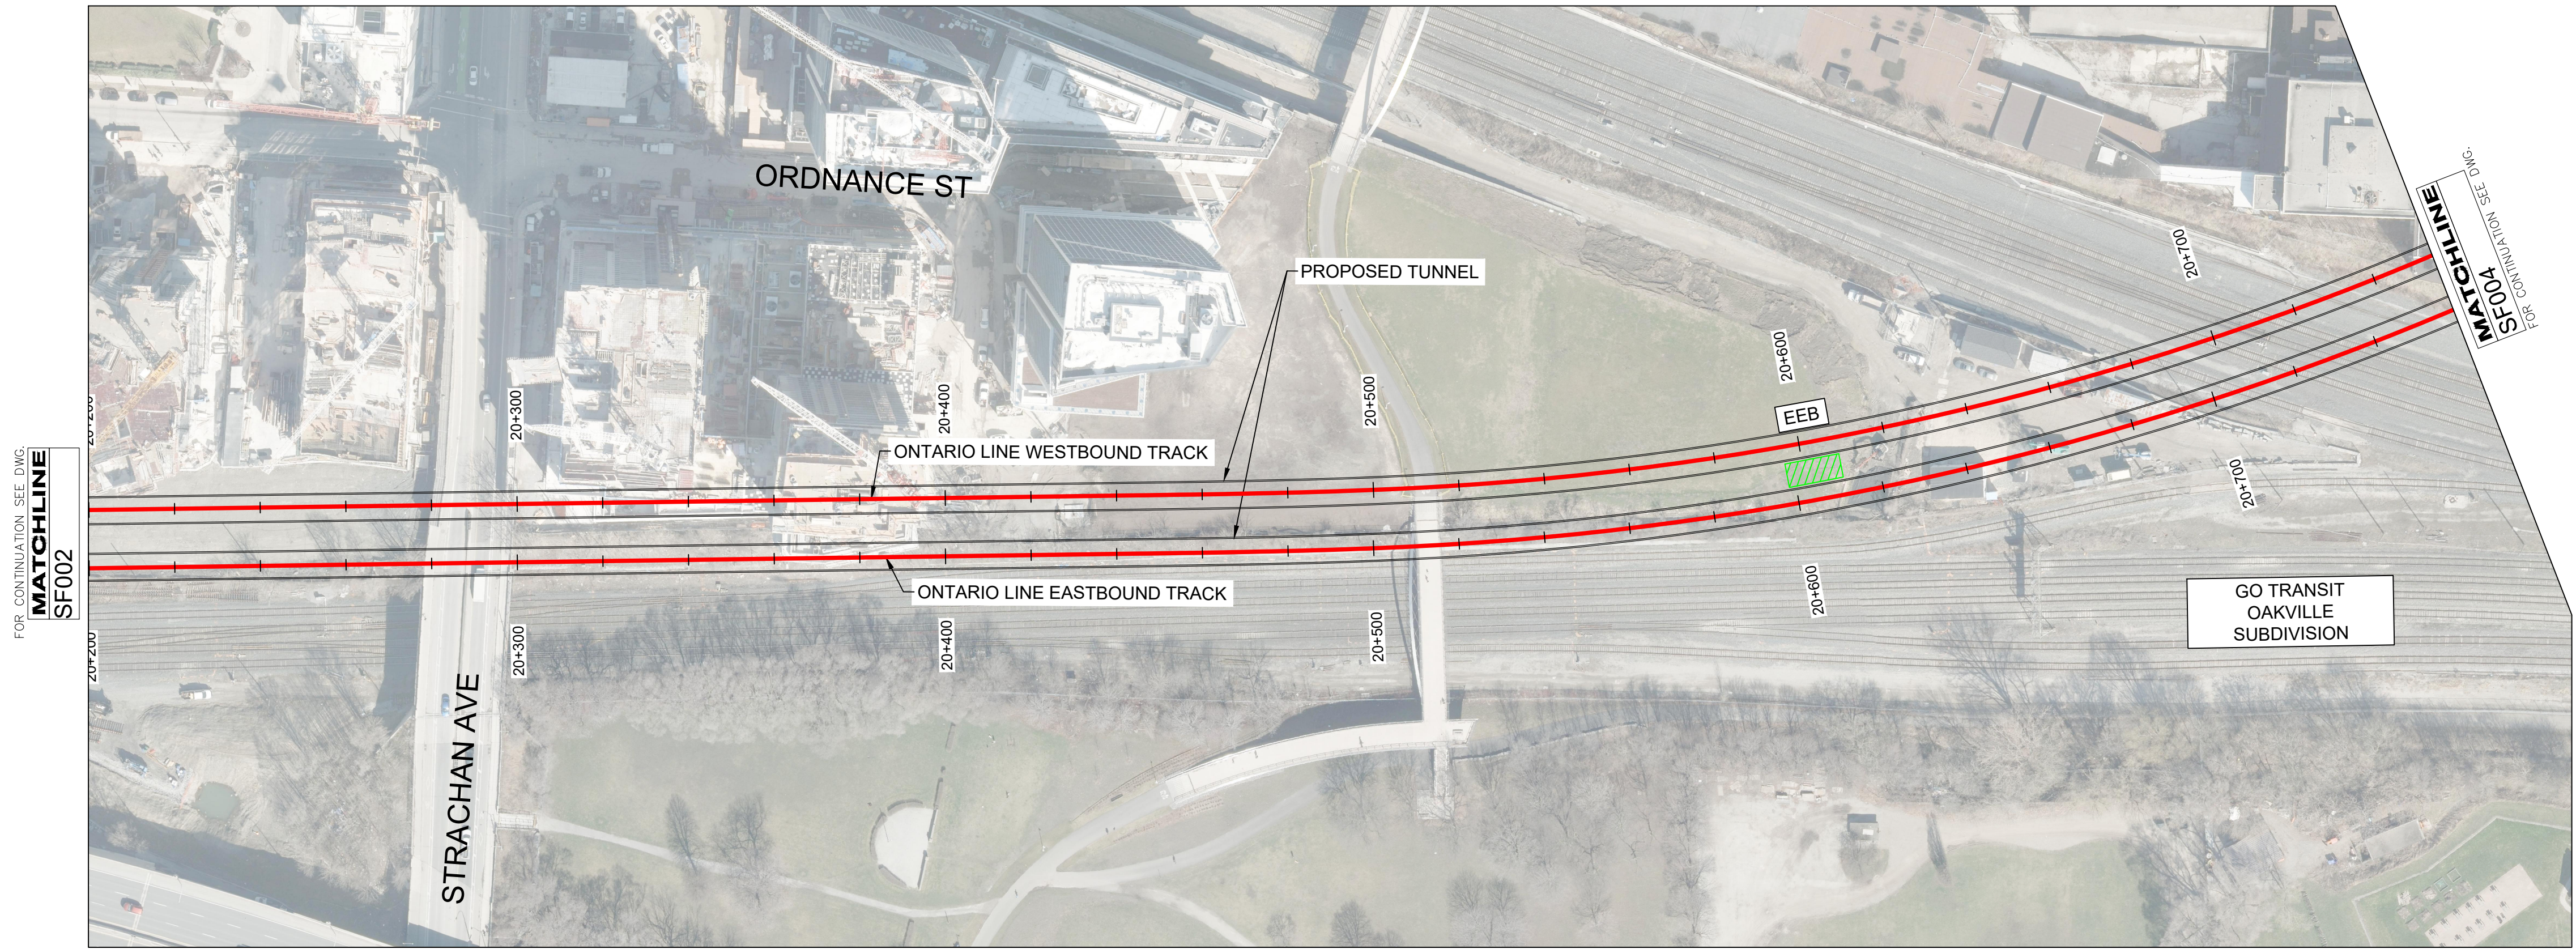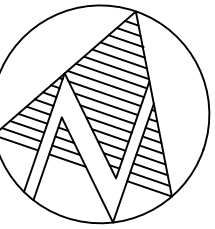

PLAN
STA. 20+200 TO 20+760

1
SF003

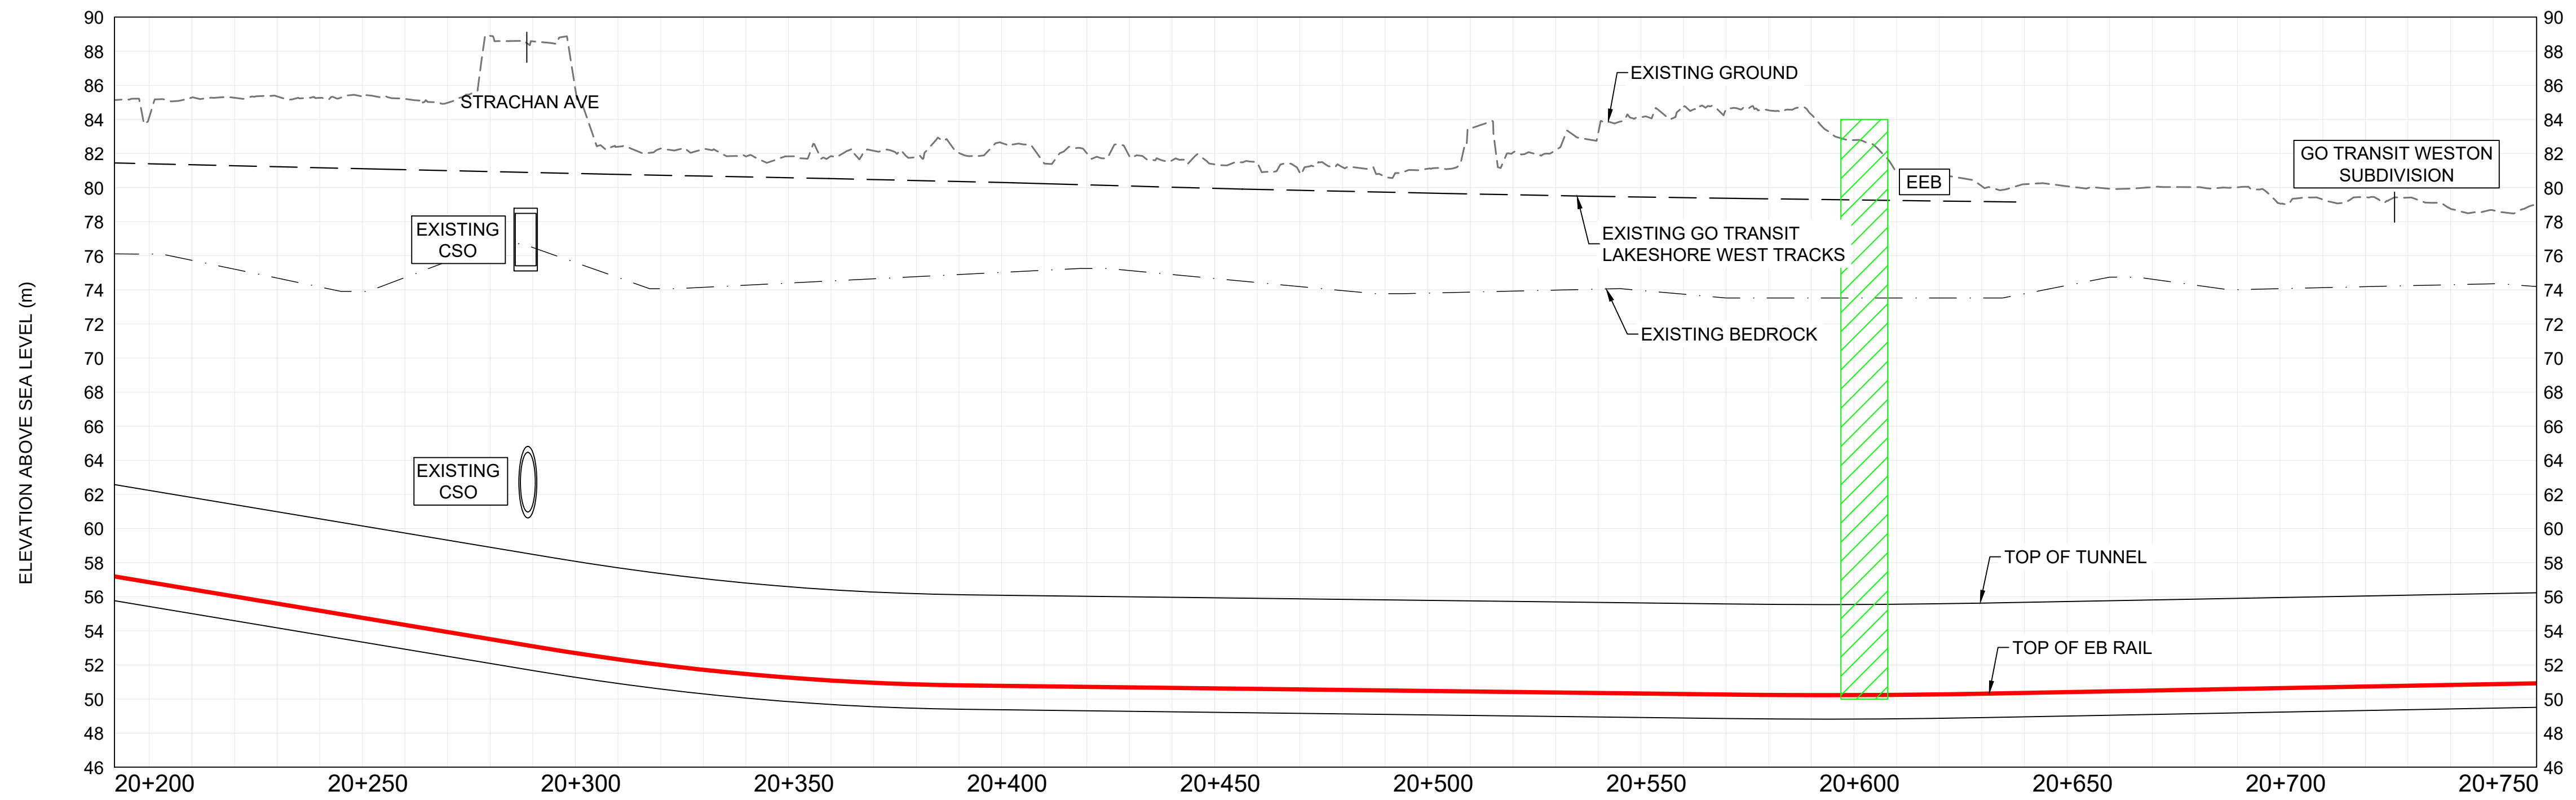


PROFILE
STA. 20+200 TO 20+860

2
SF003

REVISIONS	

CONCEPT ONLY
NOT FOR CONSTRUCTION

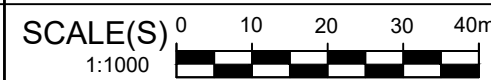

STATUS


- PROPOSED ALIGNMENT/
PROFILE

TUNNEL LINING

STATION PLATFORM

PORTAL

EMERGENCY EGRESS/
SERVICE BUILDING
- STATION FACILITY
AT/ABOVE GRADE
- STATION FACILITY
UNDERGROUND

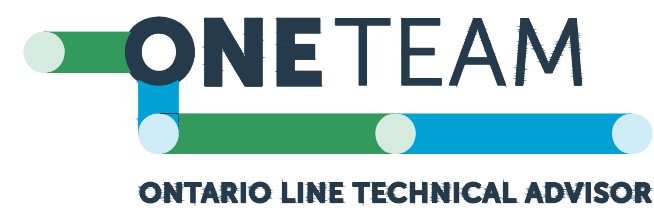

DESIGNED DY
DRAWN DY
CHECKED JP
APPROVED AA



ONTARIO LINE SUBWAY
TITLE **DOWNTOWN SEGMENT**
CONCEPTUAL DESIGN
SHEET 2 OF 12

Plot Date: 1 April 2022




Dwg. No.
RA1000-02-SF003

Sheet No.

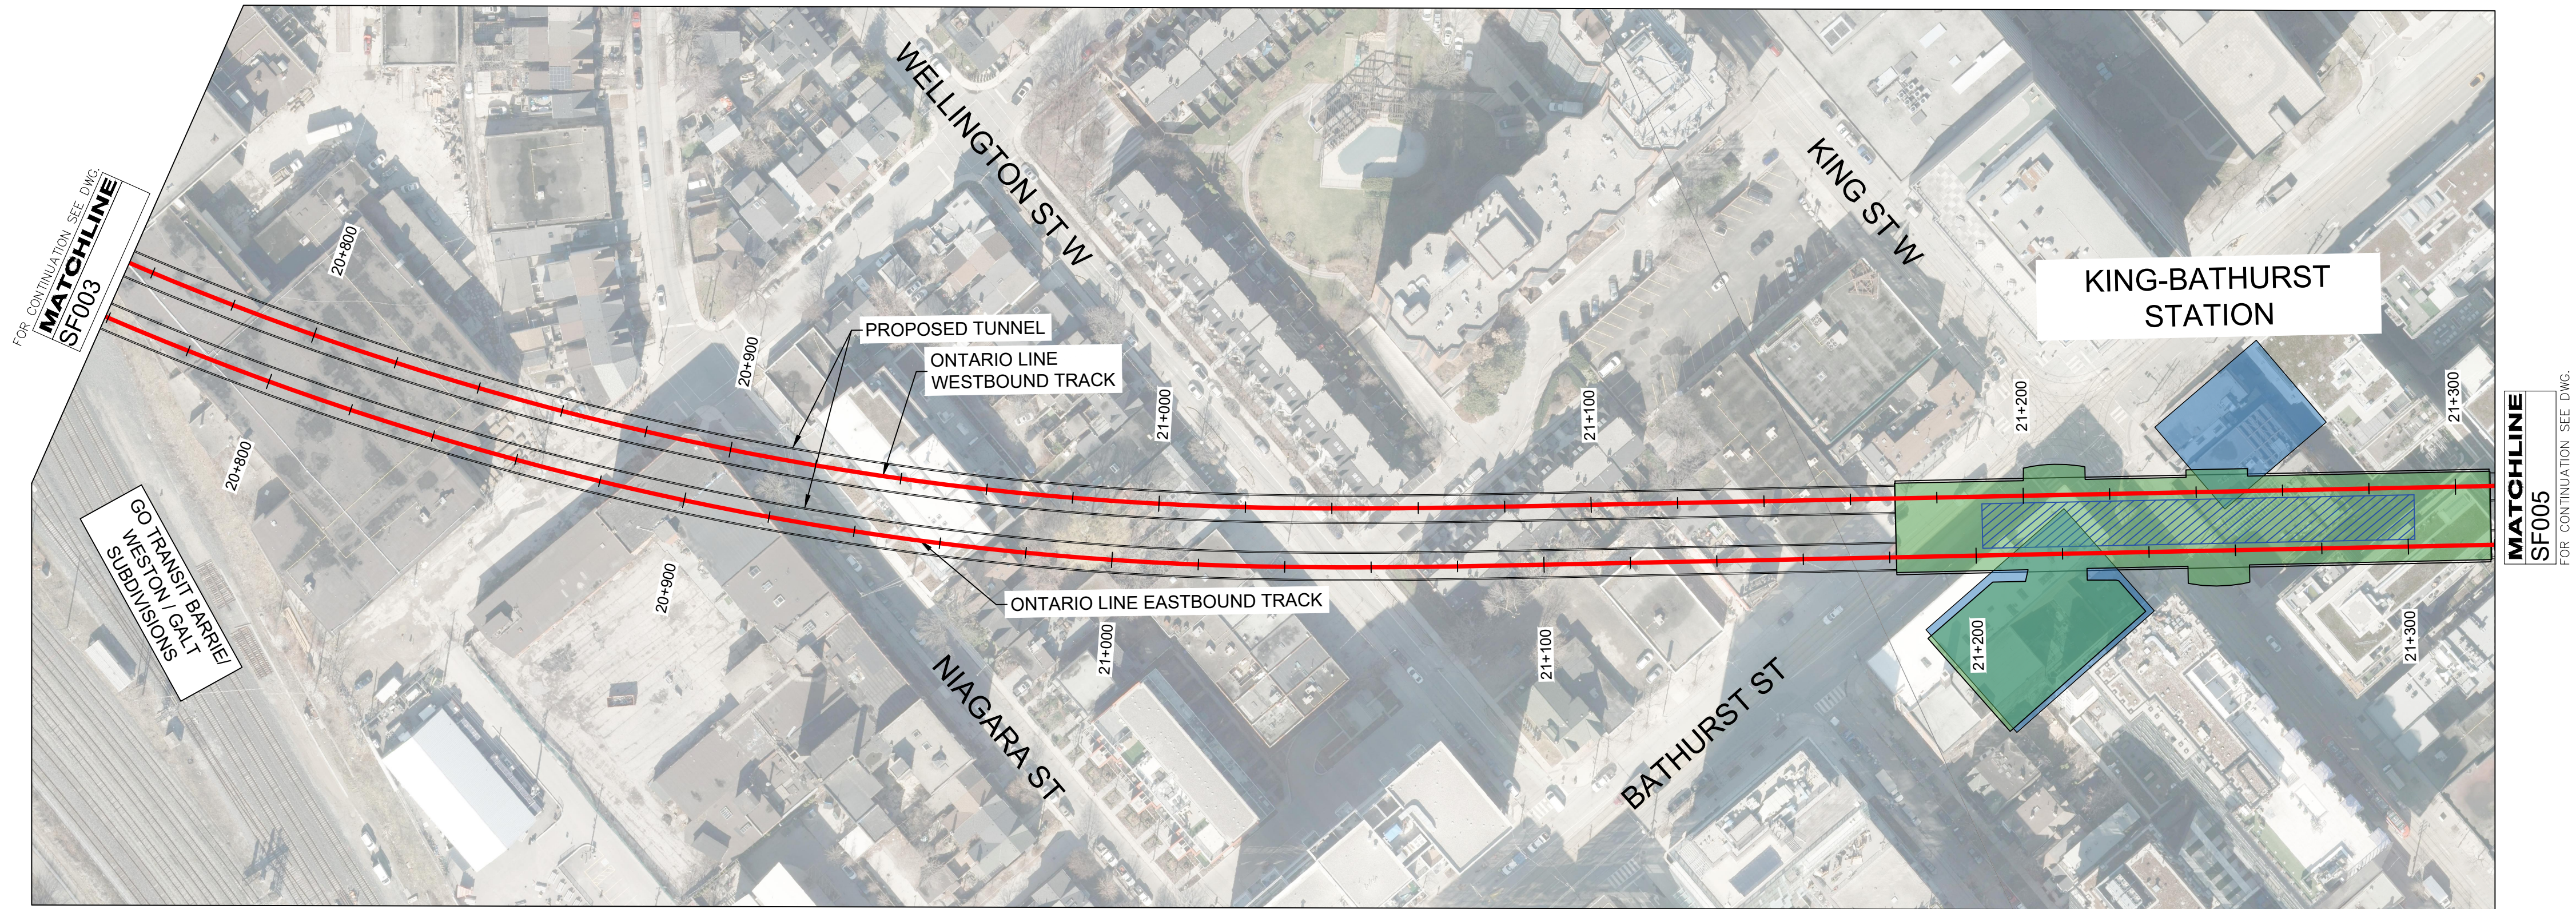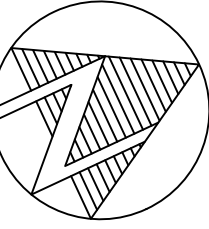

PLAN
STA. 20+760 TO 21+320

1
SF004

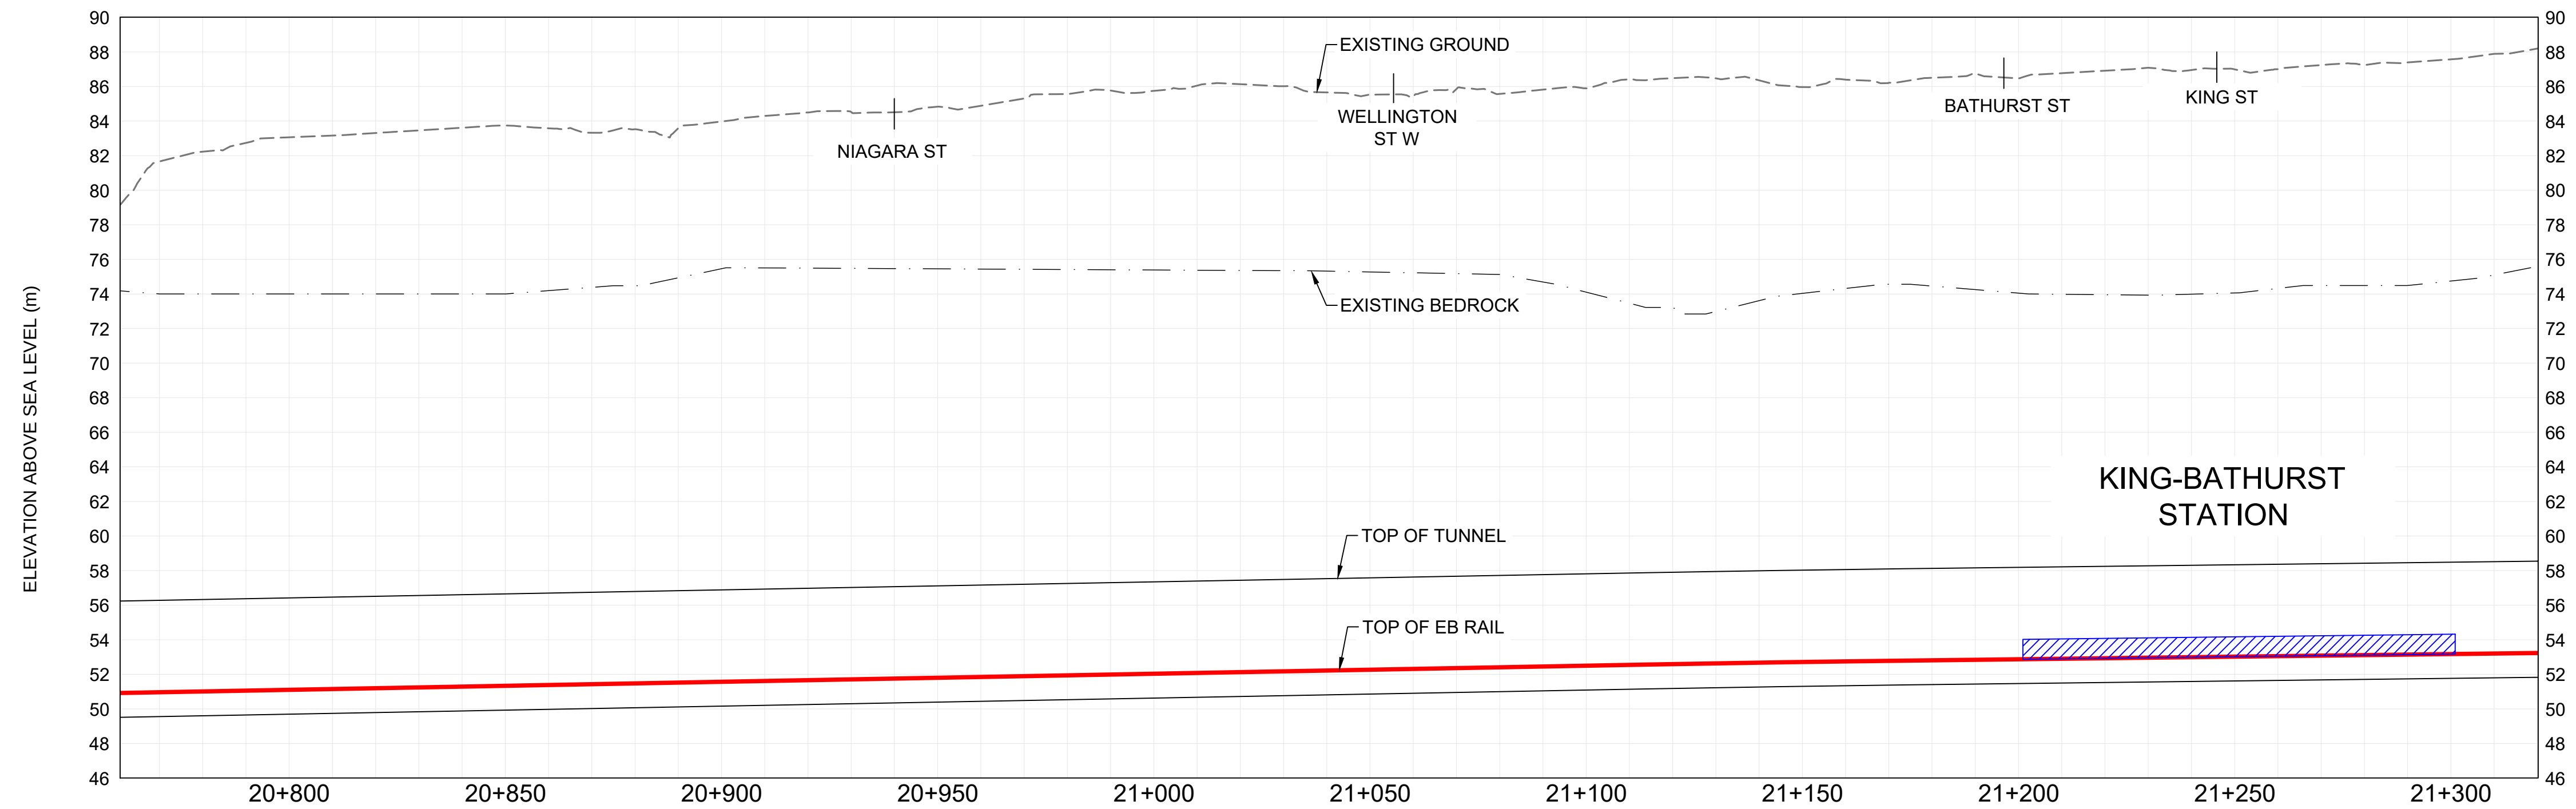


PROFILE
STA. 20+760 TO 21+320

2
SF004

REVISIONS	

CONCEPT ONLY
NOT FOR CONSTRUCTION

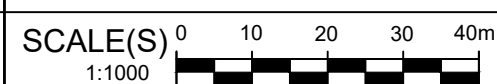

STATUS


- PROPOSED ALIGNMENT/
PROFILE

TUNNEL LINING

STATION PLATFORM

PORTAL

EMERGENCY EGRESS/
SERVICE BUILDING
- STATION FACILITY
AT/ABOVE GRADE
- STATION FACILITY
UNDERGROUND

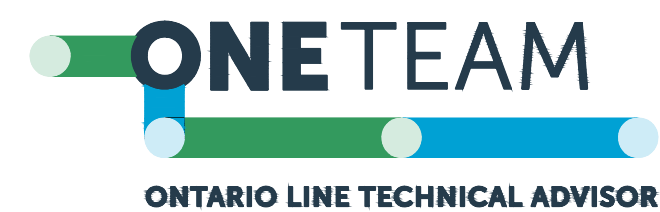

DESIGNED DY
DRAWN DY
CHECKED JP
APPROVED AA



ONTARIO LINE SUBWAY
TITLE **DOWNTOWN SEGMENT
CONCEPTUAL DESIGN**
SHEET 3 OF 12

Plot Date: 1 April 2022

**METROLINX**
Infrastructure
Ontario

Dwg. No. RA1000-02-SF004

Sheet No.

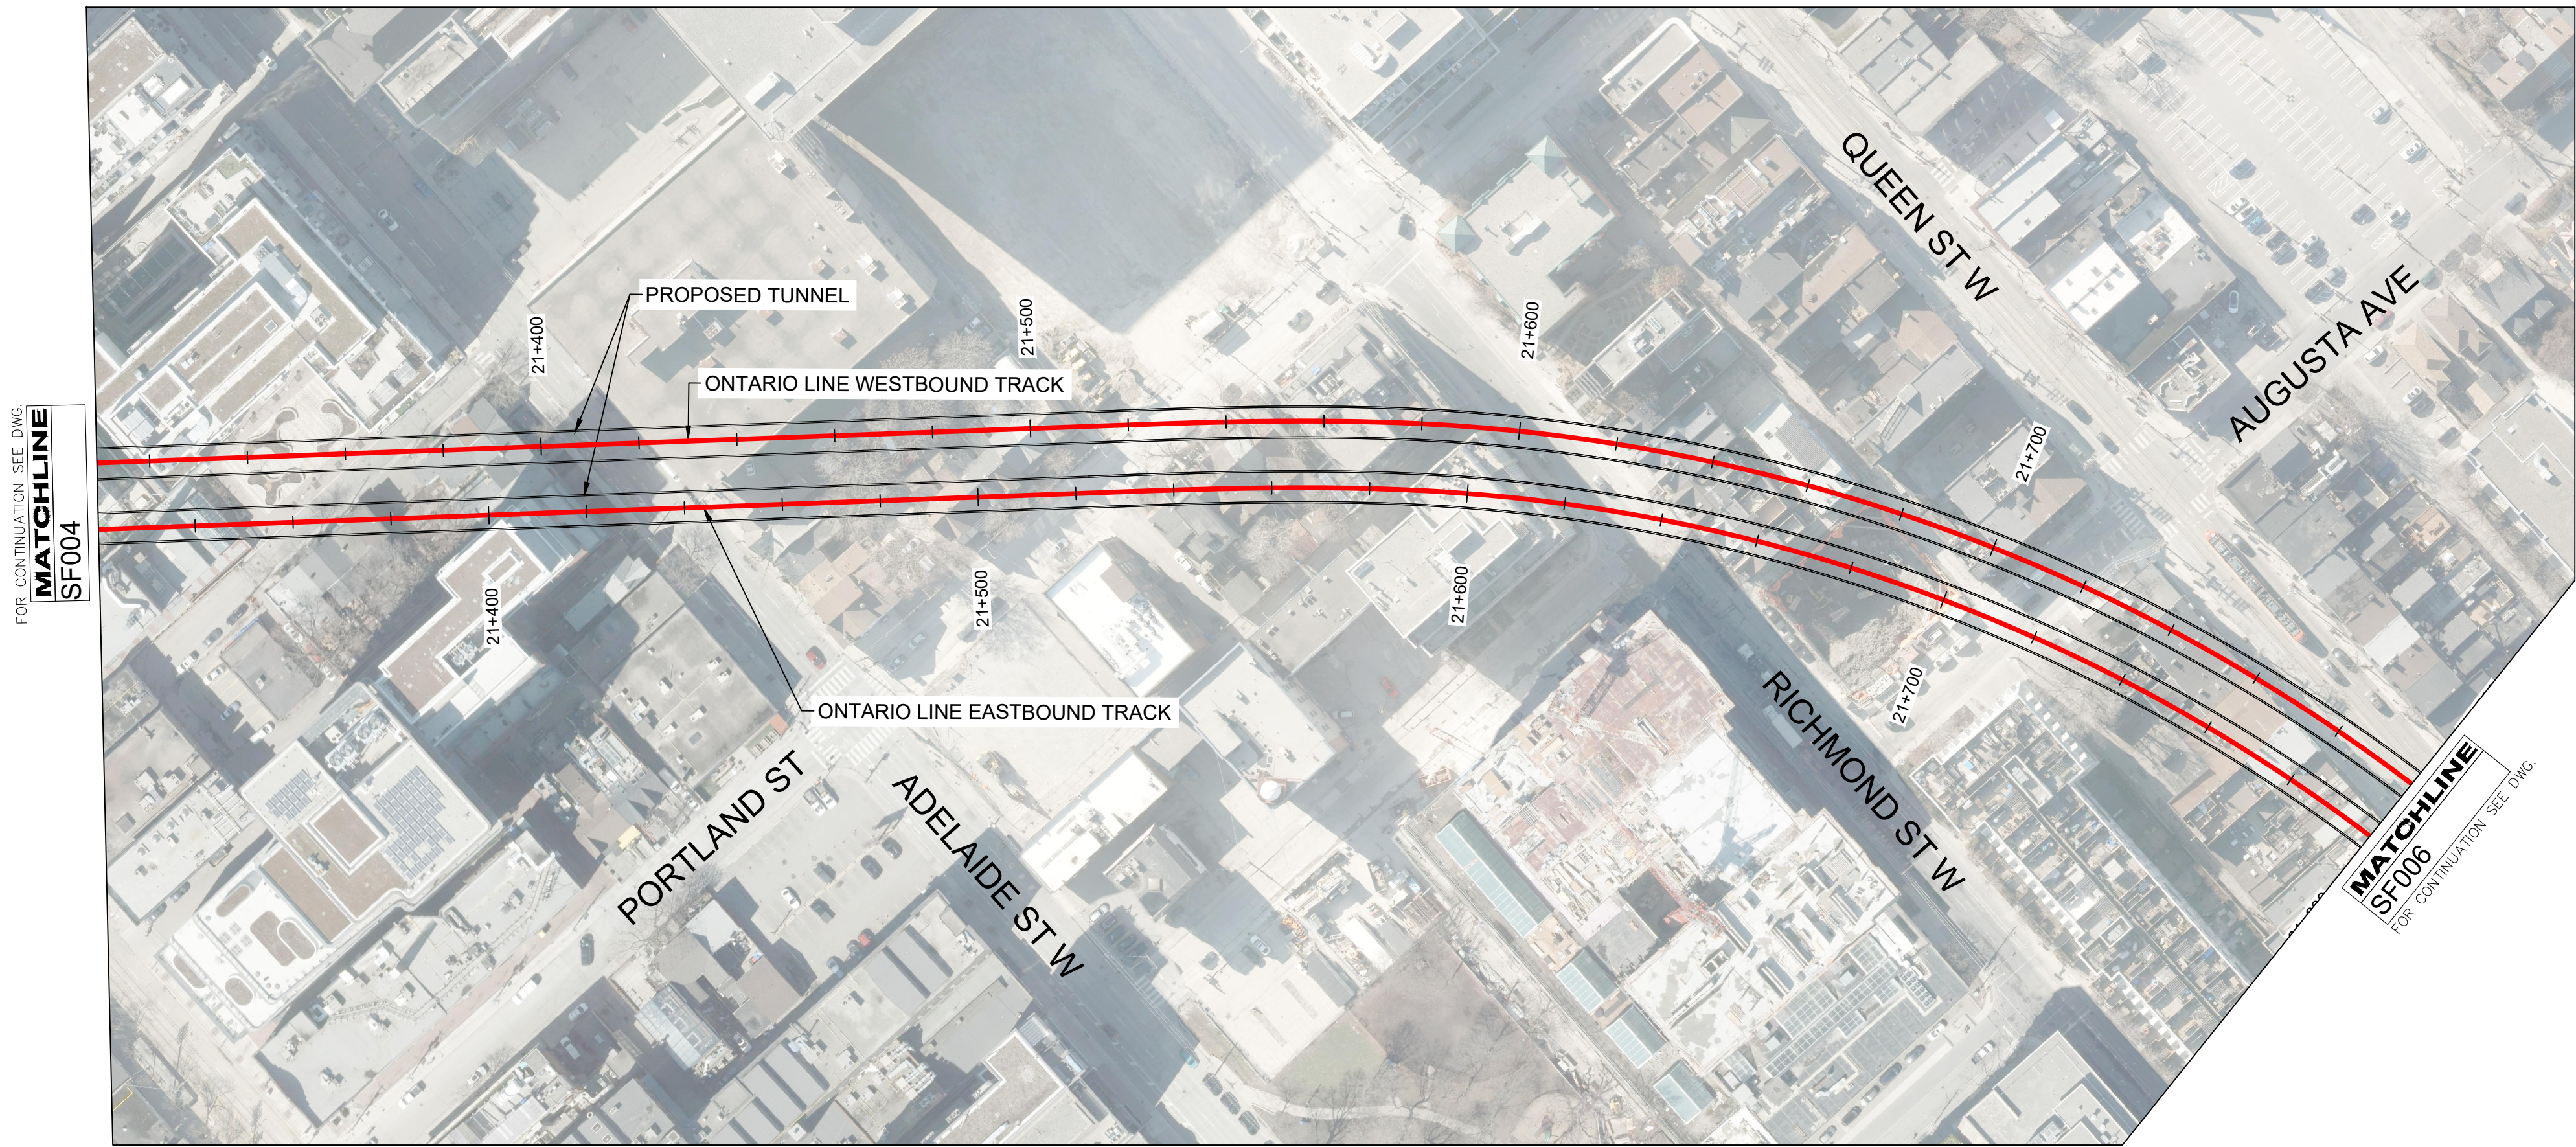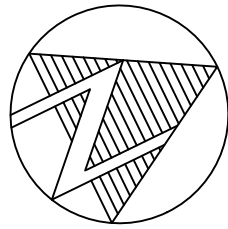


PLAN

STA. 21+320 TO 21+800

1

SF005

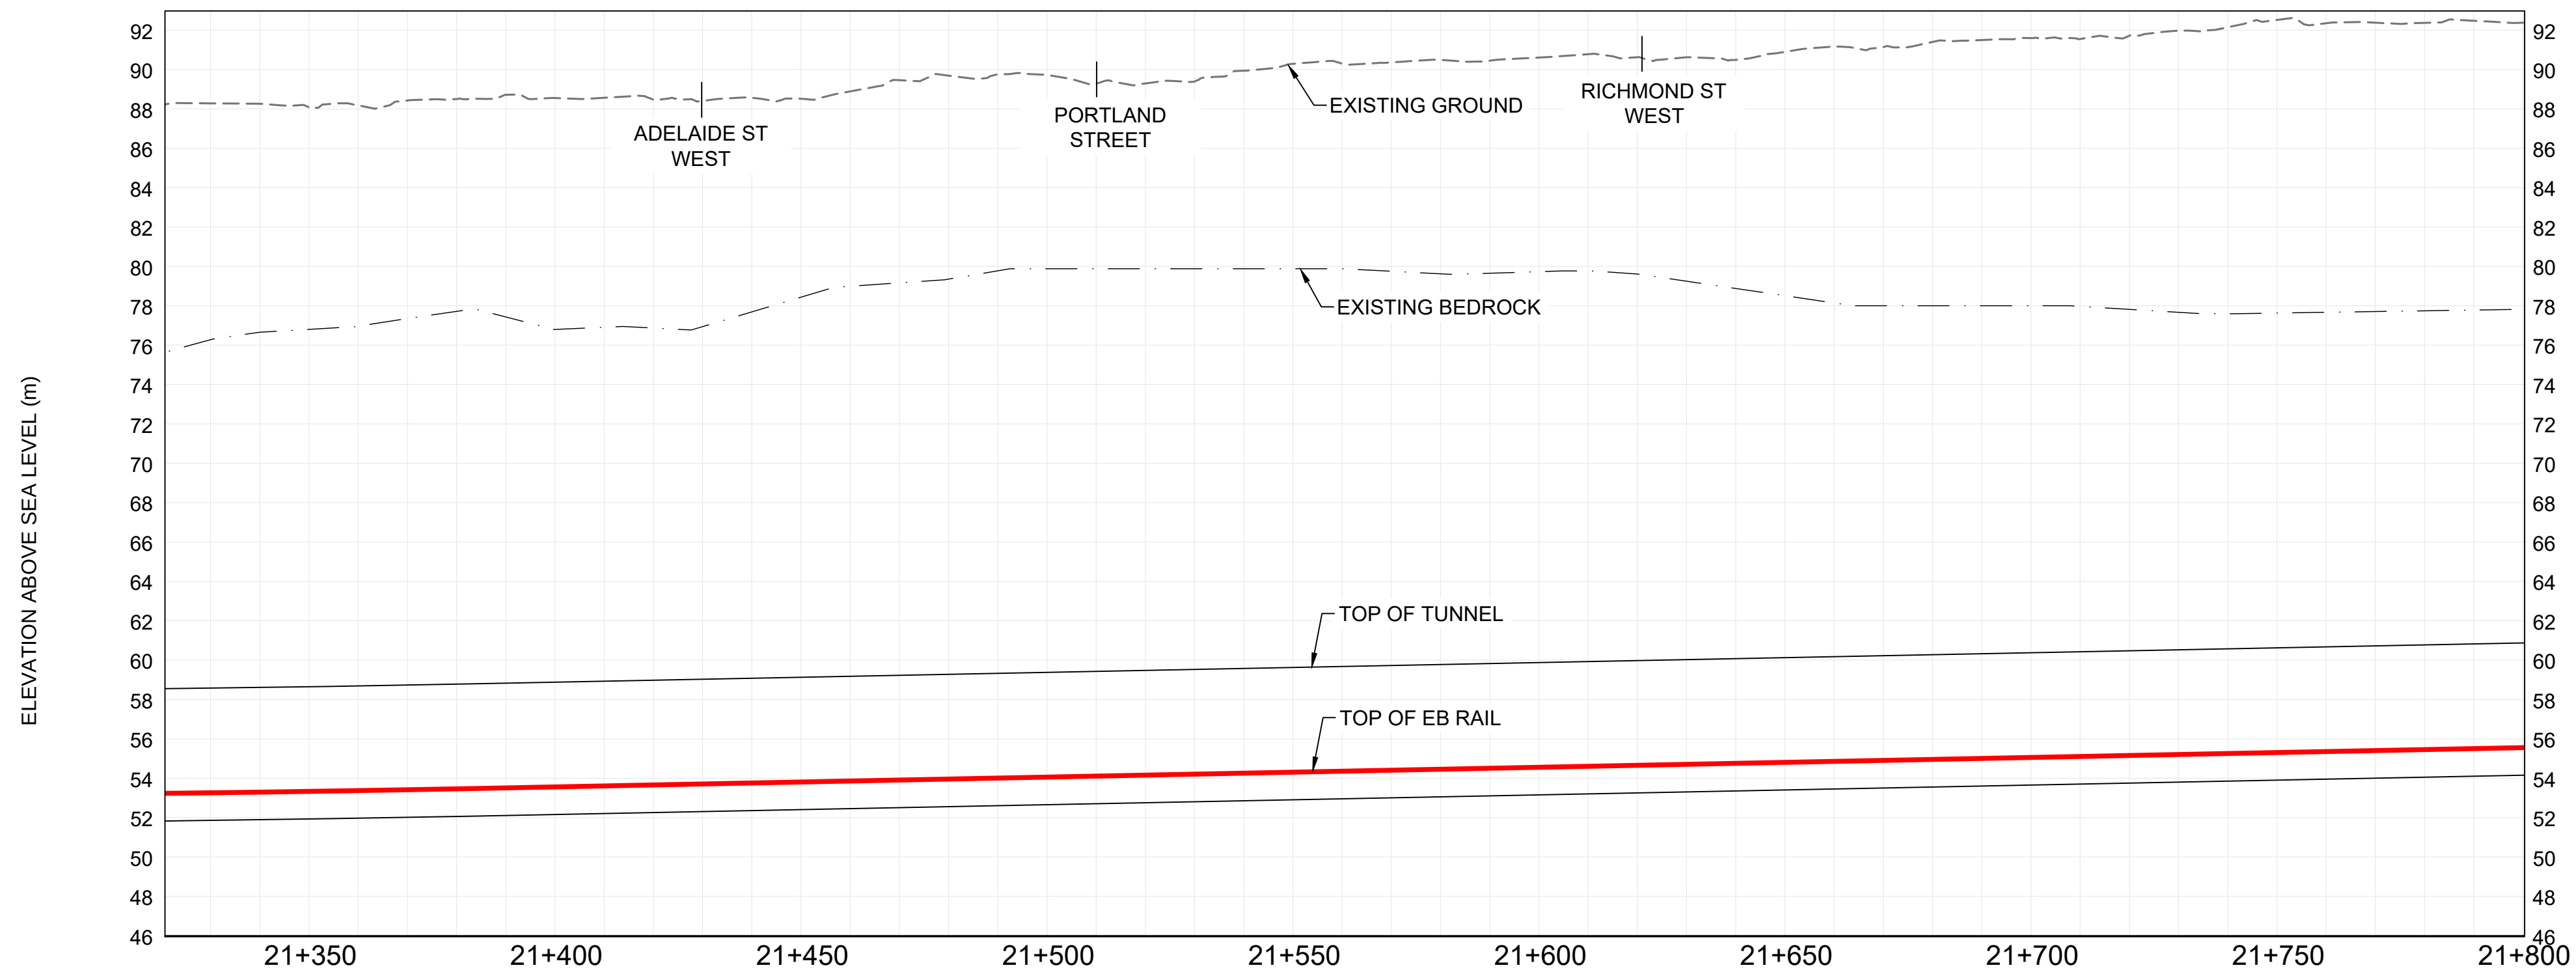

PROFILE

STA. 21+320 TO 21+800


2

SF005

REVISIONS	REVISIONS

CONCEPT ONLY
NOT FOR CONSTRUCTION

SCALE(S)
1:1000

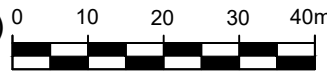

STATUS

- PROPOSED ALIGNMENT/ PROFILE
- TUNNEL LINING
- STATION PLATFORM
- PORTAL
- EMERGENCY EGRESS/ SERVICE BUILDING

- STATION FACILITY AT/ABOVE GRADE
- STATION FACILITY UNDERGROUND

NOTE: LOCATIONS OF ALL ALIGNMENTS, STATIONS, STRUCTURAL ELEMENTS AND INFRASTRUCTURE ARE CONCEPTUAL AND SUBJECT TO CHANGE.



DESIGNED DY
DRAWN DY
CHECKED JP
APPROVED AA



ONTARIO LINE SUBWAY
DOWNTOWN SEGMENT
CONCEPTUAL DESIGN
SHEET 4 OF 12

Plot Date: 1 April 2022




Dwg. No.
RA1000-02-SF005

Sheet No.

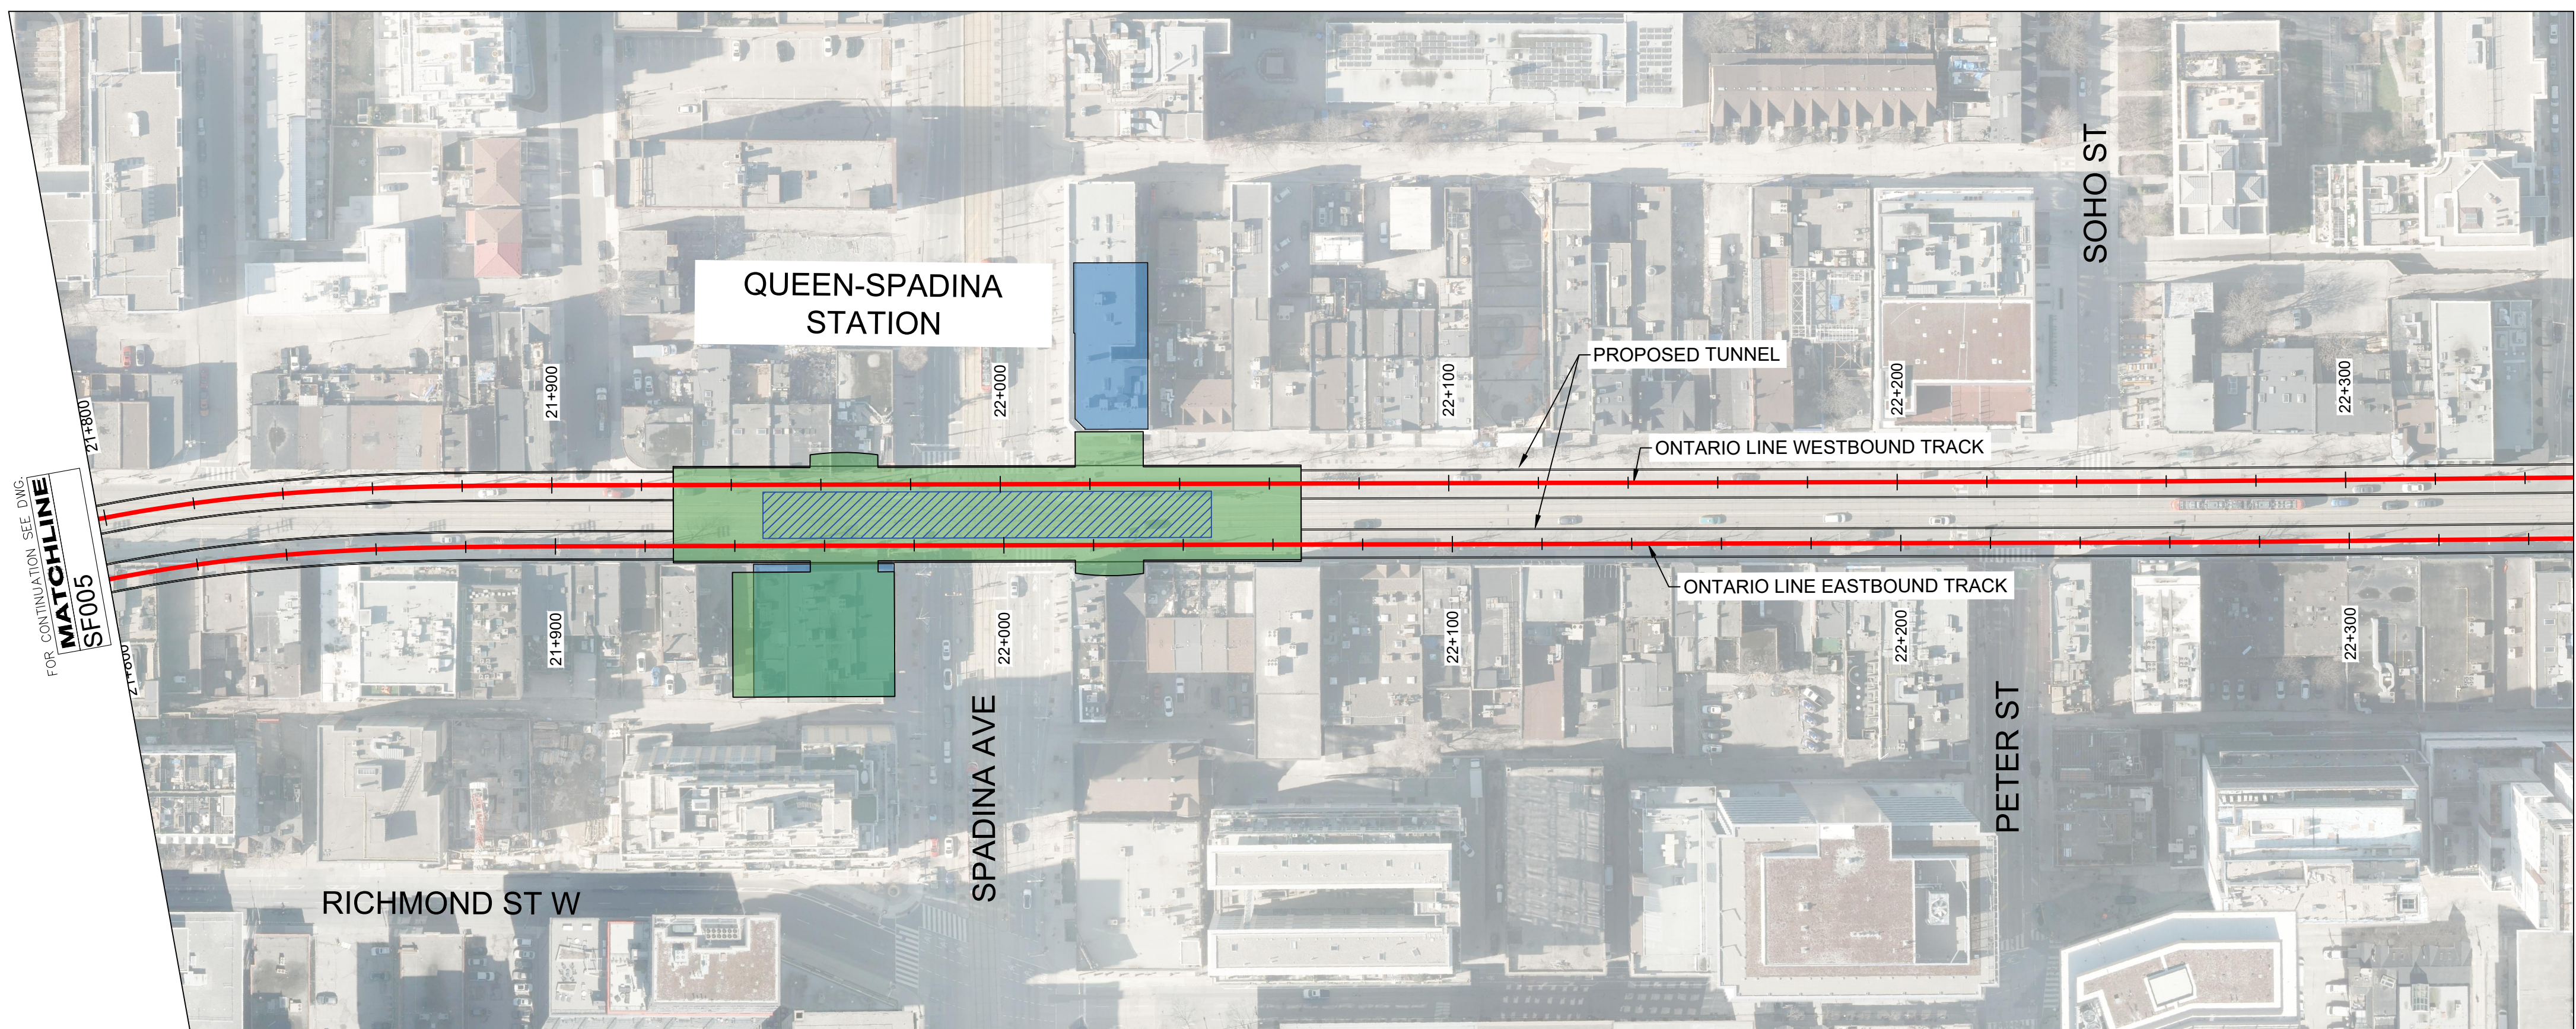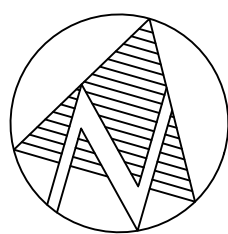

PLAN
STA. 21+800 TO 22+350

1
SF006

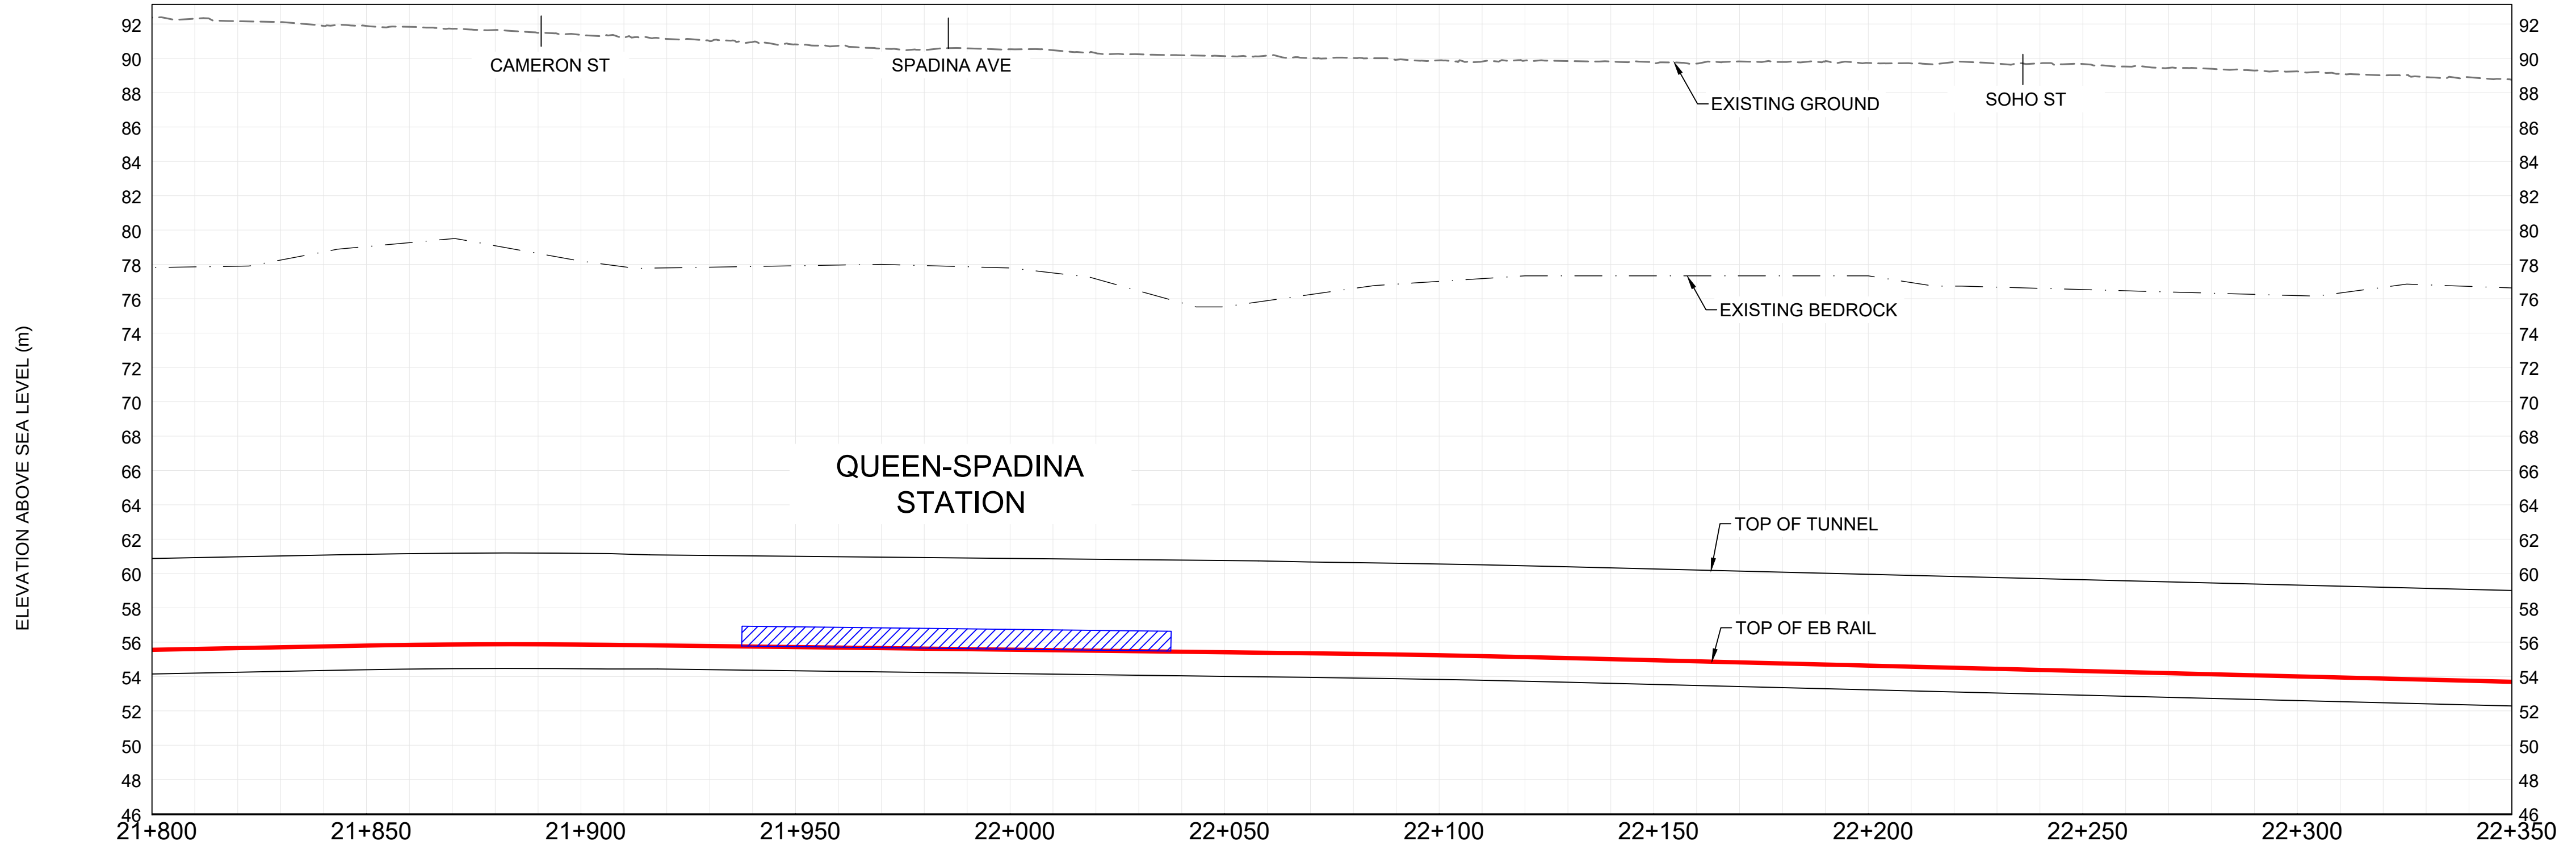


PROFILE
STA. 21+800 TO 22+350

2
SF006

REVISIONS	REVISIONS

CONCEPT ONLY
NOT FOR CONSTRUCTION

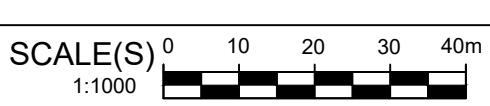

STATUS

- PROPOSED ALIGNMENT/
PROFILE

TUNNEL LINING

STATION PLATFORM

PORTAL

EMERGENCY EGRESS/
SERVICE BUILDING
- STATION FACILITY
AT/ABOVE GRADE

STATION FACILITY
UNDERGROUND
- NOTE: LOCATIONS OF ALL ALIGNMENTS,
STATIONS, STRUCTURAL ELEMENTS AND
INFRASTRUCTURE ARE CONCEPTUAL AND
SUBJECT TO CHANGE.



DESIGNED	DY
DRAWN	DY
CHECKED	JP
APPROVED	AA

ONTARIO LINE SUBWAY

TITLE

DOWNTOWN SEGMENT
CONCEPTUAL DESIGN



SHEET 5 OF 12

Plot Date: 1 April 2022


METROLINX
Infrastructure
Ontario

Dwg. No. RA1000-02-SF006

Sheet No.

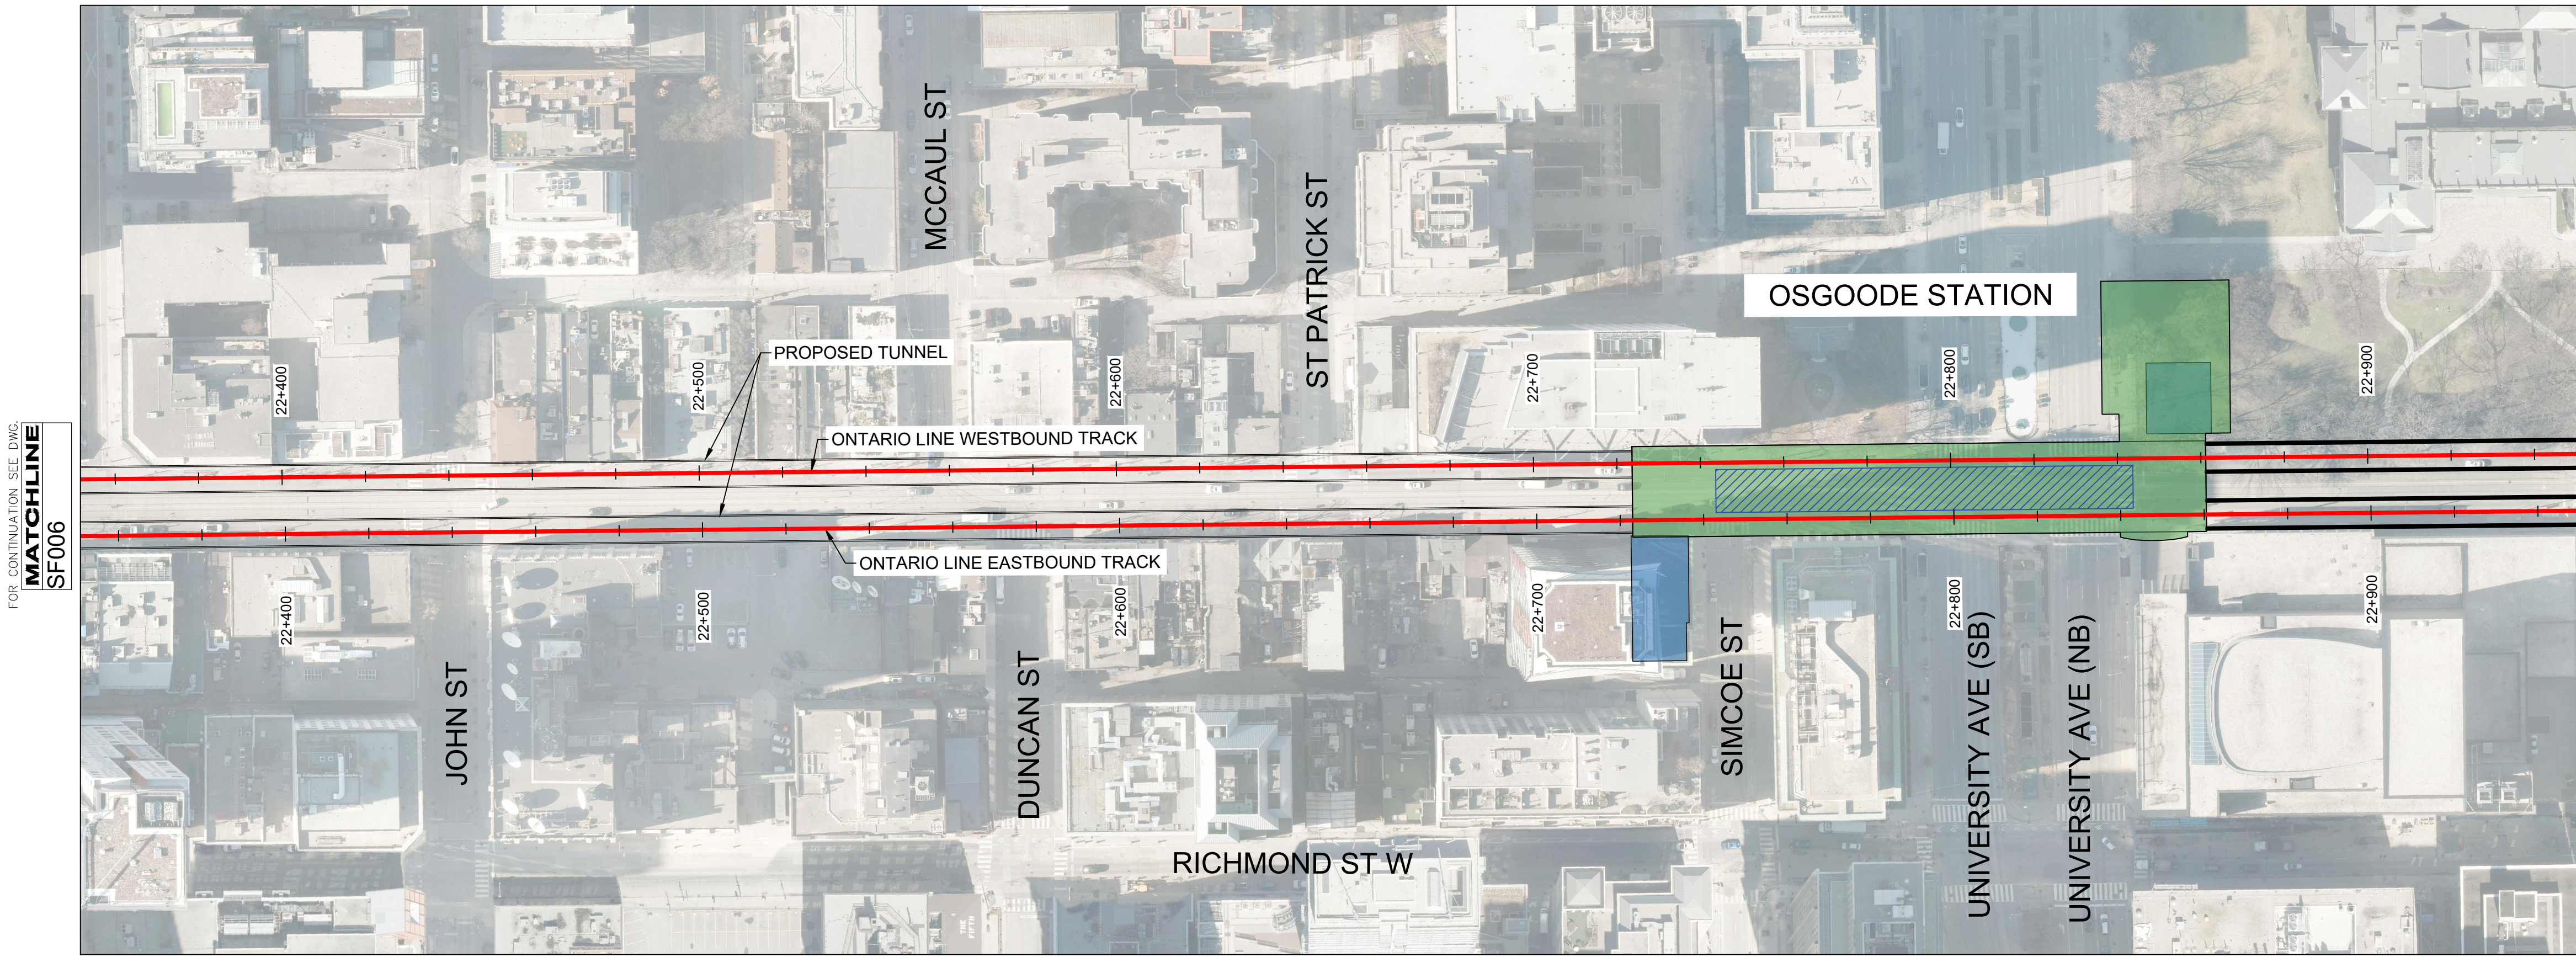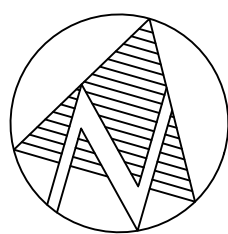


PLAN
STA. 22+350 TO 22+950
1
SF007

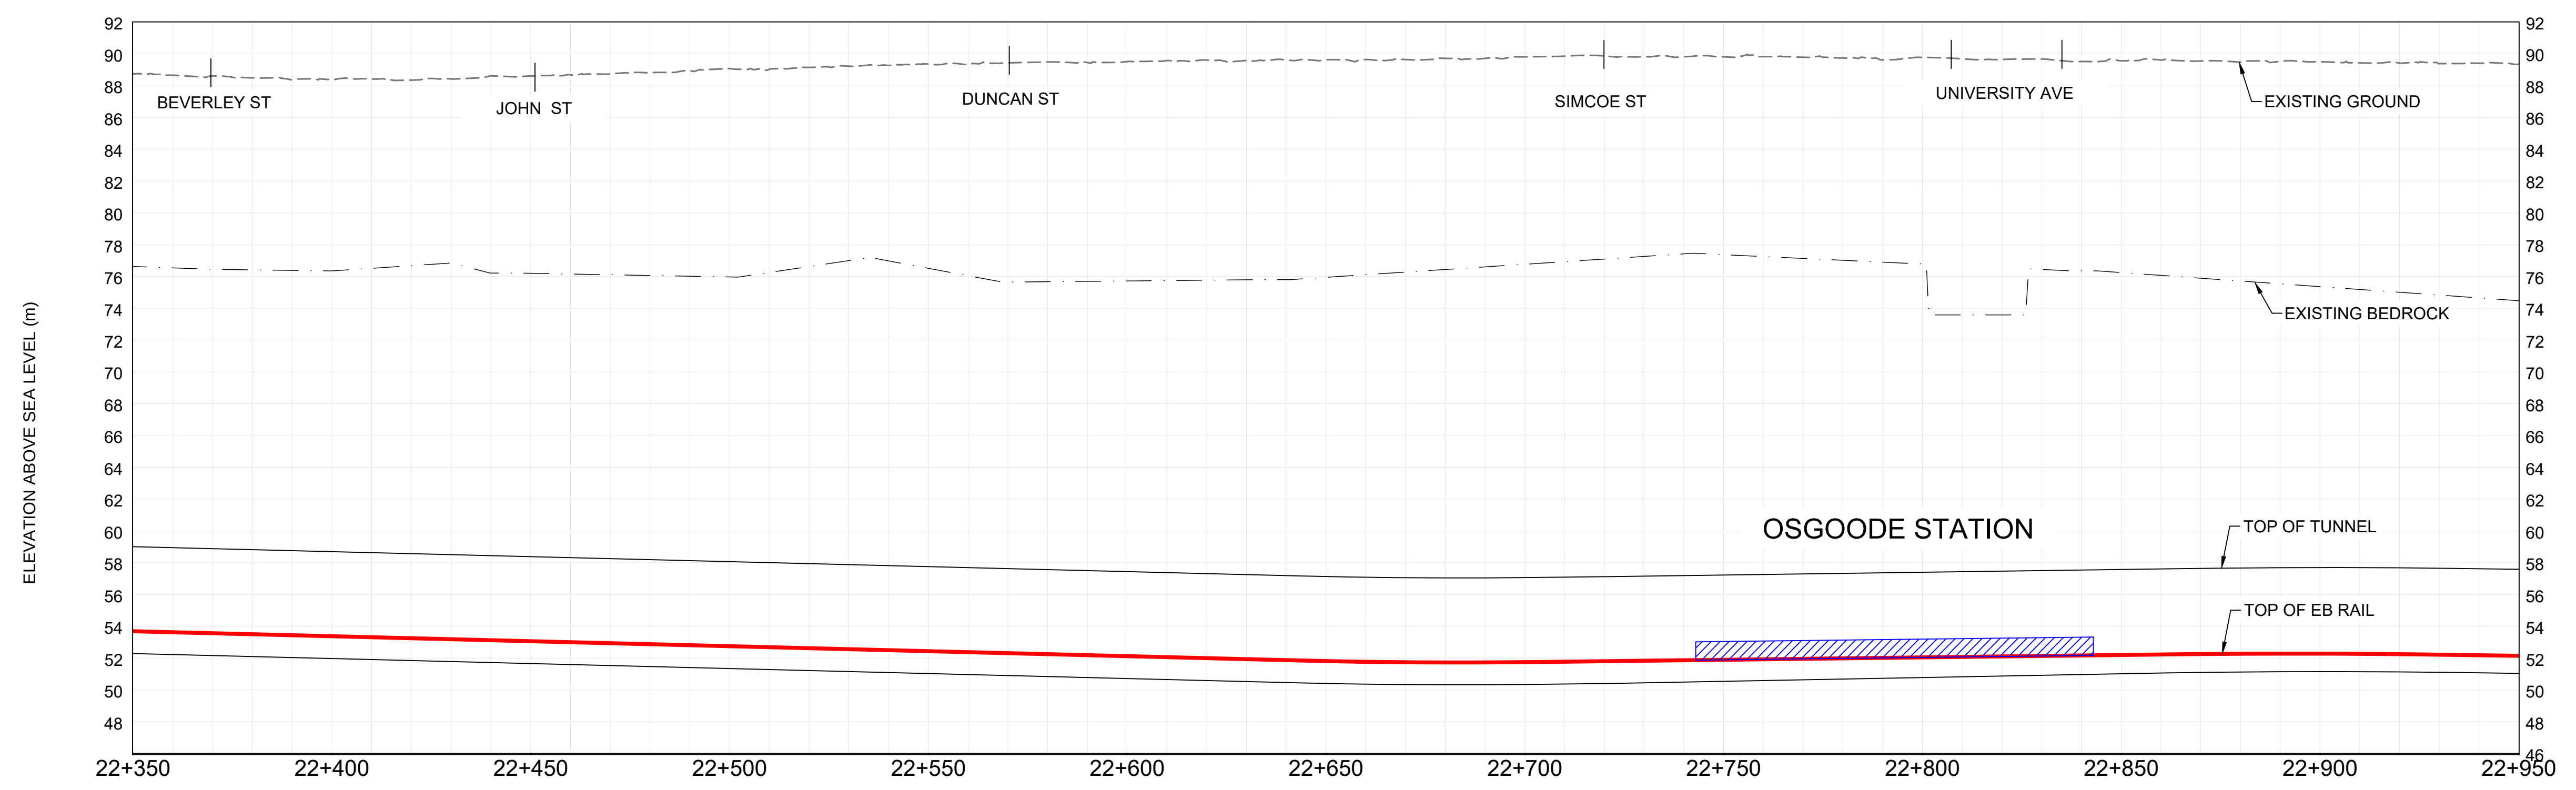

PROFILE
STA. 22+350 TO 22+950
2
SF007

REVISIONS	

CONCEPT ONLY
NOT FOR CONSTRUCTION

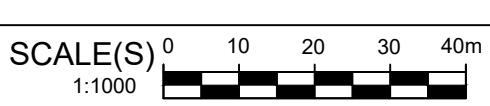

STATUS

- PROPOSED ALIGNMENT/ PROFILE
 - TUNNEL LINING
 - STATION PLATFORM
 - PORTAL
 - EMERGENCY EGRESS/ SERVICE BUILDING
 - STATION FACILITY AT/ABOVE GRADE
 - STATION FACILITY UNDERGROUND
- NOTE: LOCATIONS OF ALL ALIGNMENTS, STATIONS, STRUCTURAL ELEMENTS AND INFRASTRUCTURE ARE CONCEPTUAL AND SUBJECT TO CHANGE.



DESIGNED DY
DRAWN DY
CHECKED JP
APPROVED AA



ONTARIO LINE SUBWAY
DOWNTOWN SEGMENT
CONCEPTUAL DESIGN
SHEET 6 OF 12

Plot Date: 1 April 2022

METROLINX
Infrastructure
Ontario

Dwg. No. RA1000-02-SF007


Sheet No.

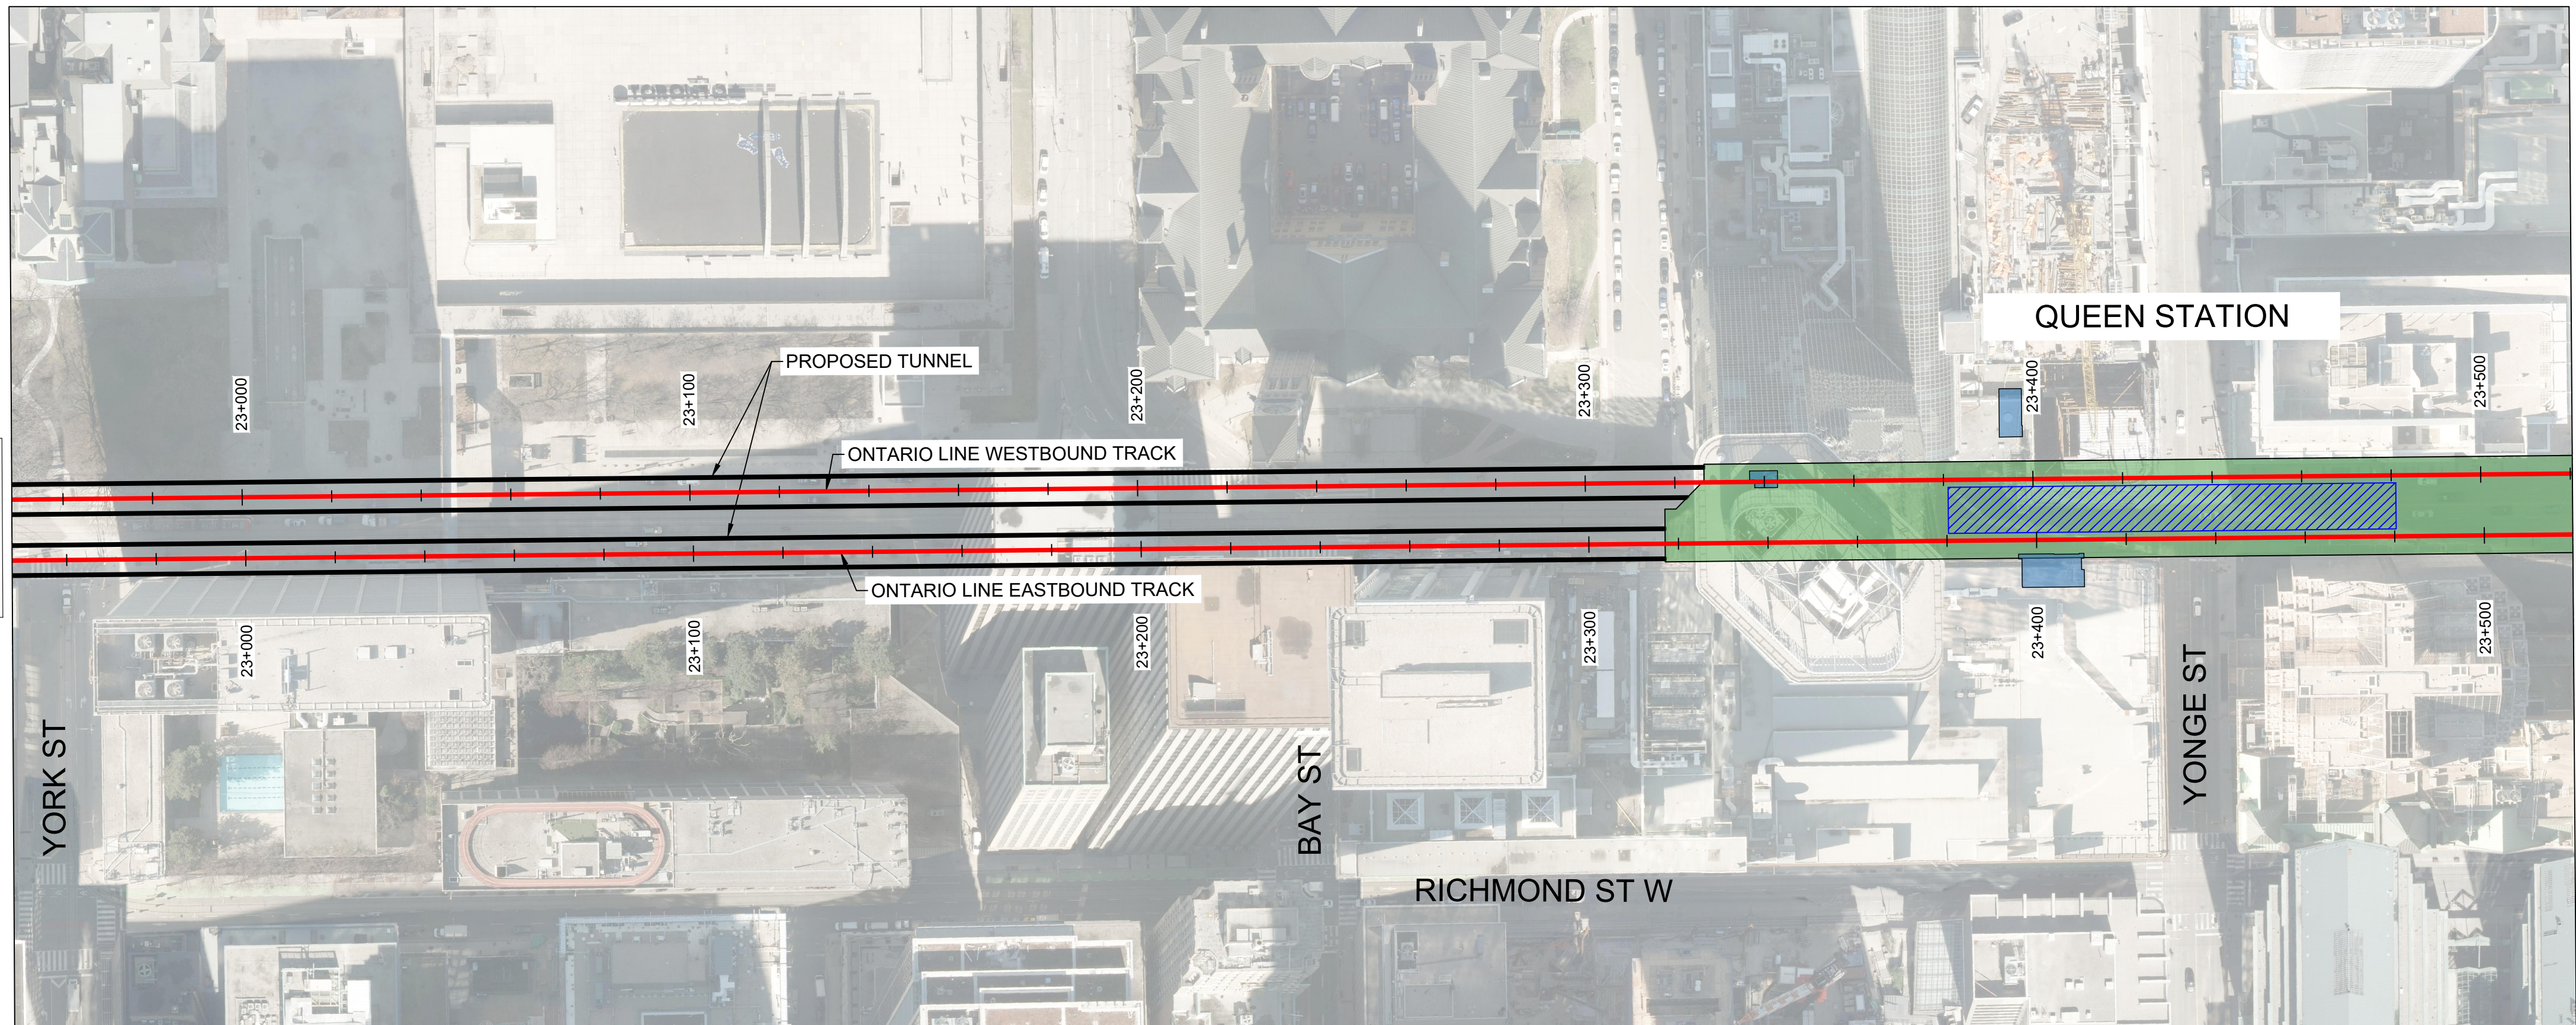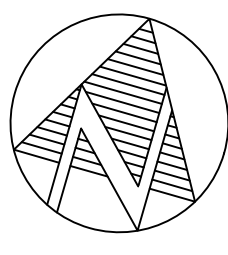

PLAN

STA. 22+950 TO 23+520

1
SF008

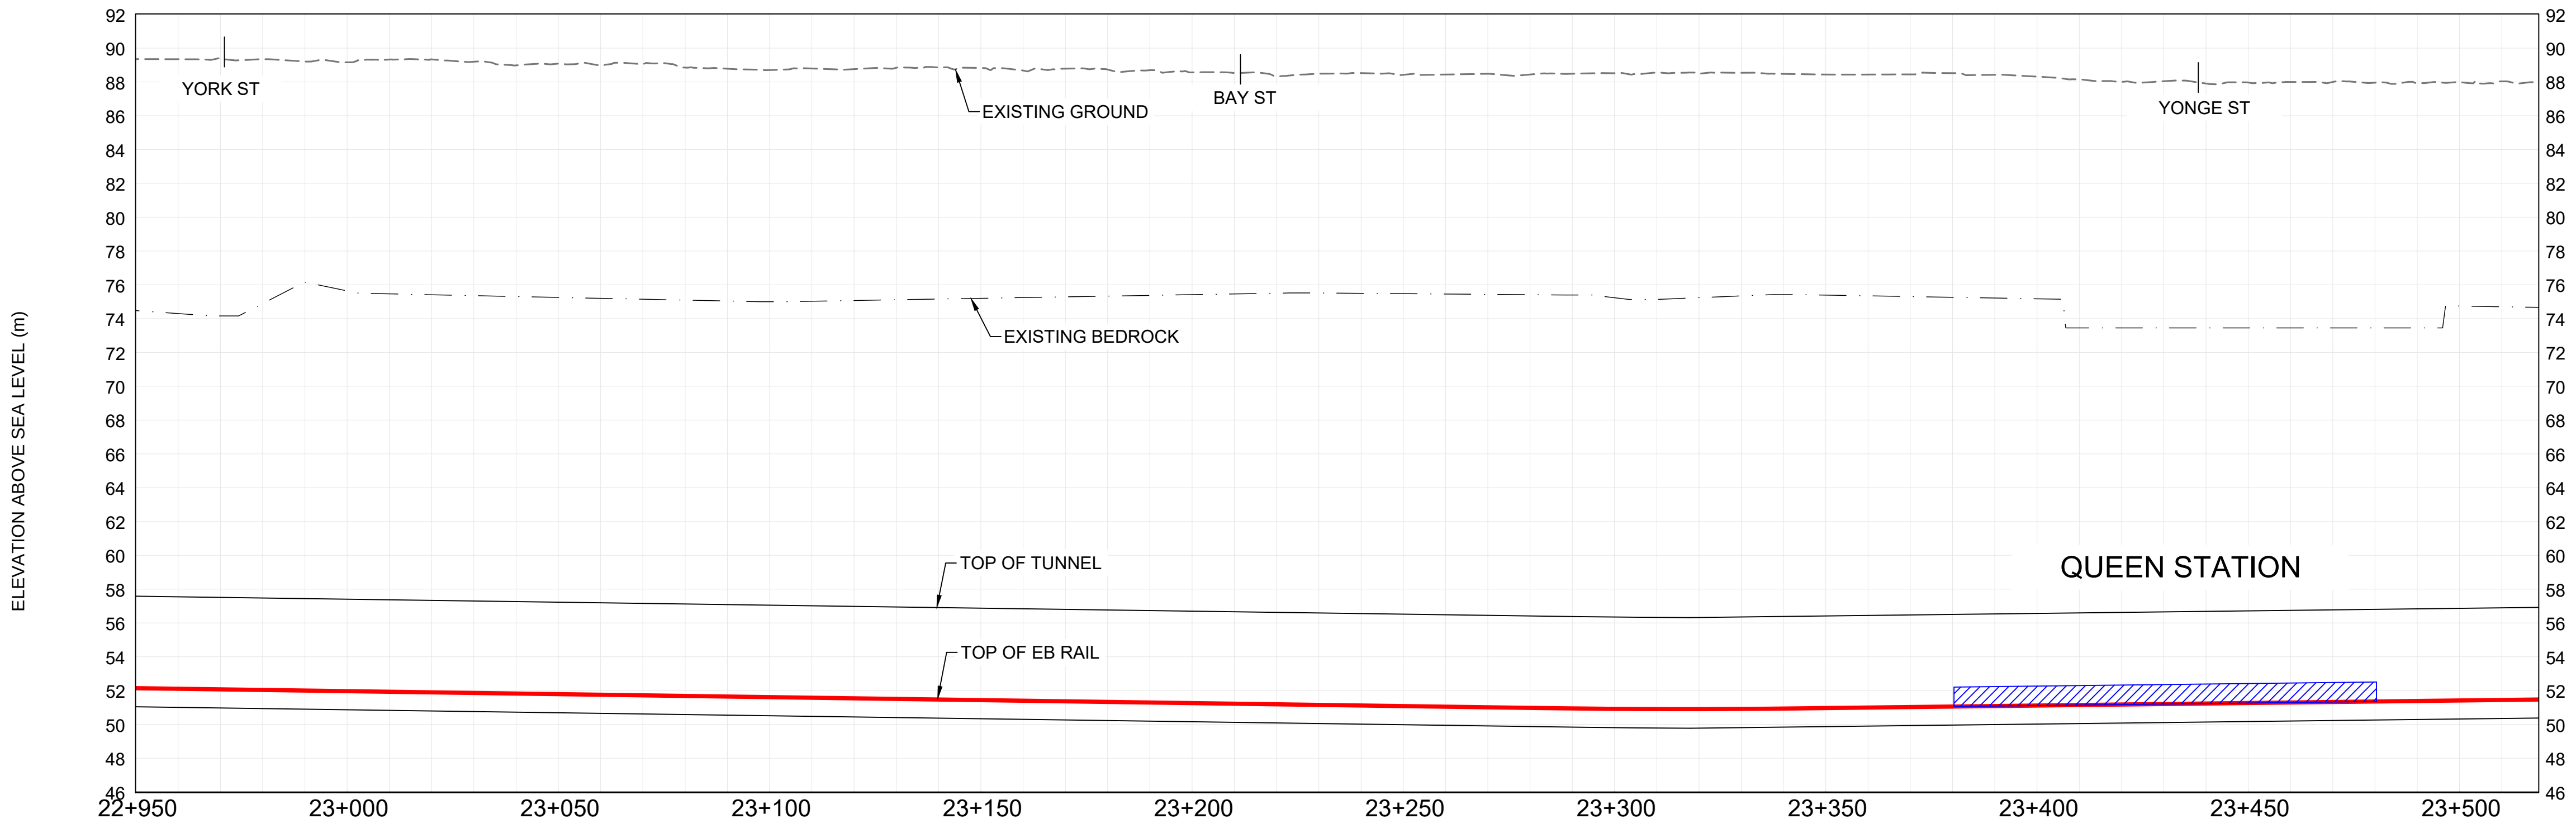


PROFILE

STA. 22+950 TO 23+520

2
SF008

REVISIONS	REVISIONS

CONCEPT ONLY
NOT FOR CONSTRUCTION

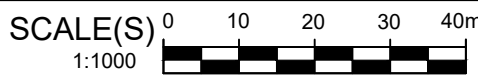

STATUS

- PROPOSED ALIGNMENT/
PROFILE


TUNNEL LINING

STATION PLATFORM

PORTAL

EMERGENCY EGRESS/
SERVICE BUILDING
- STATION FACILITY
AT/ABOVE GRADE

STATION FACILITY
UNDERGROUND
- NOTE: LOCATIONS OF ALL ALIGNMENTS,
STATIONS, STRUCTURAL ELEMENTS AND
INFRASTRUCTURE ARE CONCEPTUAL AND
SUBJECT TO CHANGE.

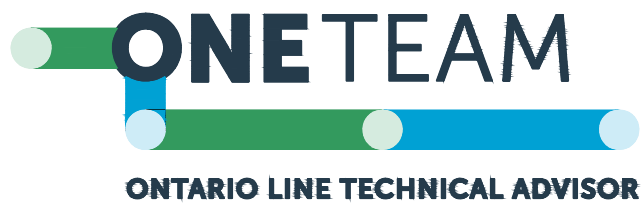

DESIGNED DY
DRAWN DY
CHECKED JP
APPROVED AA



ONTARIO LINE SUBWAY
DOWNTOWN SEGMENT
CONCEPTUAL DESIGN
SHEET 7 OF 12

Plot Date: 1 April 2022

 **METROLINX**
Infrastructure
Ontario

Dwg. No. RA1000-02-SF008

Sheet No.

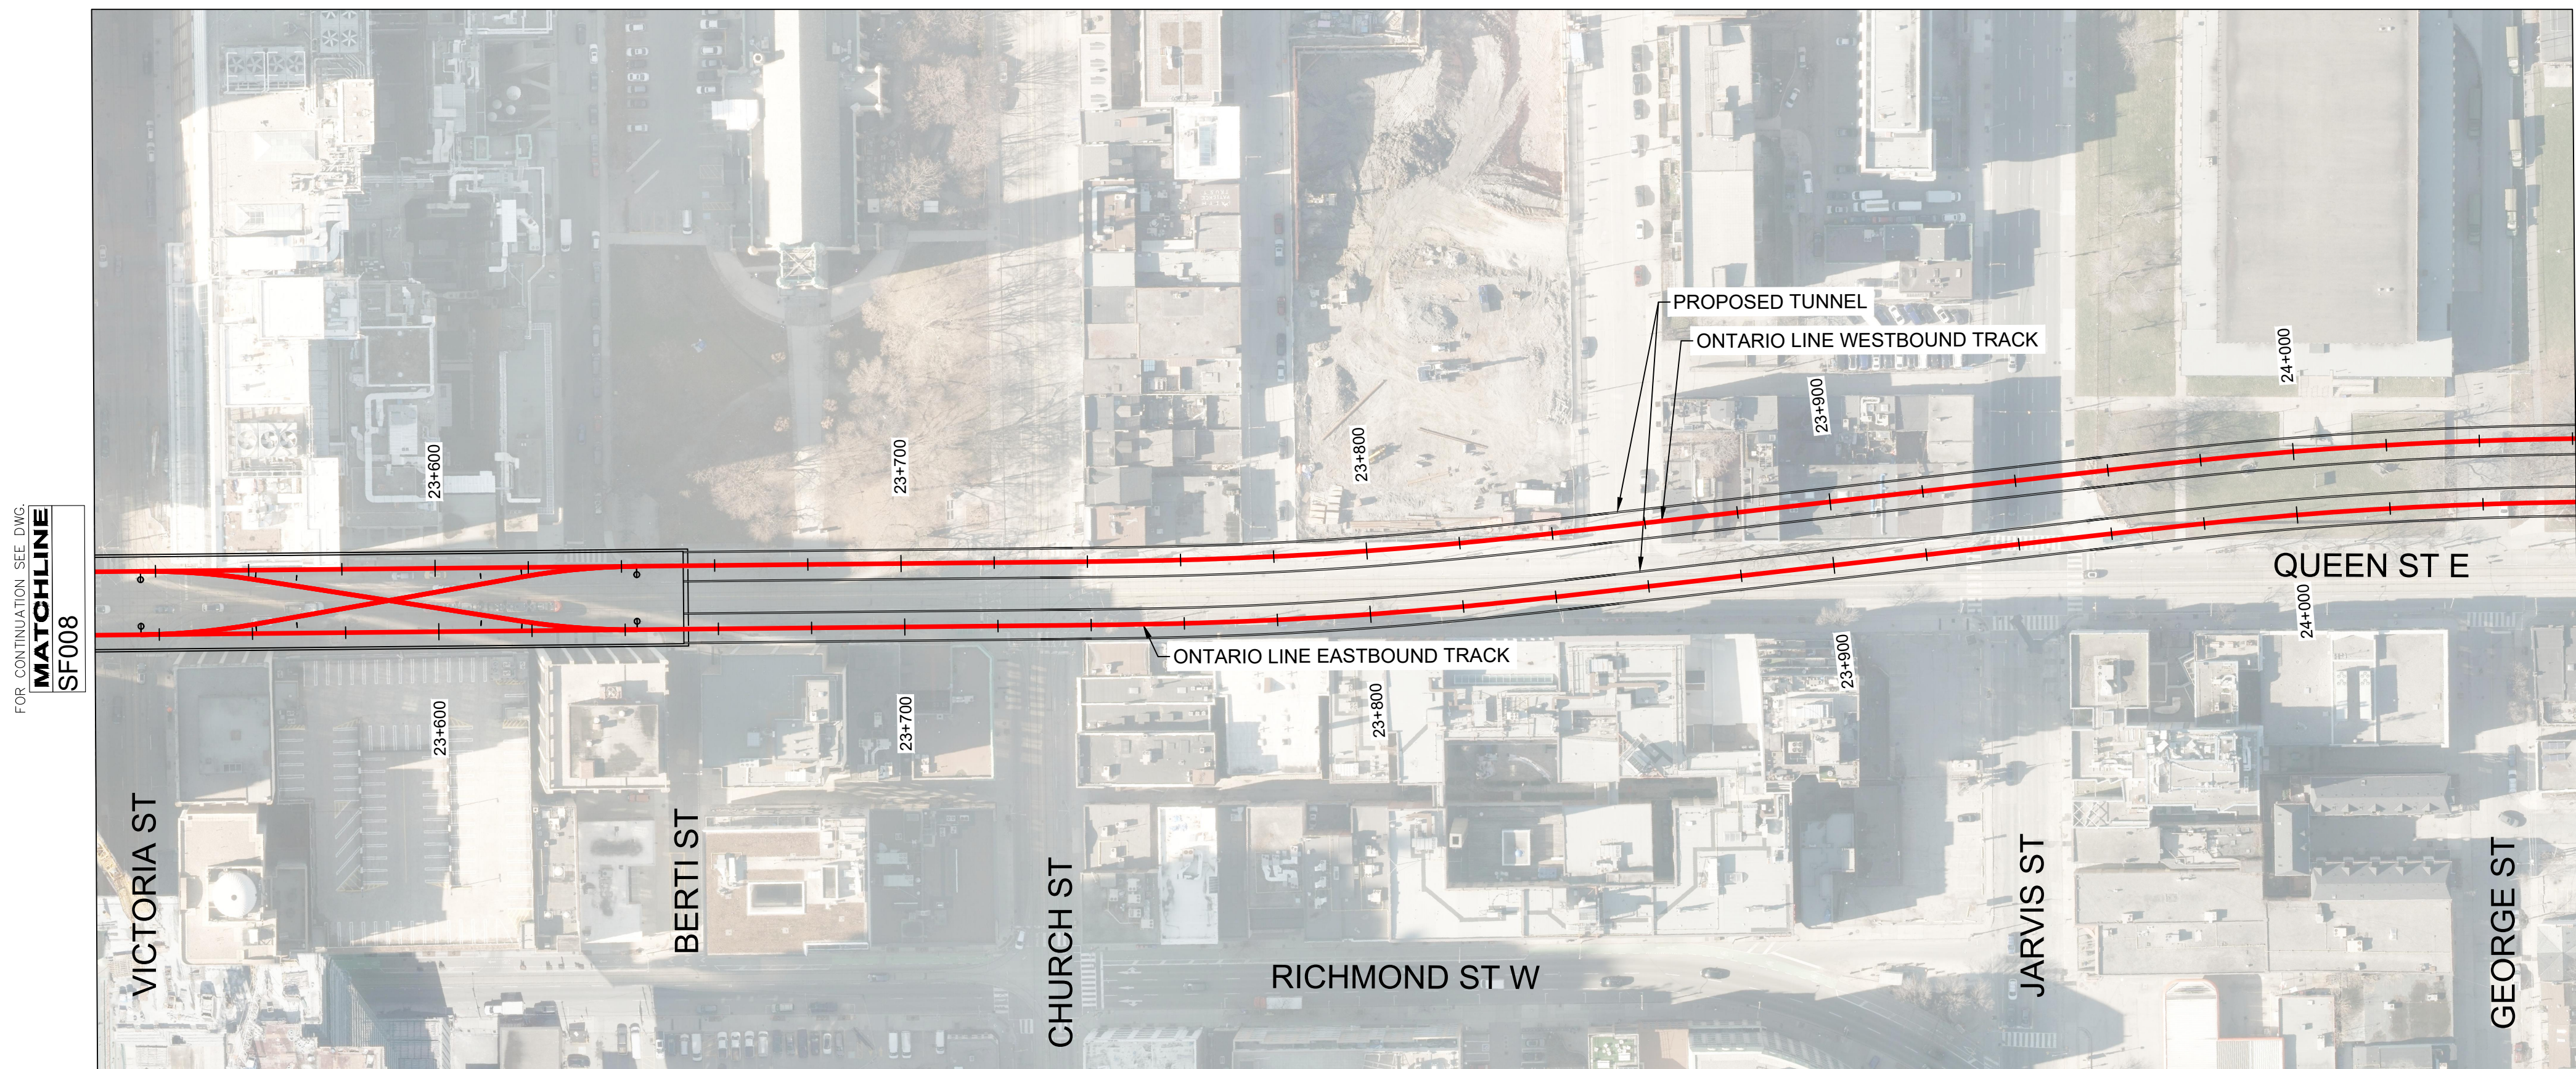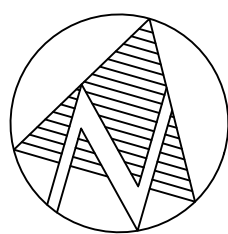

PLAN

STA. 23+520 TO 24+060

1
SF009




PROFILE

STA. 23+520 TO 24+060

2
SF009

REVISIONS	REVISIONS

CONCEPT ONLY
NOT FOR CONSTRUCTION

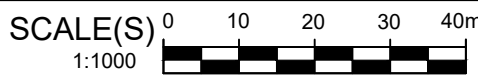

STATUS

- PROPOSED ALIGNMENT/
PROFILE


TUNNEL LINING

STATION PLATFORM

PORTAL

EMERGENCY EGRESS/
SERVICE BUILDING
- STATION FACILITY
AT/ABOVE GRADE

STATION FACILITY
UNDERGROUND
- NOTE: LOCATIONS OF ALL ALIGNMENTS,
STATIONS, STRUCTURAL ELEMENTS AND
INFRASTRUCTURE ARE CONCEPTUAL AND
SUBJECT TO CHANGE.

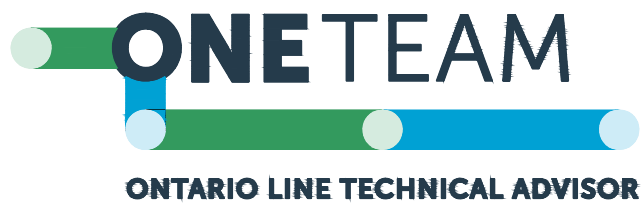



DESIGNED DY
DRAWN DY
CHECKED JP
APPROVED AA

ONTARIO LINE SUBWAY
DOWNTOWN SEGMENT
CONCEPTUAL DESIGN
SHEET 8 OF 12

Plot Date: 1 April 2022



Dwg. No. RA1000-02-SF009
Sheet No.

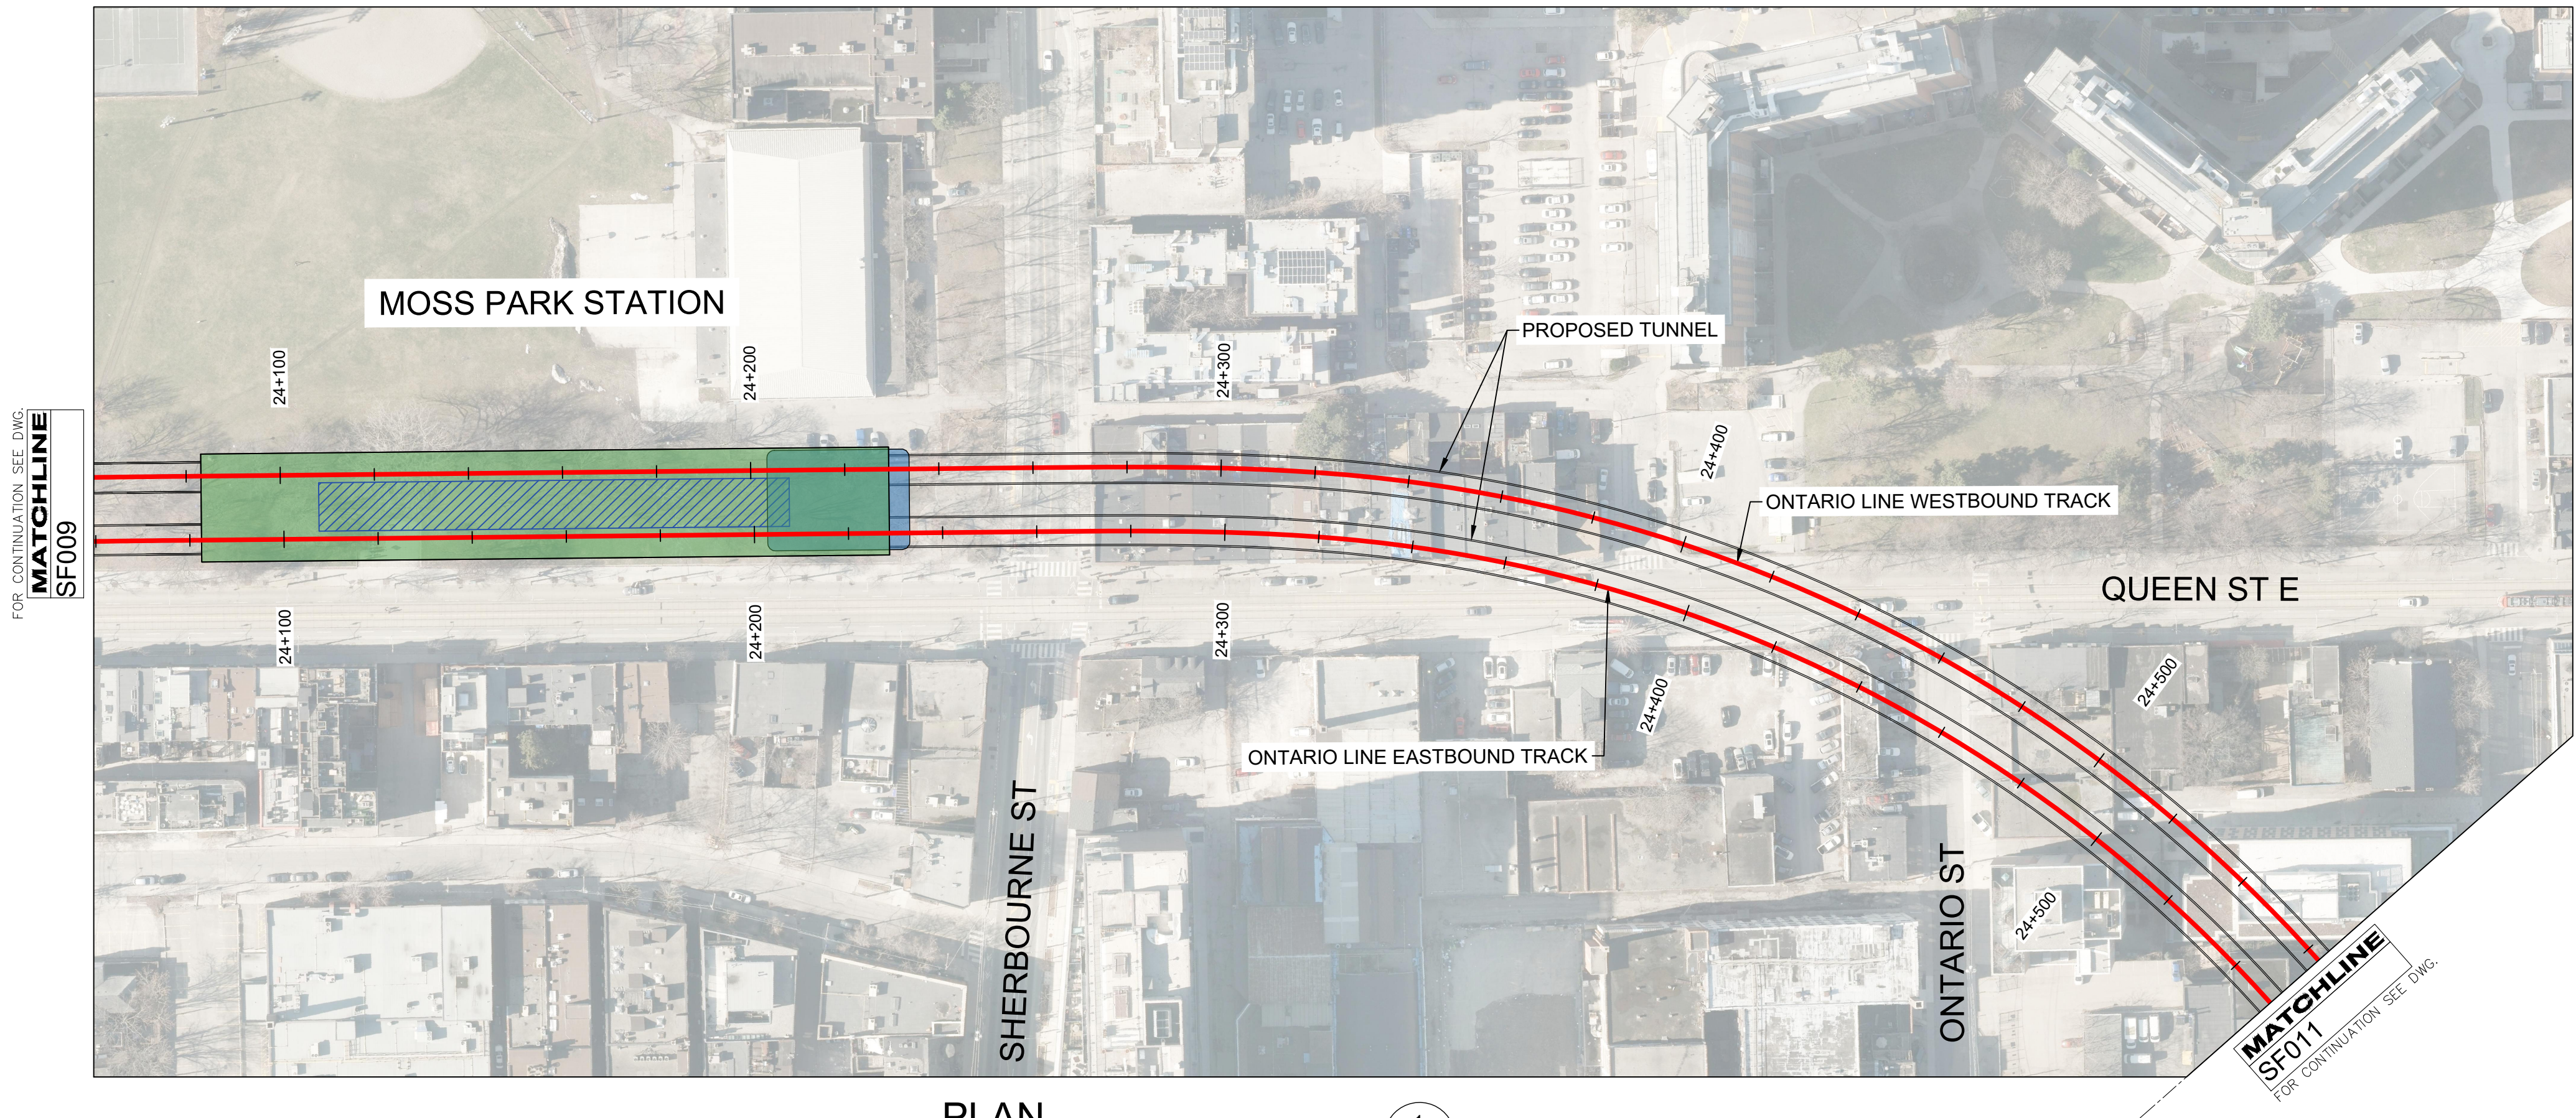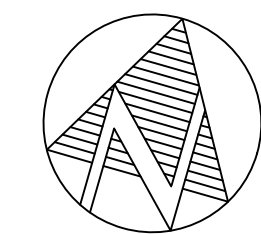


PLAN

STA. 24+060 TO 24+550

1

SF010

ELEVATION ABOVE SEA LEVEL (m)

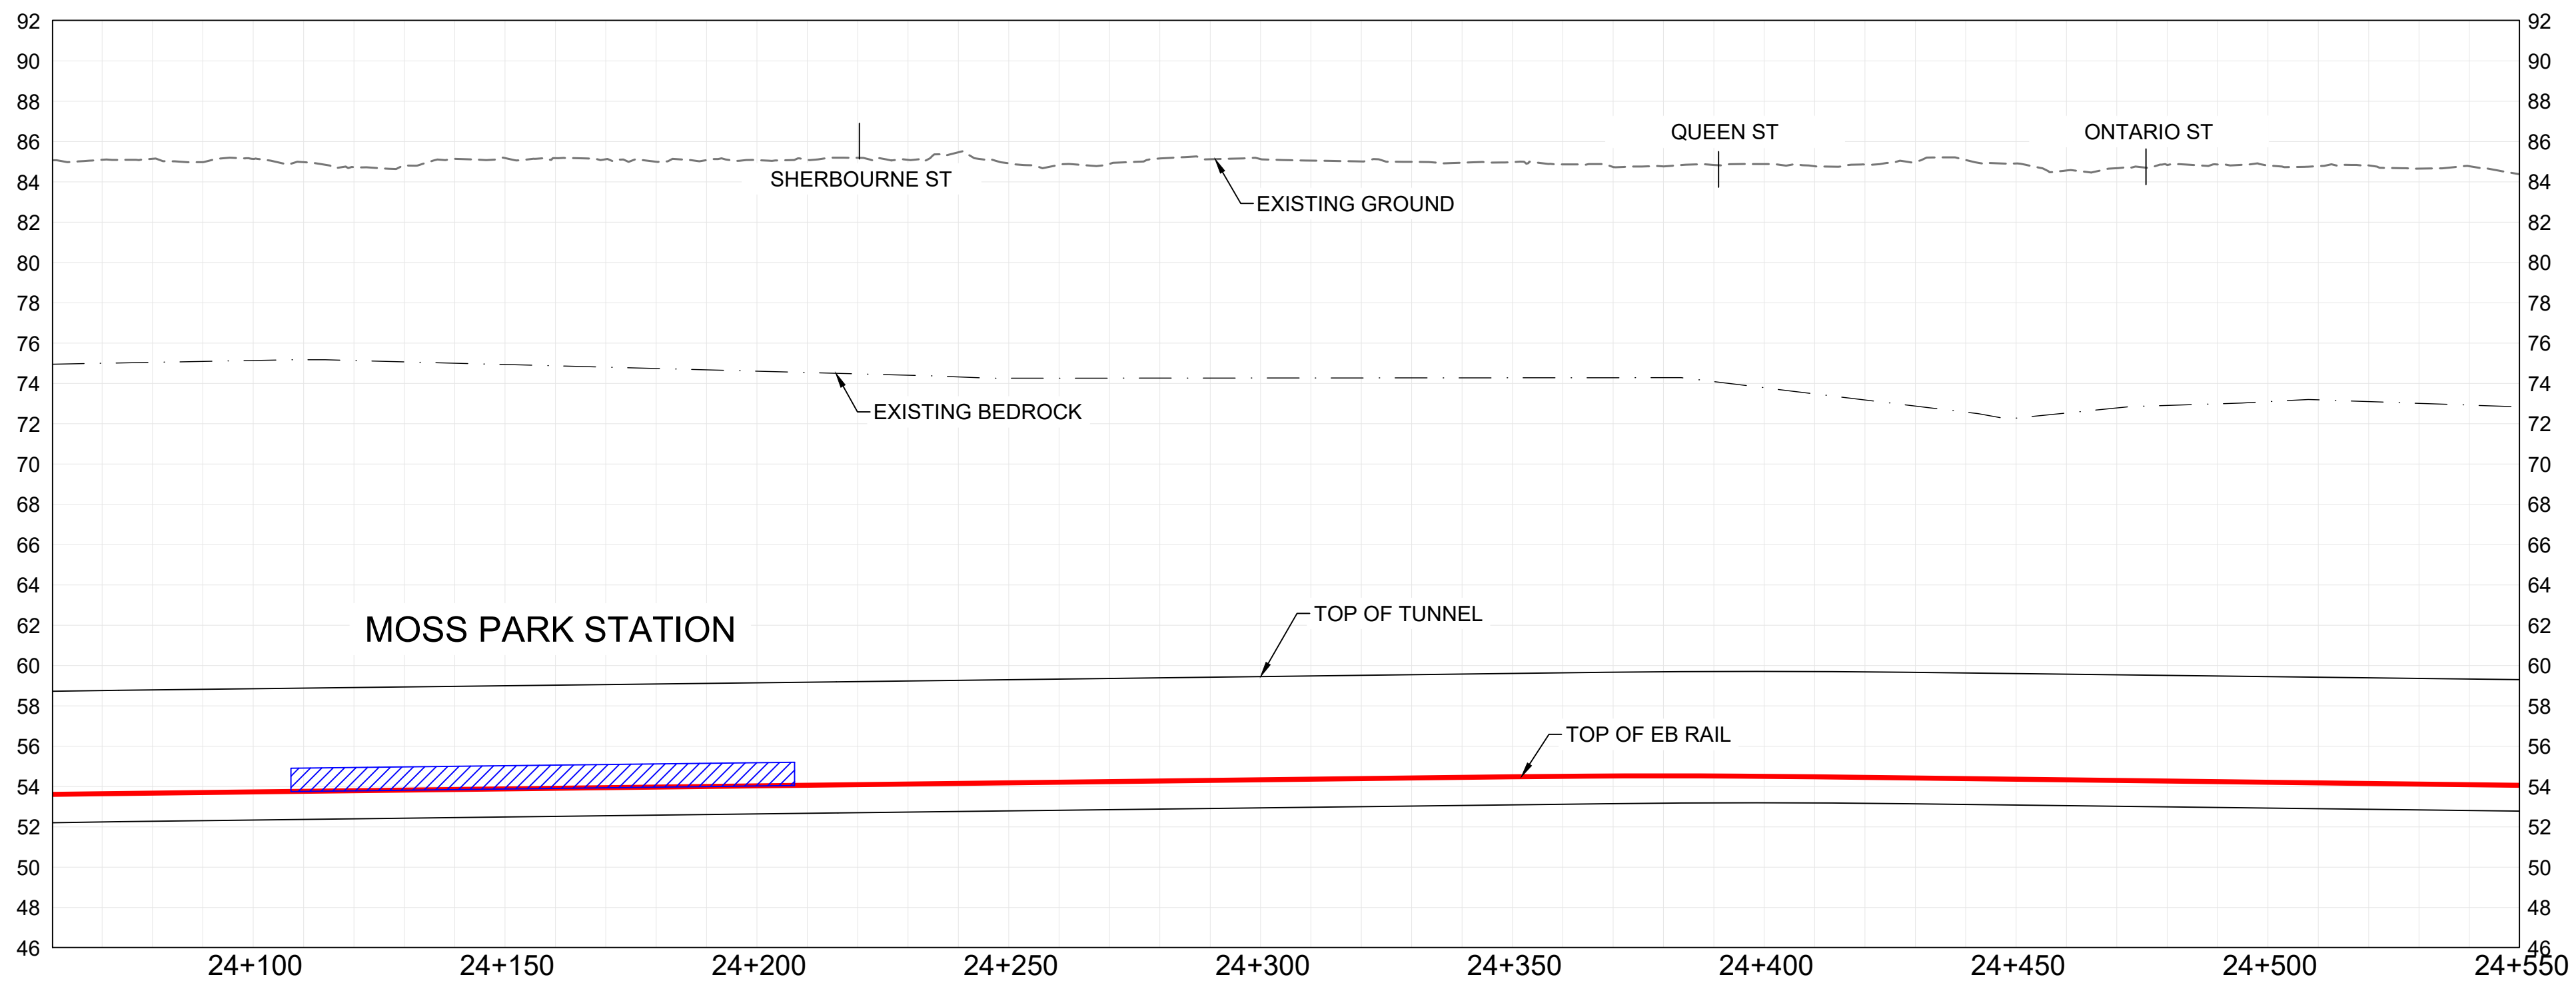

PROFILE

STA. 24+060 TO 24+550

2

SF010


REVISIONS	REVISIONS

CONCEPT ONLY
NOT FOR CONSTRUCTION

SCALE(S) 0 10 20 30 40m
1:1000

STATUS

- PROPOSED ALIGNMENT/ PROFILE
 - TUNNEL LINING
 - STATION PLATFORM
 - PORTAL
 - EMERGENCY EGRESS/ SERVICE BUILDING
 - STATION FACILITY AT/ABOVE GRADE
 - STATION FACILITY UNDERGROUND
- NOTE: LOCATIONS OF ALL ALIGNMENTS, STATIONS, STRUCTURAL ELEMENTS AND INFRASTRUCTURE ARE CONCEPTUAL AND SUBJECT TO CHANGE.

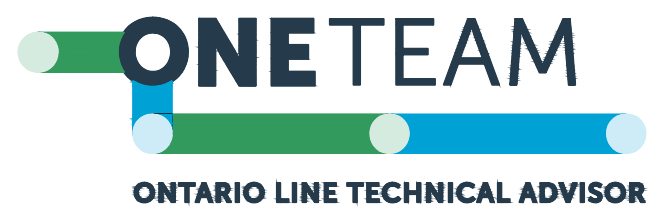

DESIGNED DY
DRAWN DY
CHECKED JP
APPROVED AA



ONTARIO LINE SUBWAY
DOWNTOWN SEGMENT
CONCEPTUAL DESIGN
SHEET 9 OF 12

Plot Date: 1 April 2022



Dwg. No. RA1000-02-SF010

Sheet No.

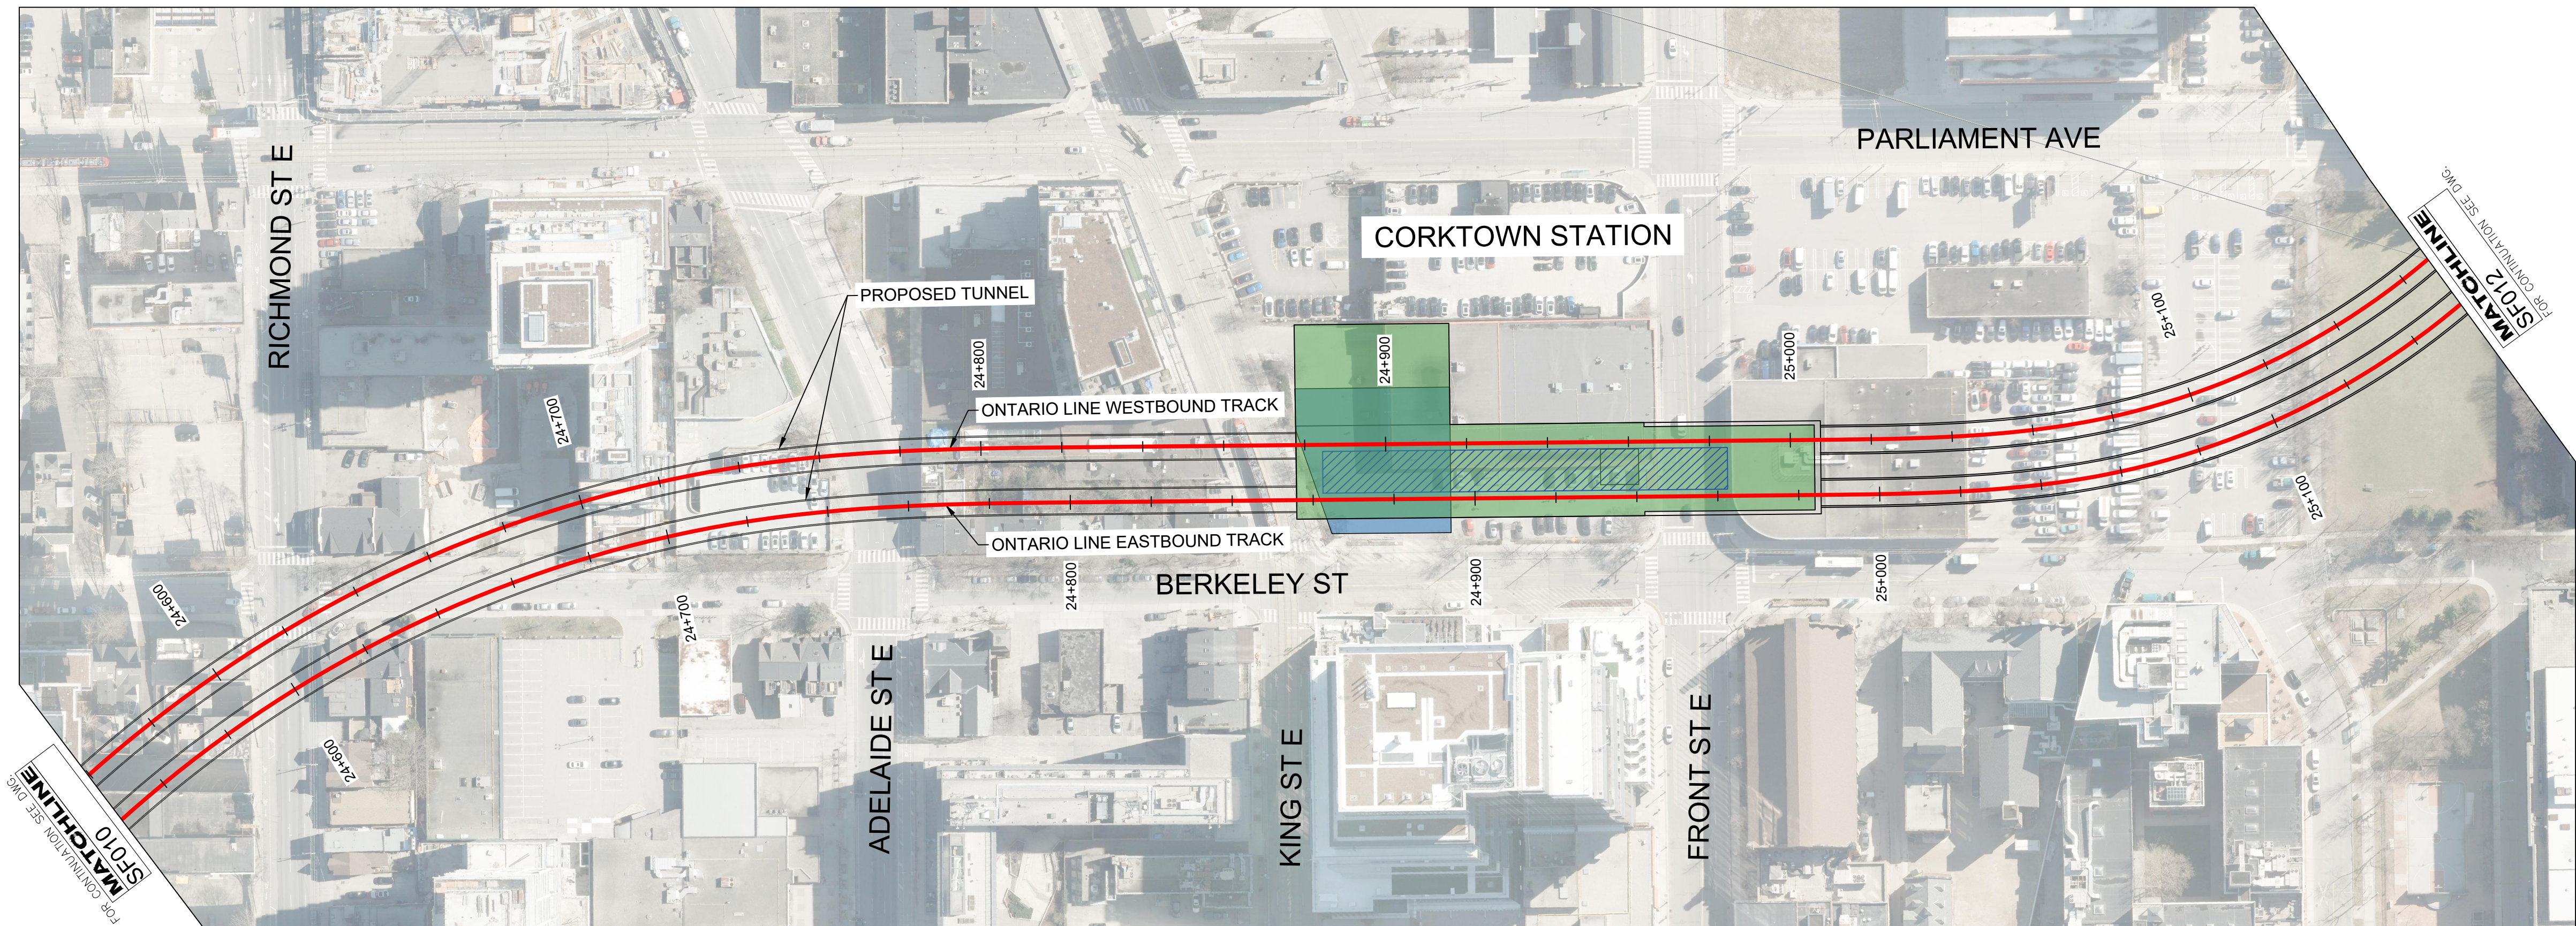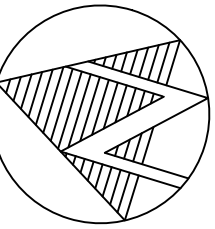


PLAN

STA. 24+550 TO 25+150

1

SF011

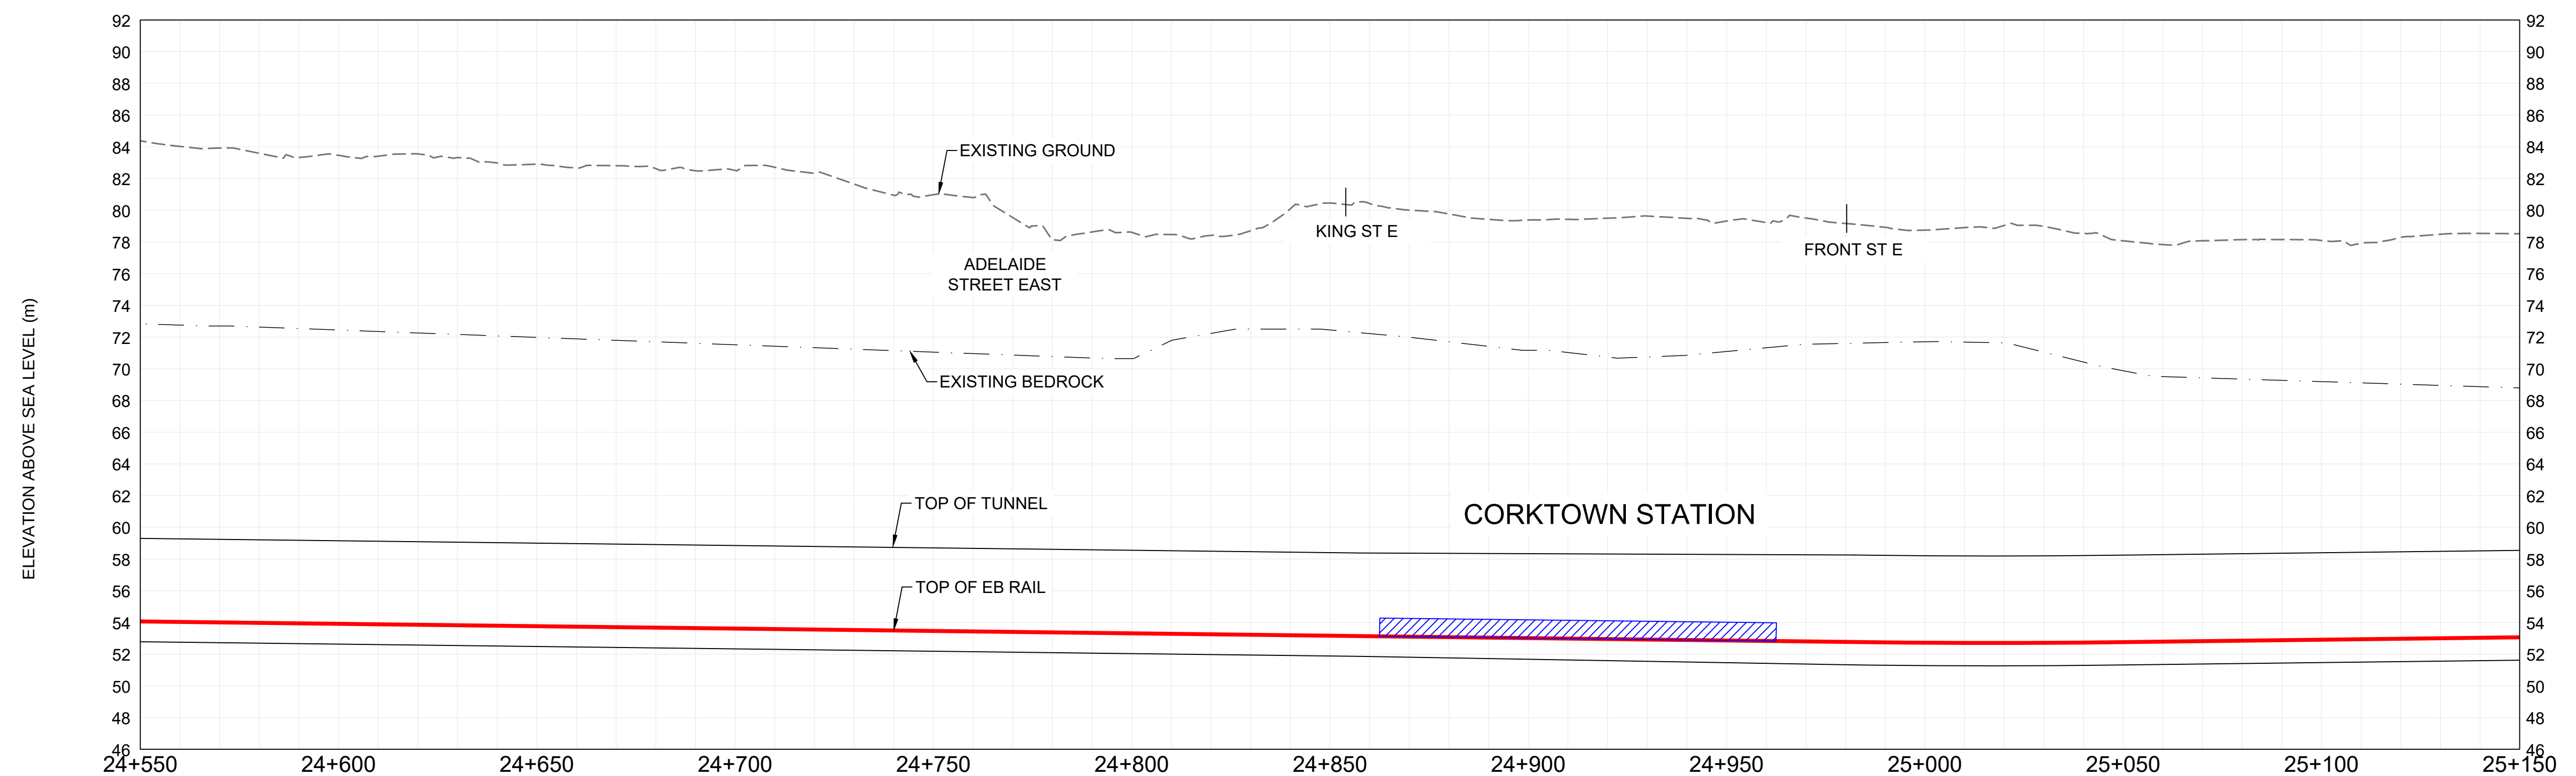

PROFILE

STA. 24+550 TO 25+150

2

SF011

FILE: 10206938-ra0000-02-sf001.dwg
PLOTTED BY:

REVISIONS	REVISIONS

CONCEPT ONLY
NOT FOR CONSTRUCTION

SCALE(S) 0 10 20 30 40m
1:1000

STATUS

- PROPOSED ALIGNMENT/ PROFILE
 - TUNNEL LINING
 - STATION PLATFORM
 - PORTAL
 - EMERGENCY EGRESS/ SERVICE BUILDING
 - STATION FACILITY AT/ABOVE GRADE
 - STATION FACILITY UNDERGROUND
- NOTE: LOCATIONS OF ALL ALIGNMENTS, STATIONS, STRUCTURAL ELEMENTS AND INFRASTRUCTURE ARE CONCEPTUAL AND SUBJECT TO CHANGE.



DESIGNED DY
DRAWN DY
CHECKED JP
APPROVED AA



ONTARIO LINE SUBWAY
DOWNTOWN SEGMENT
CONCEPTUAL DESIGN
SHEET 10 OF 12

Plot Date: 1 April 2022



Dwg. No. RA1000-02-SF011


Sheet No.

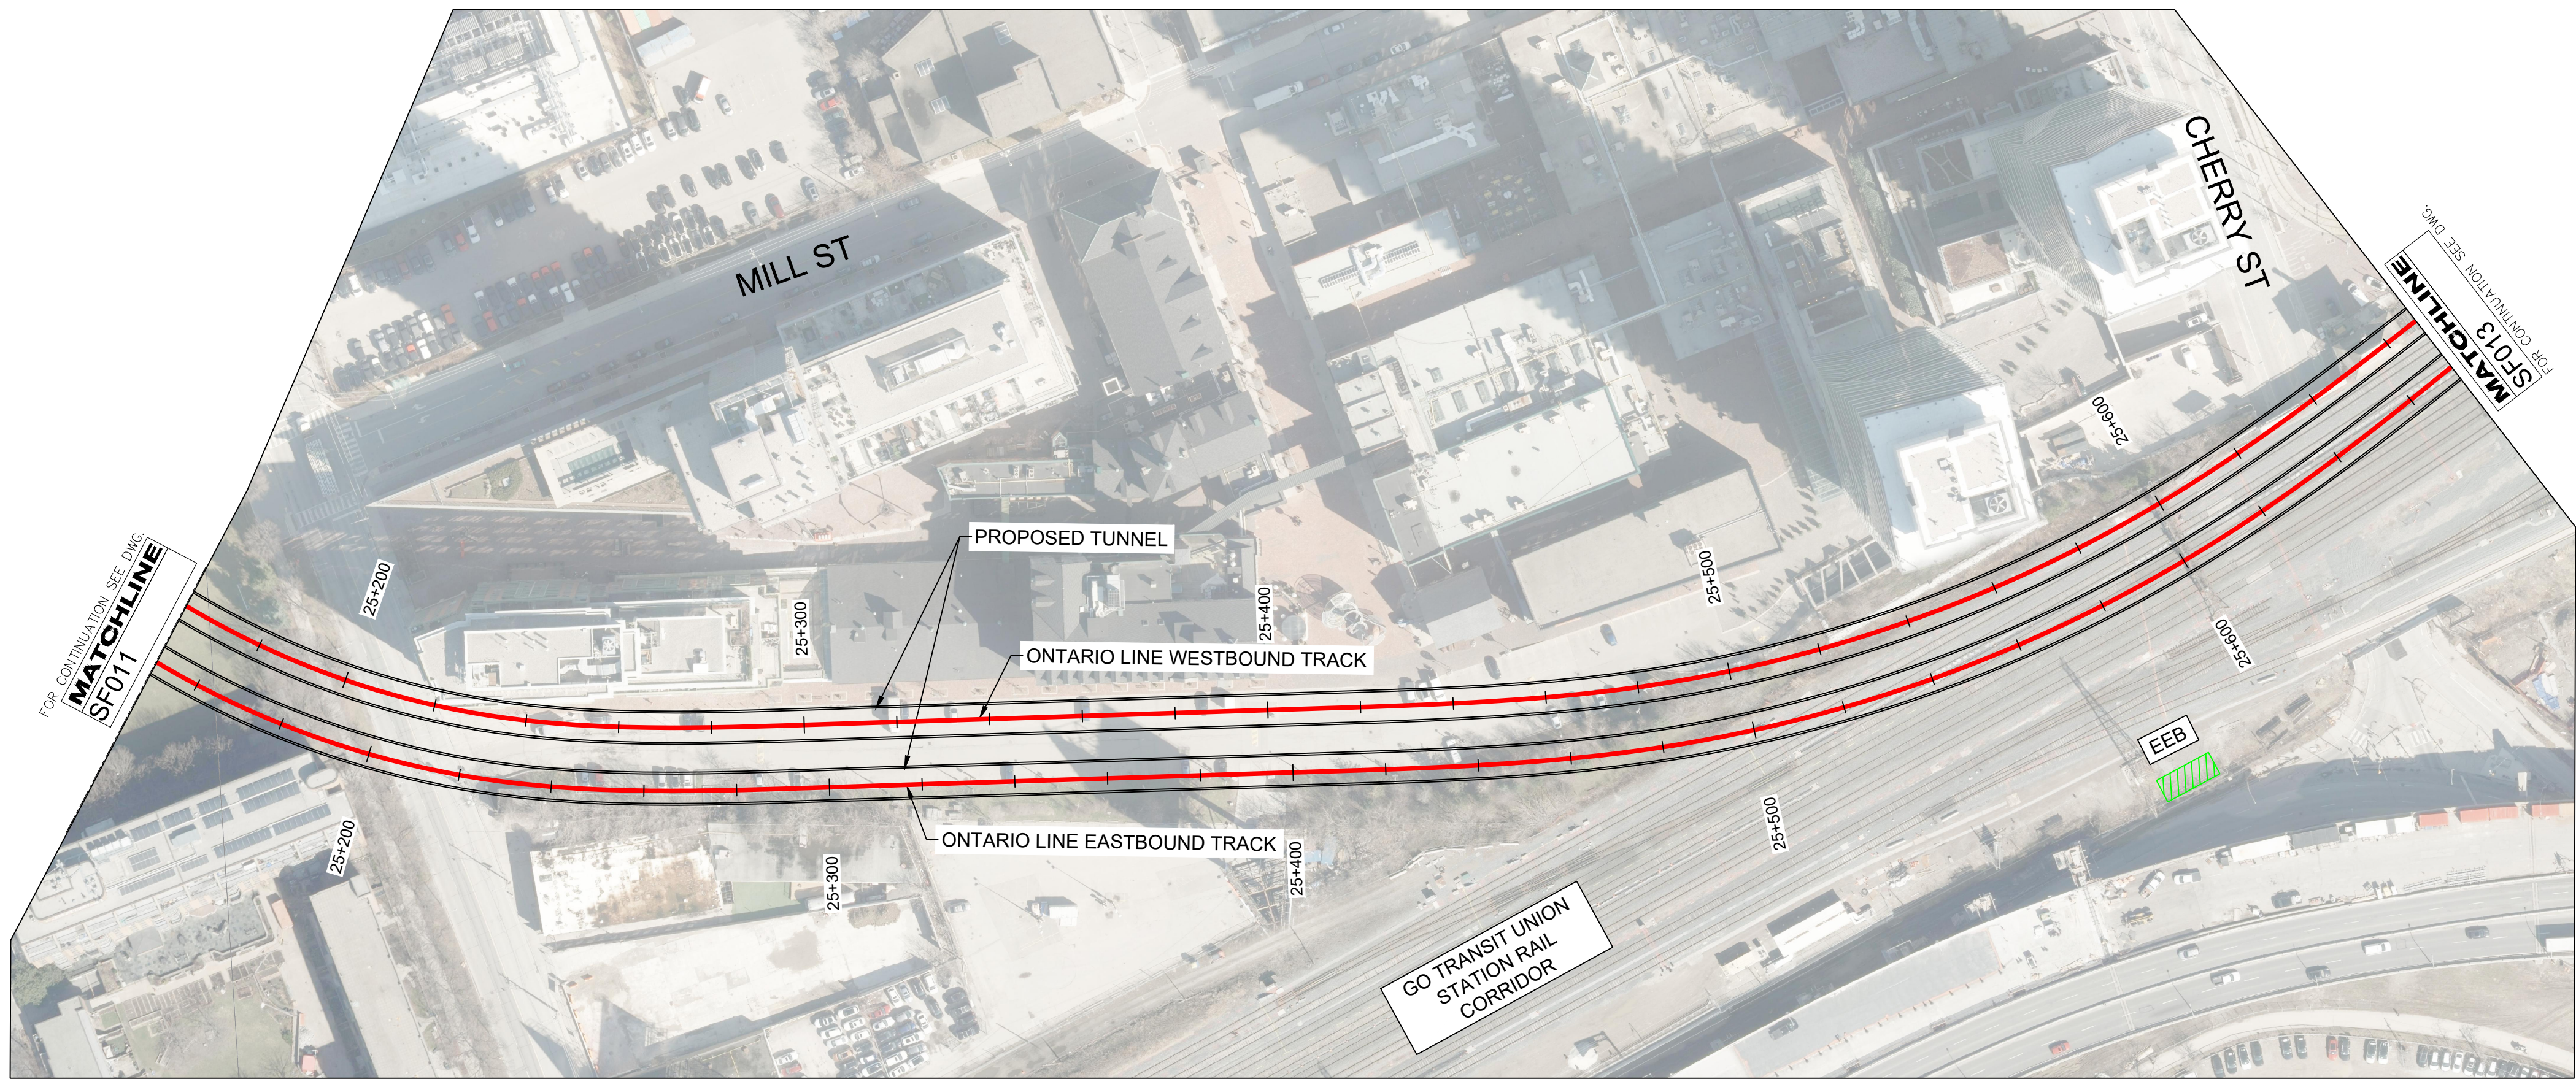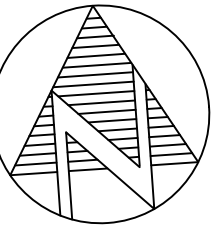

PLAN

STA. 25+150 TO 25+670

1
SF012

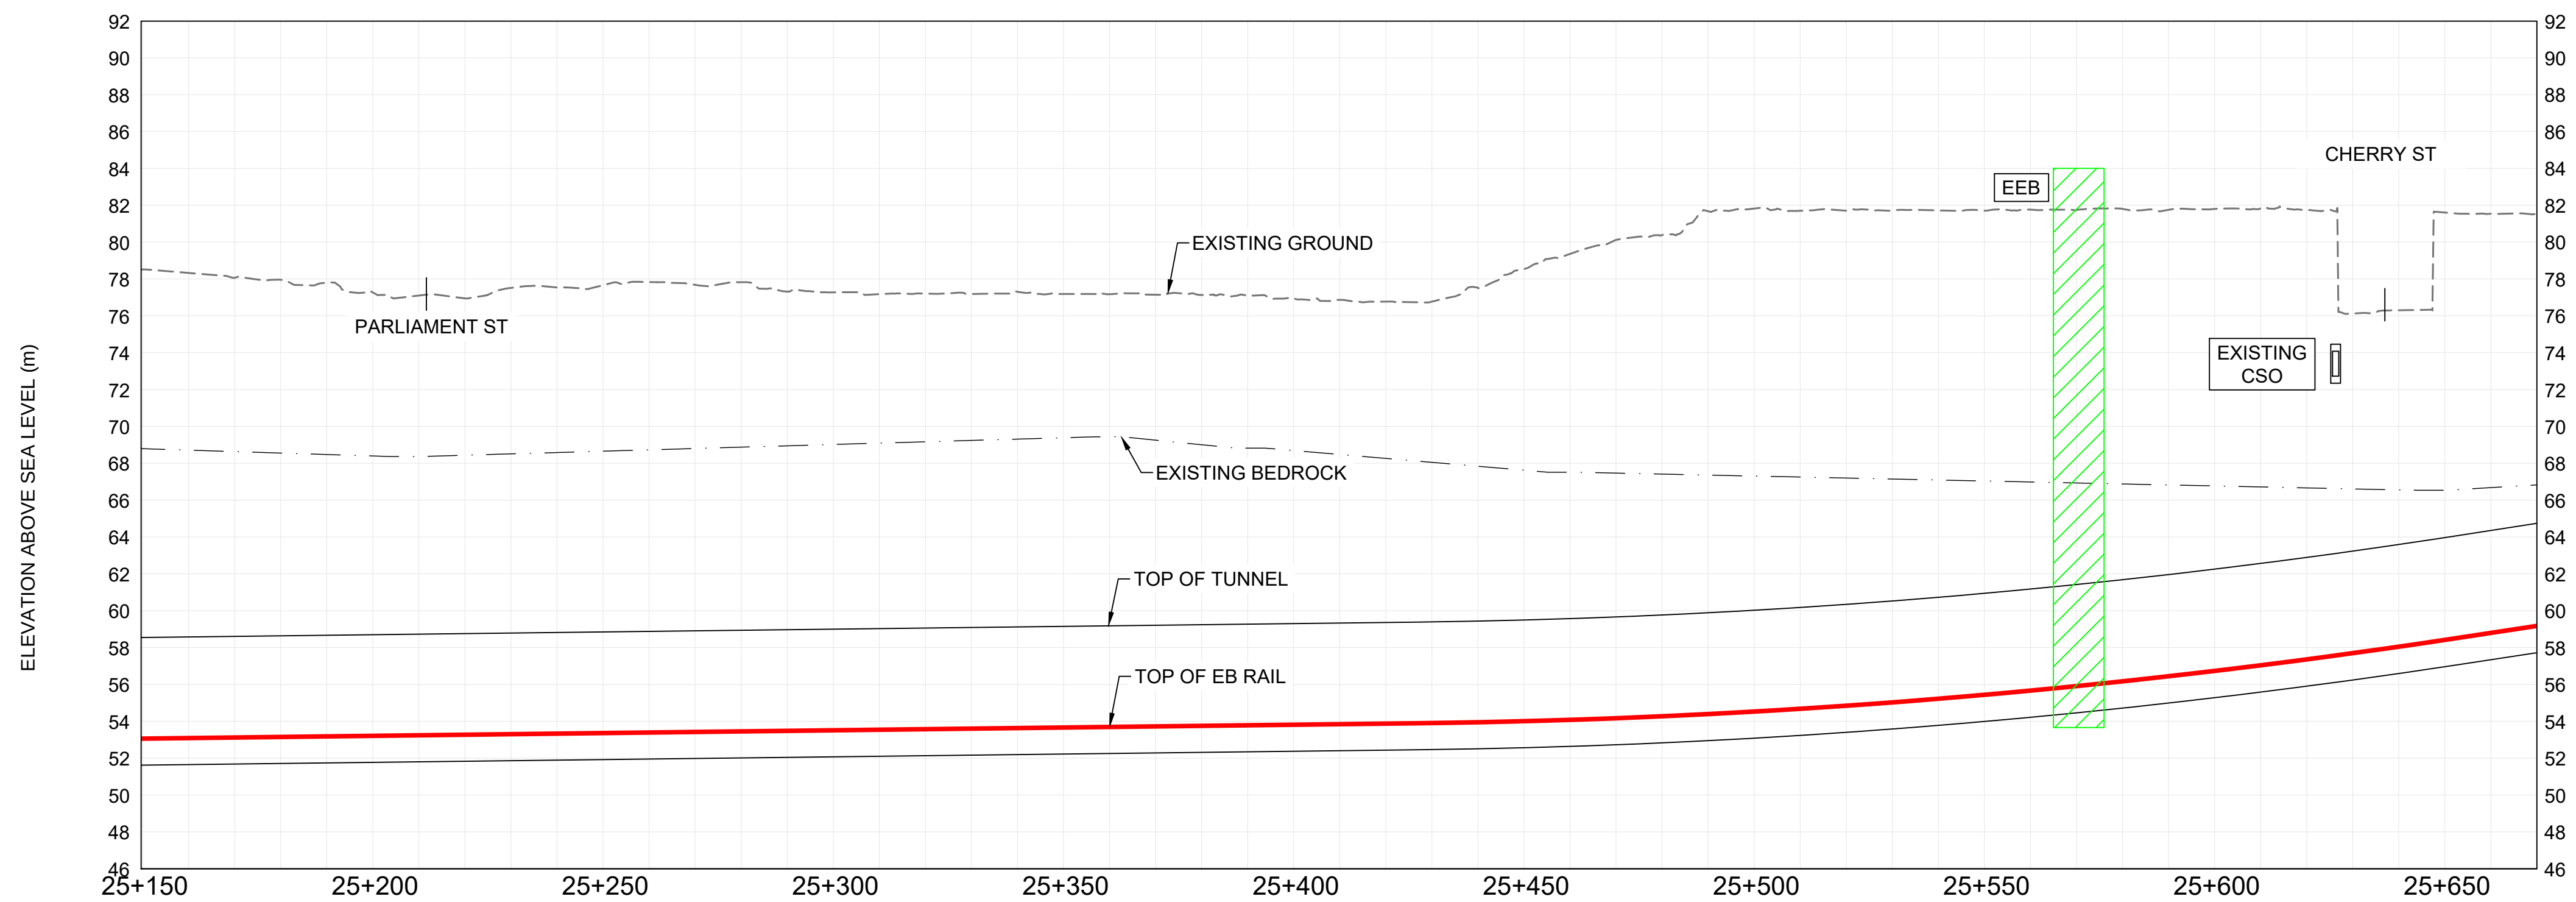

PROFILE

STA. 25+150 TO 25+670

2
SF012


REVISIONS	REVISIONS

CONCEPT ONLY
NOT FOR CONSTRUCTION

SCALE(S) 0 10 20 30 40m
1:1000

STATUS

- PROPOSED ALIGNMENT/ PROFILE
 - TUNNEL LINING
 - STATION PLATFORM
 - PORTAL
 - EMERGENCY EGRESS/ SERVICE BUILDING
 - STATION FACILITY AT/ABOVE GRADE
 - STATION FACILITY UNDERGROUND
- NOTE: LOCATIONS OF ALL ALIGNMENTS, STATIONS, STRUCTURAL ELEMENTS AND INFRASTRUCTURE ARE CONCEPTUAL AND SUBJECT TO CHANGE.

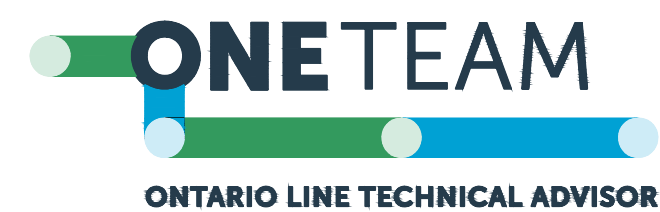

DESIGNED DY
DRAWN DY
CHECKED JP
APPROVED AA

ONTARIO LINE SUBWAY
DOWNTOWN SEGMENT
CONCEPTUAL DESIGN
SHEET 11 OF 12

Plot Date: 1 April 2022



Dwg. No. RA1000-02-SF012

Sheet No.

FILE: 10206938-ra0000-02-sf001.dwg
PLOTTED BY:

REVISIONS	REVISIONS

CONCEPT ONLY
NOT FOR CONSTRUCTION

SCALE(S)
1:1000
0 10 20 30 40m

STATUS

PROPOSED ALIGNMENT/
PROFILE

TUNNEL LINING

STATION PLATFORM

PORTAL

EMERGENCY EGRESS/
SERVICE BUILDING

STATION FACILITY
AT/ABOVE GRADE

STATION FACILITY
UNDERGROUND

NOTE: LOCATIONS OF ALL ALIGNMENTS,
STATIONS, STRUCTURAL ELEMENTS AND
INFRASTRUCTURE ARE CONCEPTUAL AND
SUBJECT TO CHANGE.

ONETEAM

ONTARIO LINE TECHNICAL ADVISOR

DESIGNED DY

DRAWN AA

CHECKED JP

APPROVED AA

ONTARIO LINE SUBWAY

TITLE
DOWNTOWN SEGMENT
CONCEPTUAL DESIGN

SHEET 12 OF 12


Plot Date: 1 April 2022

METROLINX

Infrastructure
Ontario


Dwg. No.
RA1000-02-SF013

Sheet No.

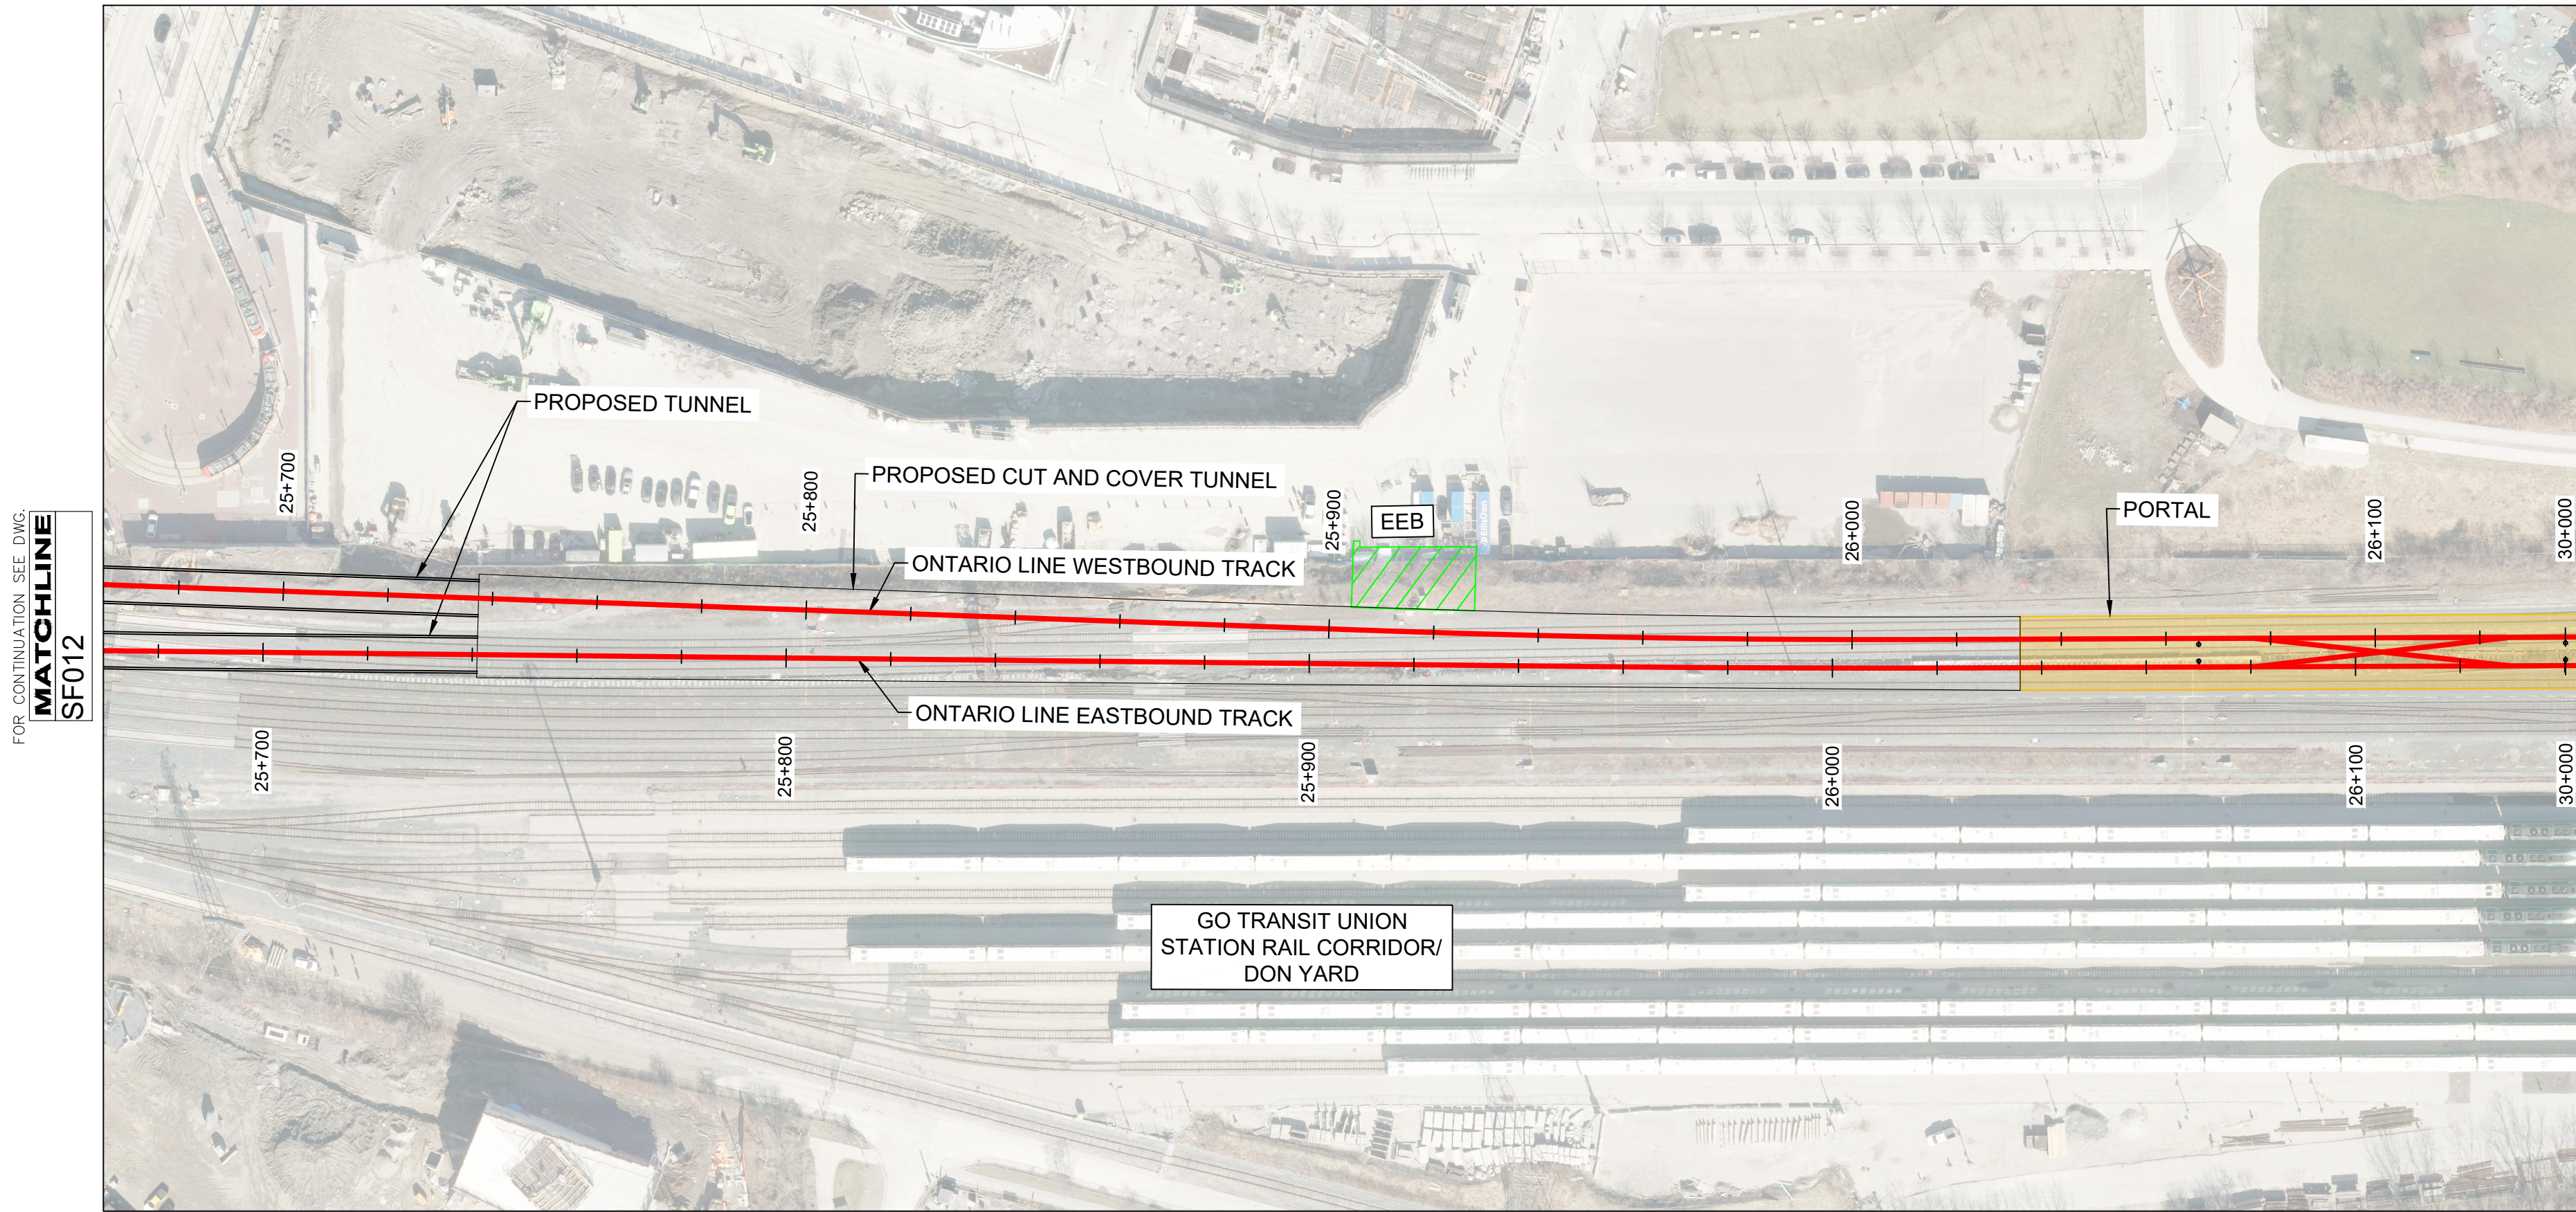

PLAN
STA. 25+670 TO 30+000


1
SF013


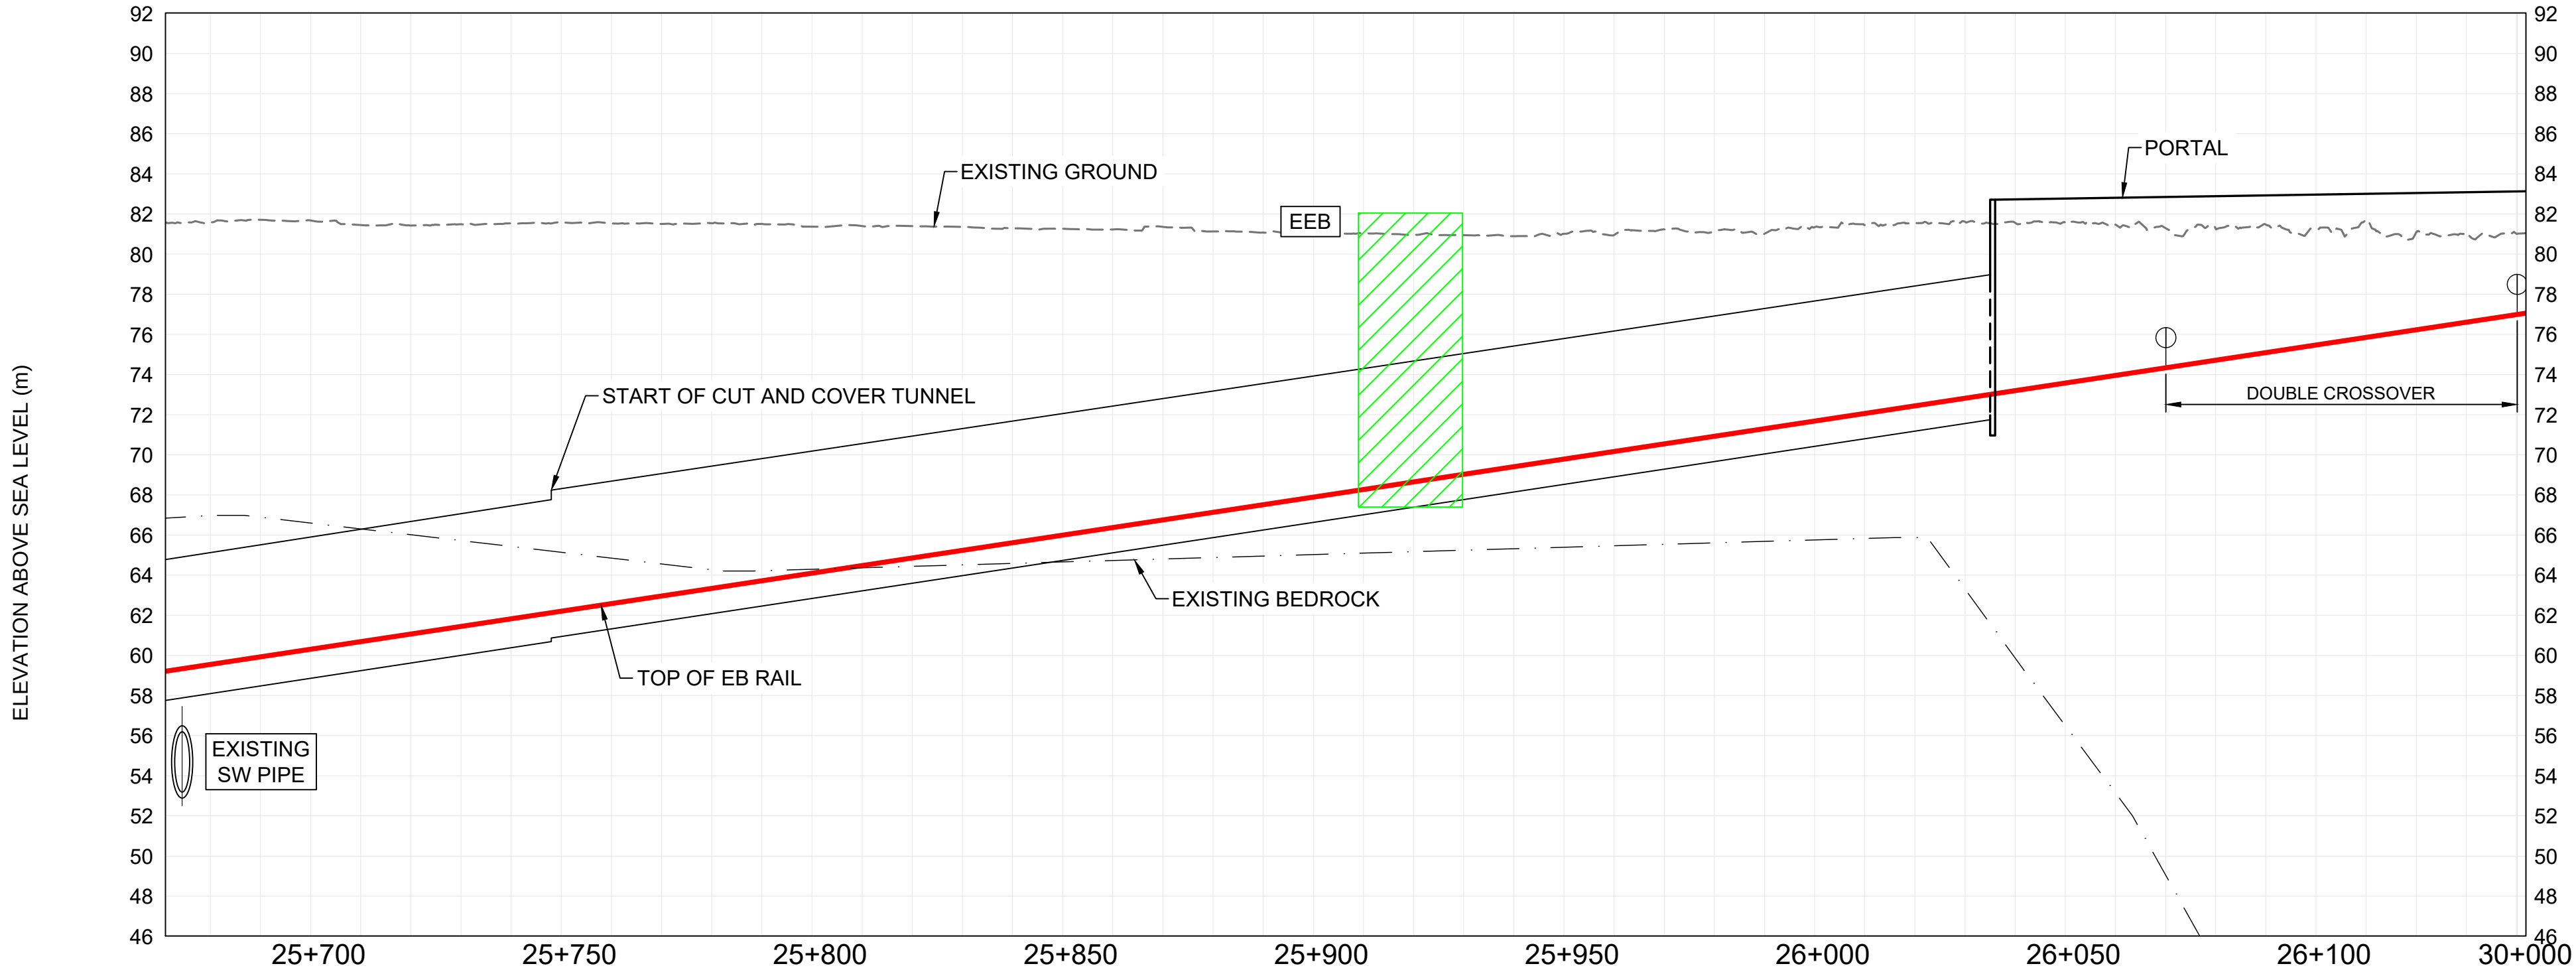


PROFILE
STA. 25+670 TO 30+000

2
SF013

SEE LAKESHORE EAST SEGMENT FOR CONTINUATION

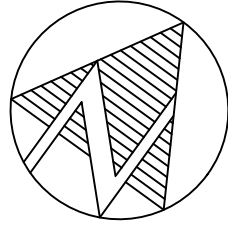

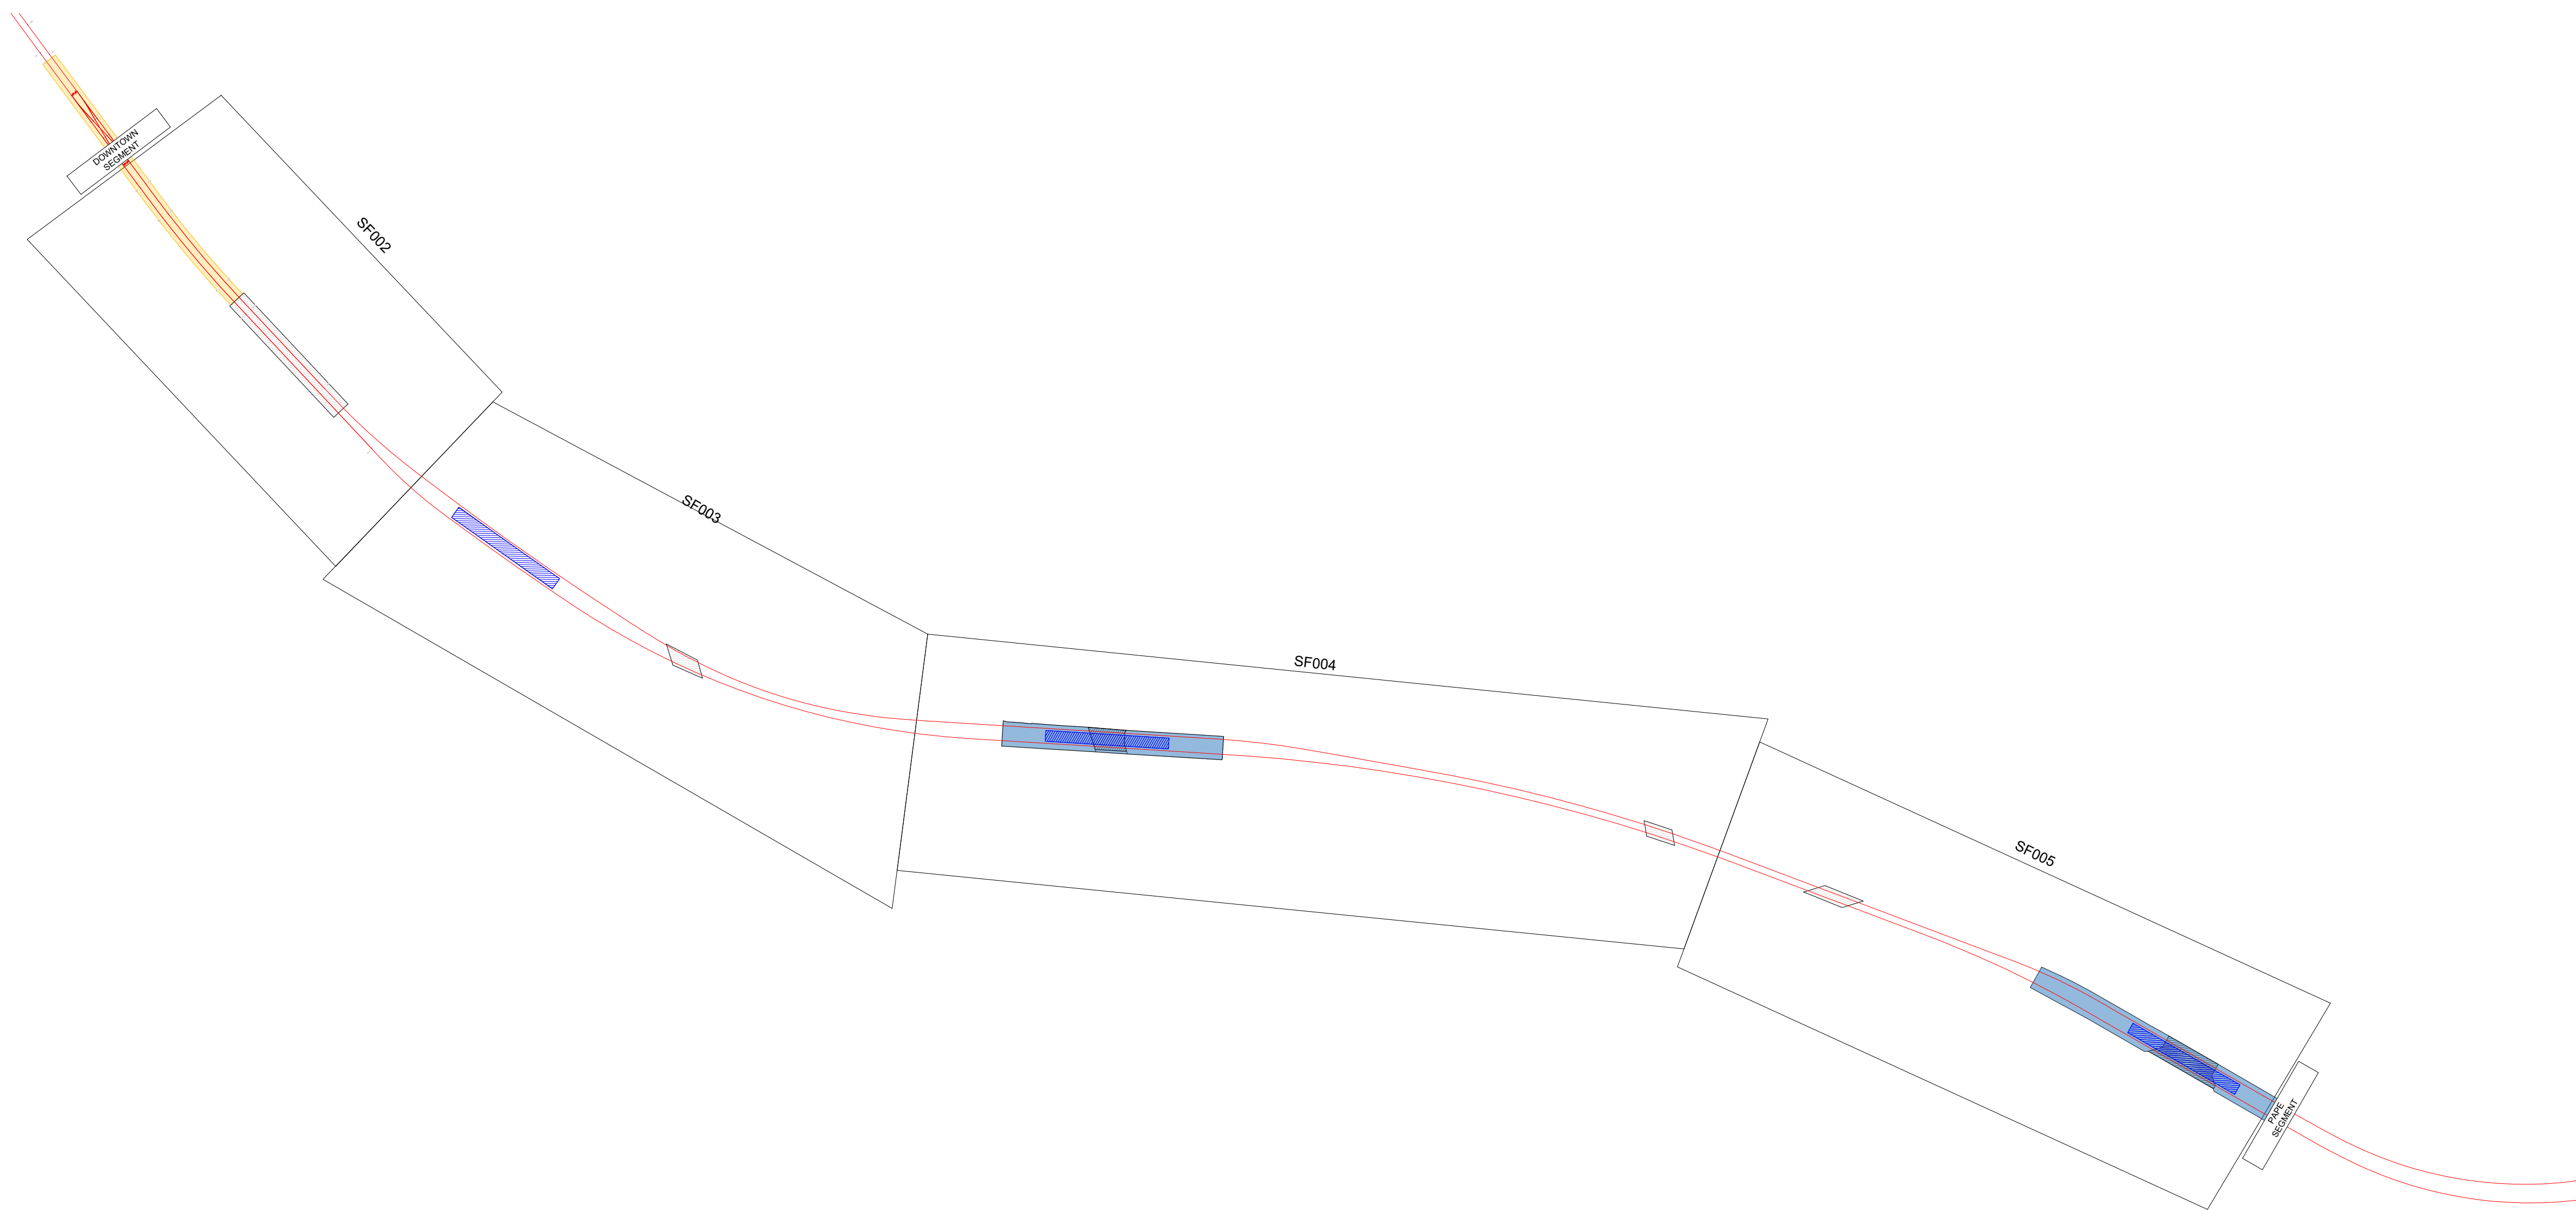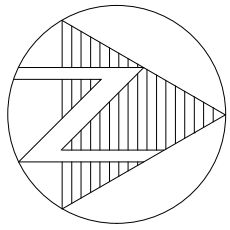

KEY PLAN
LAKESHORE EAST SEGMENT

1
SF001

FILE: 10206938-03-ra3000-sf001.dwg
PLOTTED BY:

REVISIONS	REVISIONS
☐	☐
☐	☐
☐	☐

CONCEPT ONLY
NOT FOR CONSTRUCTION

SCALE(S)	N.T.S.	STATUS
----------	--------	--------

- PROPOSED ALIGNMENT/
PROFILE


ELEVATED GUIDEWAY/
BRIDGE

STATION PLATFORM

PORTAL

EMERGENCY EGRESS
BUILDING
- STATION FACILITY
AT/ABOVE GRADE

STATION FACILITY
UNDERGROUND
- NOTE: LOCATIONS OF ALL ALIGNMENTS,
STATIONS, STRUCTURAL ELEMENTS AND
INFRASTRUCTURE ARE CONCEPTUAL AND
SUBJECT TO CHANGE.

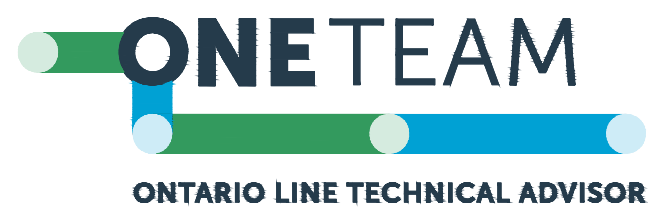

DESIGNED	MM
DRAWN	MM
CHECKED	JP
APPROVED	AA



ONTARIO LINE SUBWAY
LAKESHORE EAST
SEGMENT
KEY PLAN

Plot Date: 7 April 2022

 **METROLINX**
Infrastructure
Ontario


Dwg. No. RA3000-03-SF001

Sheet No.

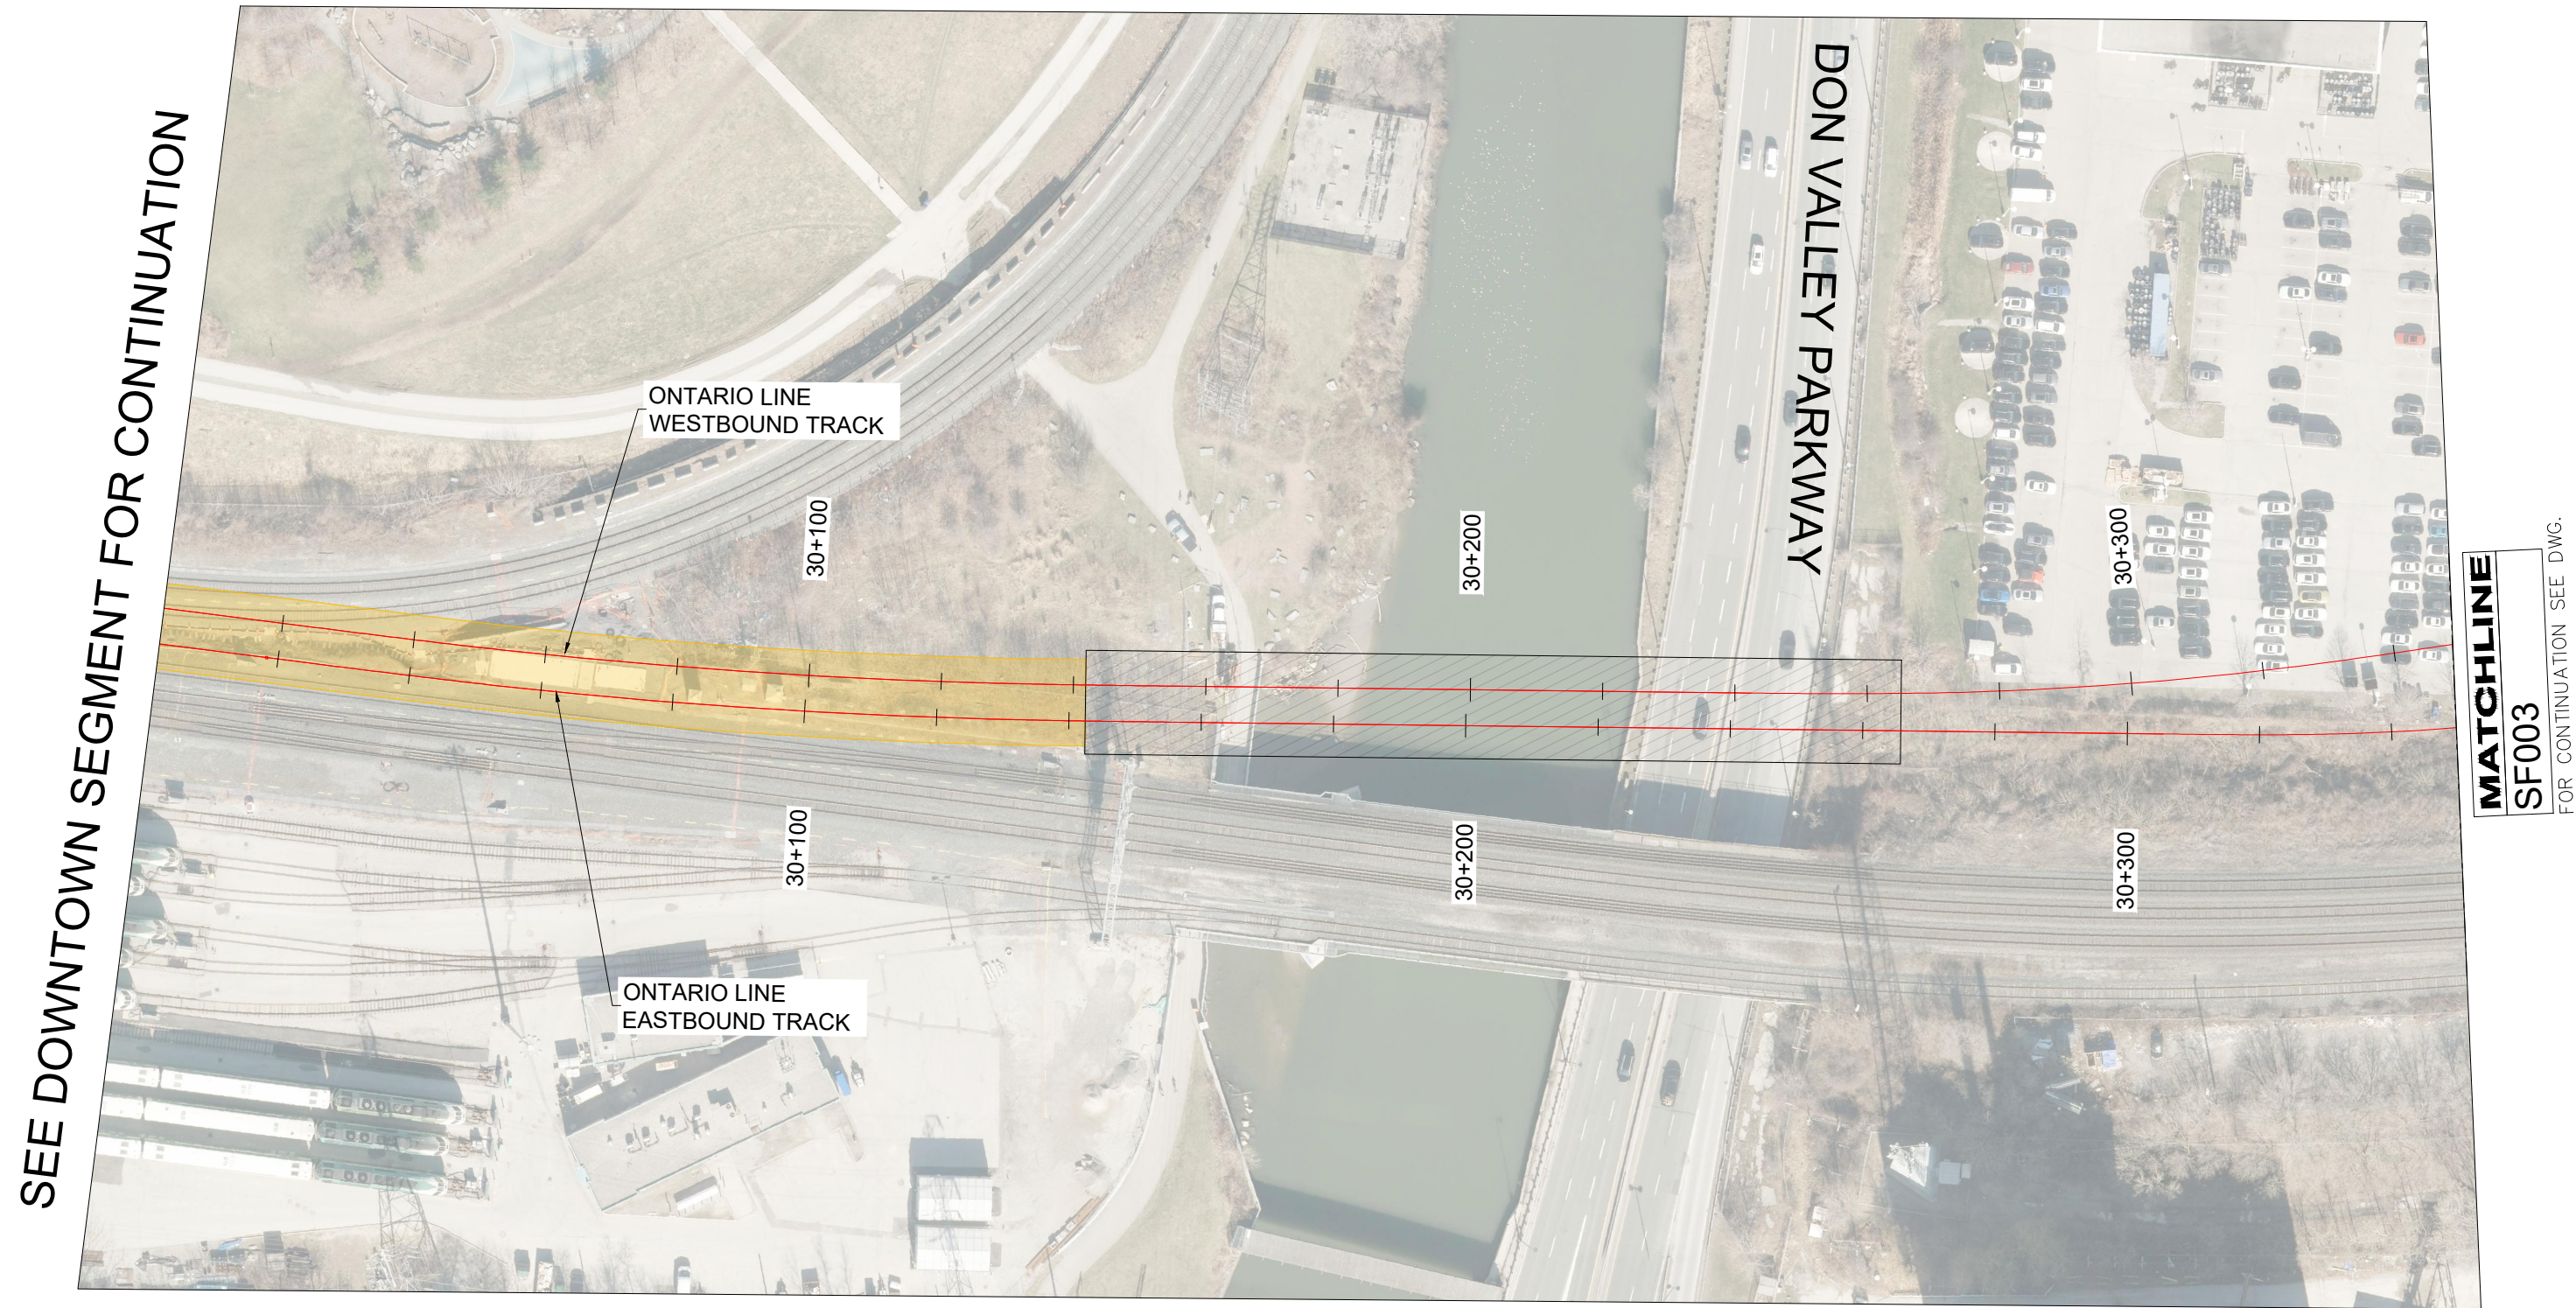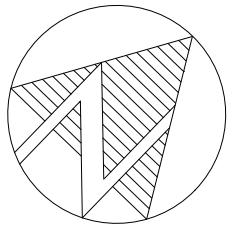

PLAN
STA. 30+000 TO 30+350

1
SF002

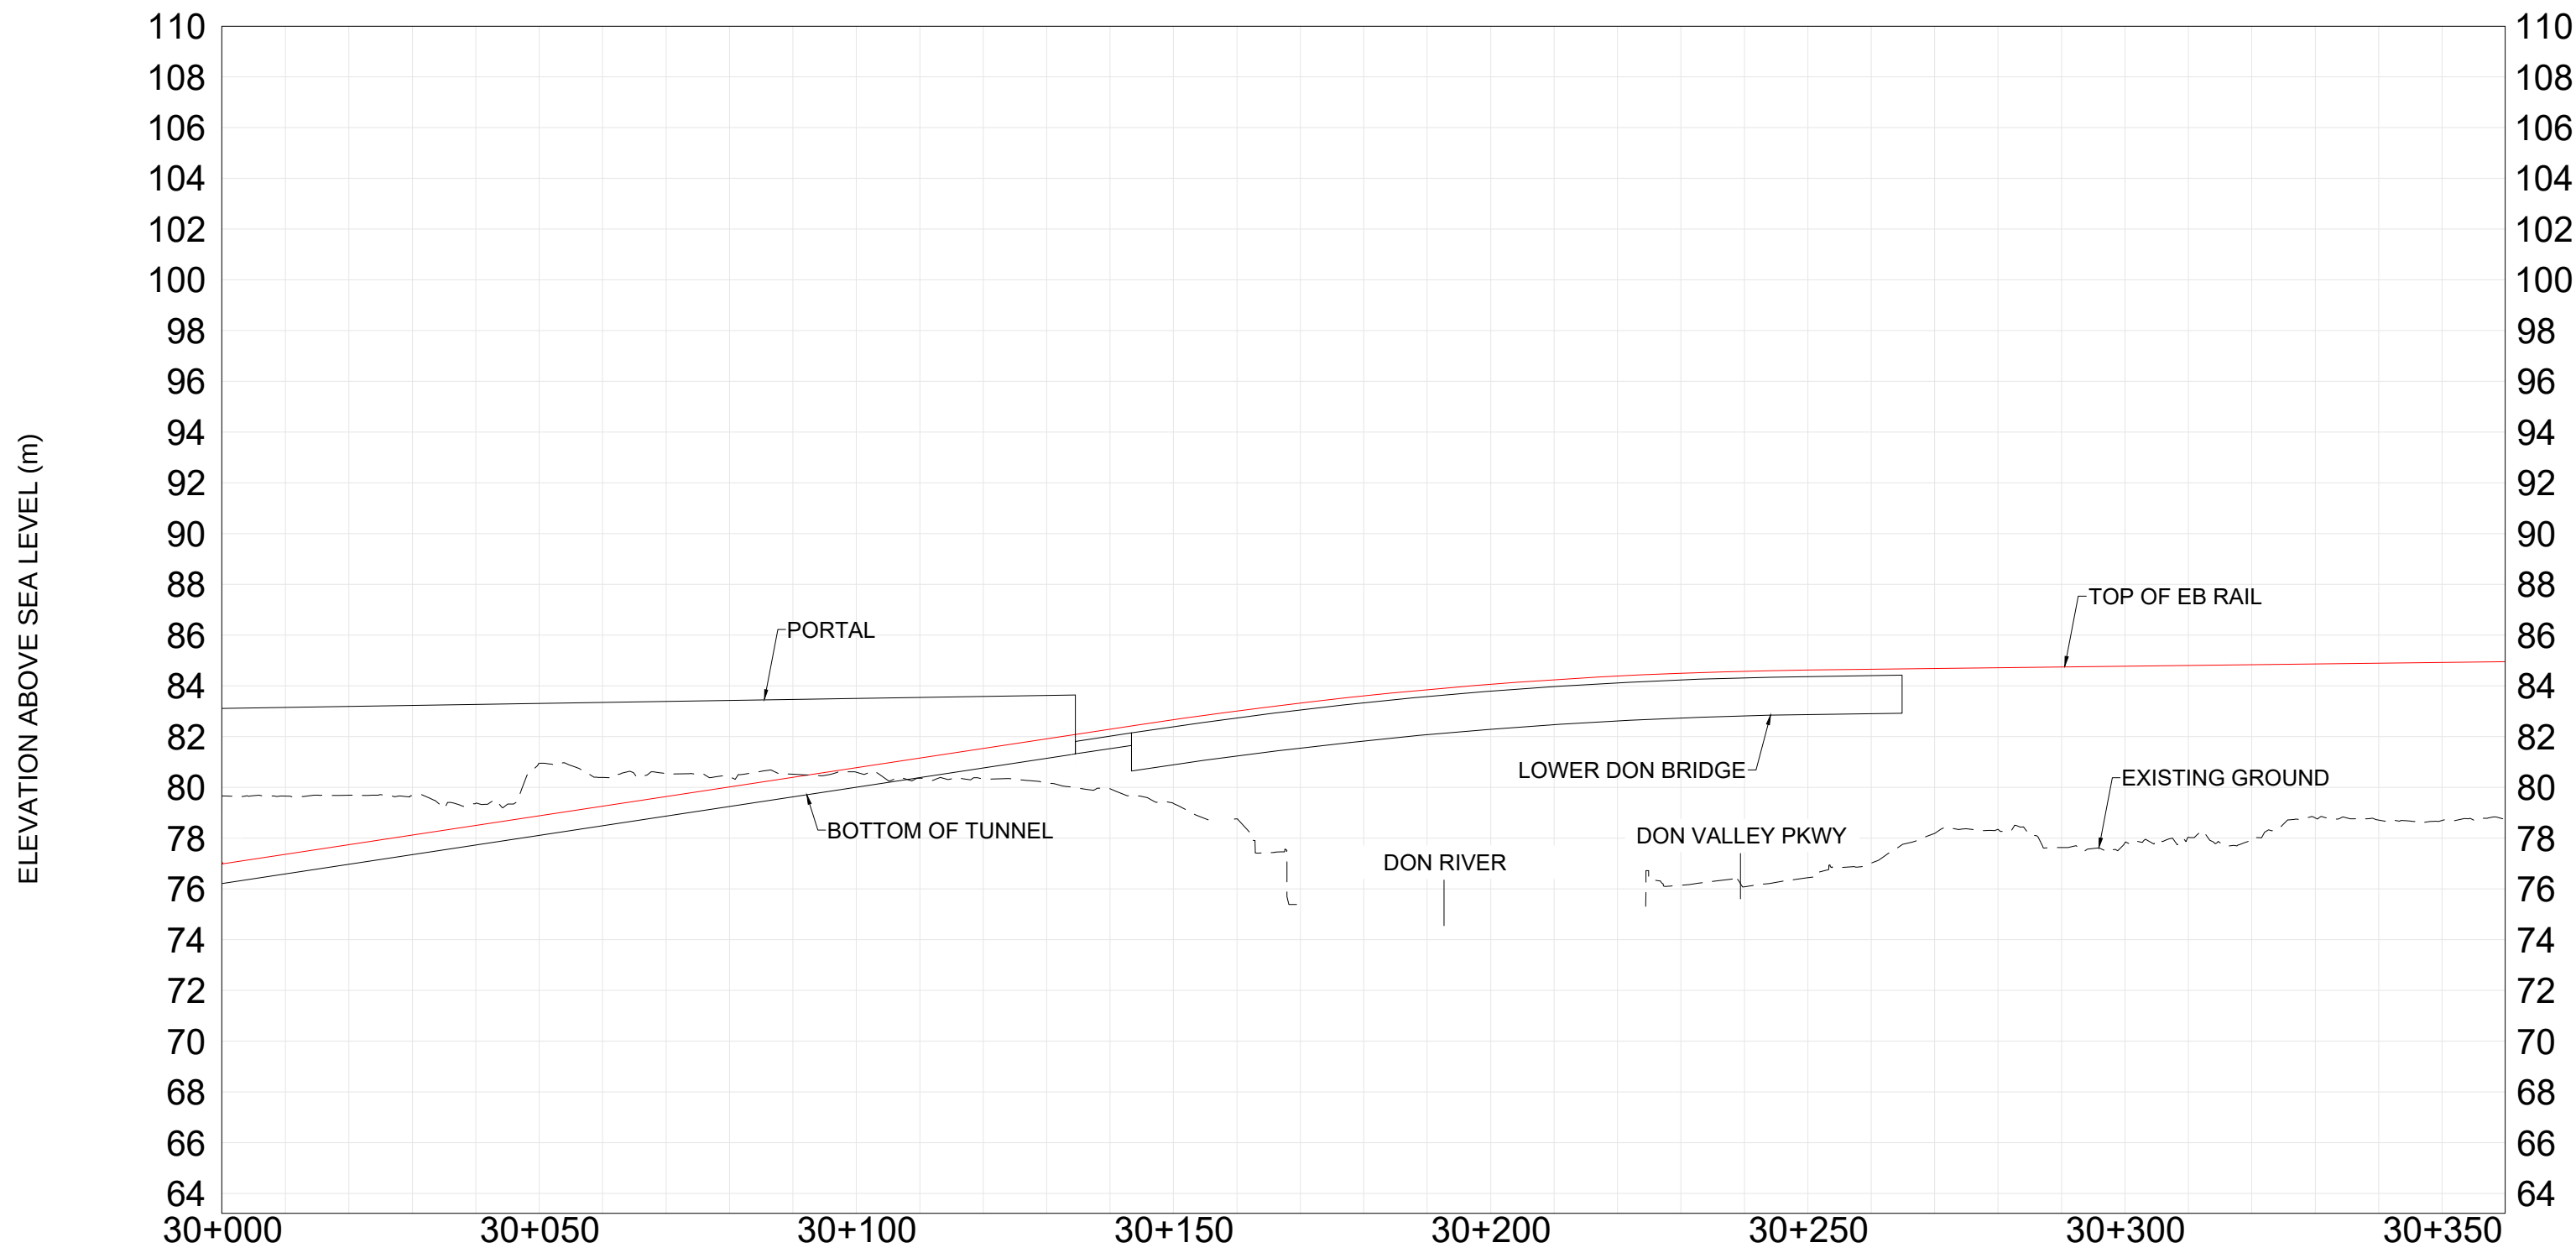

PROFILE
STA. 30+000 TO 30+350

2
SF002

REVISIONS	REVISIONS

CONCEPT ONLY

NOT FOR CONSTRUCTION

SCALE(S)

0 10 20 30 40m

1:1000

STATUS

PROPOSED ALIGNMENT/
PROFILE

ELEVATED GUIDEWAY/
BRIDGE

STATION PLATFORM

PORTAL

EMERGENCY EGRESS
BUILDING

STATION FACILITY
AT/ABOVE GRADE

STATION FACILITY
UNDERGROUND

NOTE: LOCATIONS OF ALL ALIGNMENTS,
STATIONS, STRUCTURAL ELEMENTS AND
INFRASTRUCTURE ARE CONCEPTUAL AND
SUBJECT TO CHANGE.

ONETEAM

ONTARIO LINE TECHNICAL ADVISOR

DESIGNED	MM
DRAWN	MM
CHECKED	JP
APPROVED	AA

ONTARIO LINE SUBWAY

TITLE

LAKESHORE EAST
CONCEPTUAL DESIGN

SHEET 2 OF 5



Plot Date: 1 April 2022

METROLINX

Infrastructure Ontario


Dwg. No. RA1000-03-SF002

Sheet No.

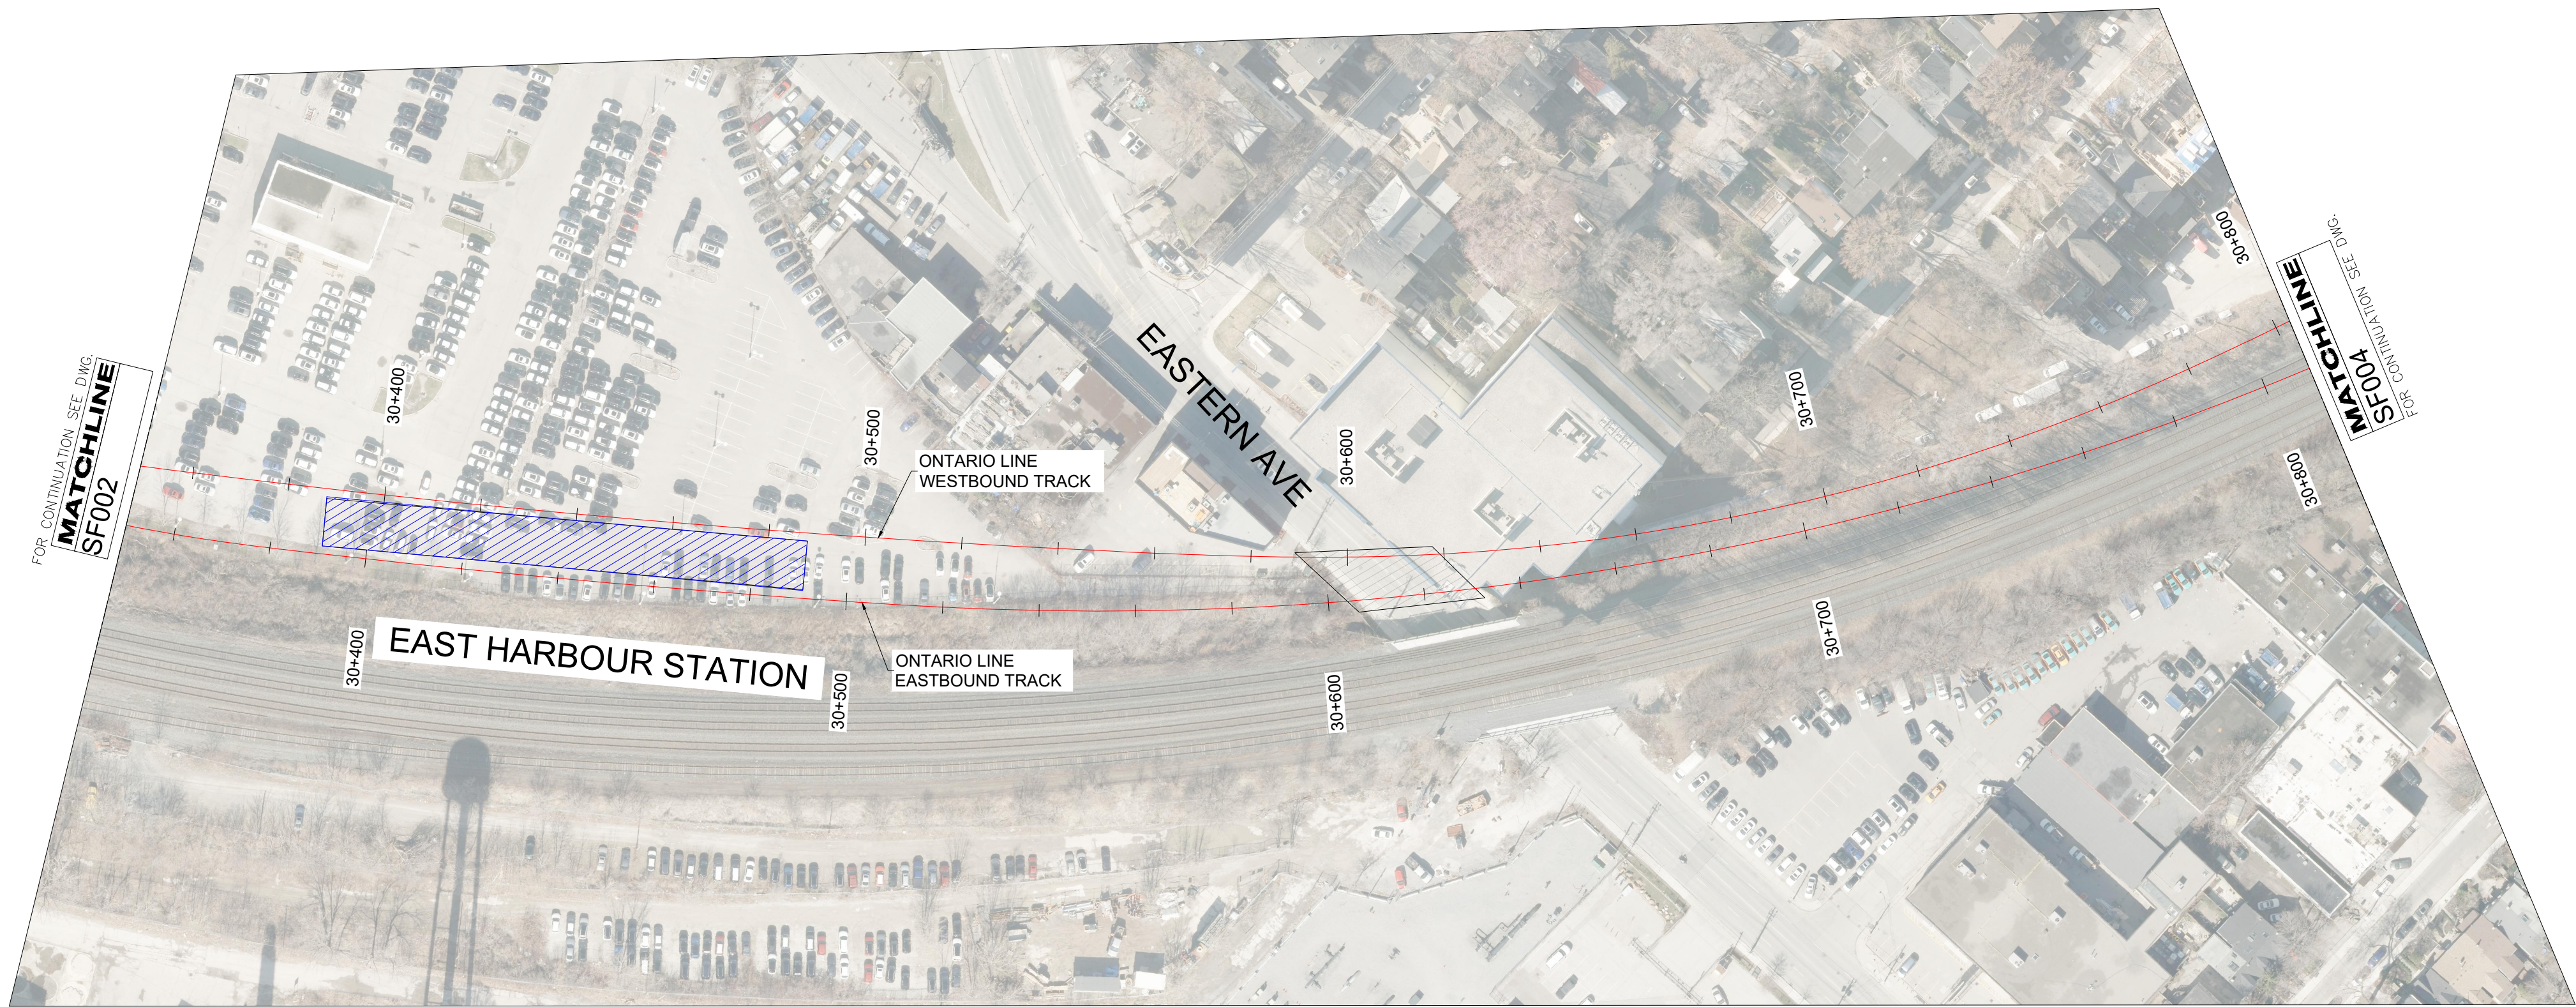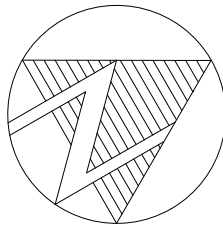

PLAN
STA. 30+350 TO 30+810

1
SF003

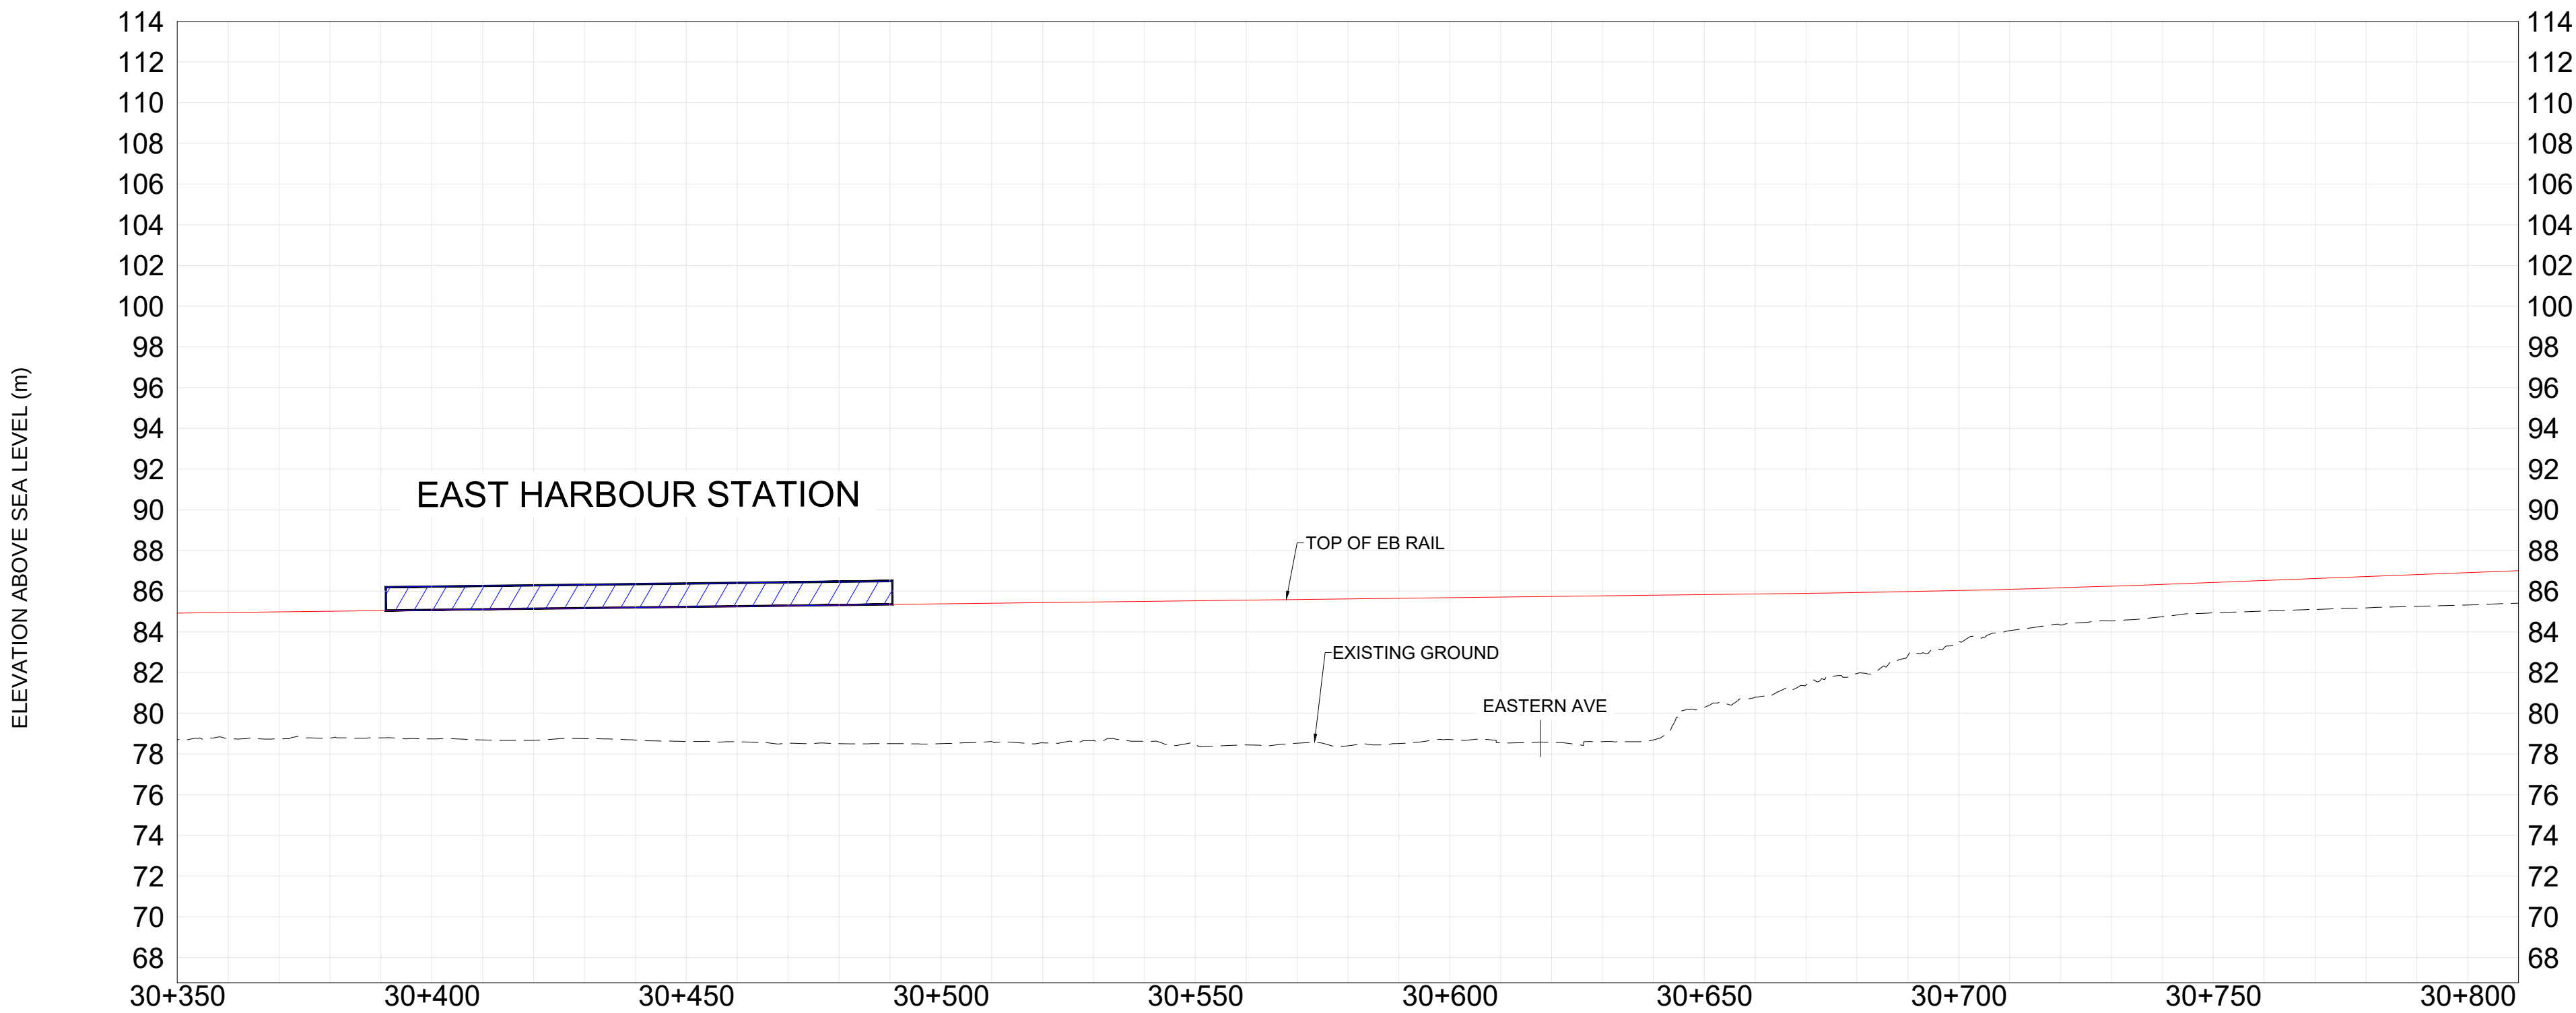

PROFILE
STA. 30+350 TO 30+810

2
SF003

REVISIONS	REVISIONS

CONCEPT ONLY
NOT FOR CONSTRUCTION

SCALE(S) 0 10 20 30 40m
1:1000

STATUS

PROPOSED ALIGNMENT/
PROFILE

ELEVATED GUIDEWAY/
BRIDGE

STATION PLATFORM

PORTAL

EMERGENCY EGRESS
BUILDING

STATION FACILITY
AT/ABOVE GRADE

STATION FACILITY
UNDERGROUND



NOTE: LOCATIONS OF ALL ALIGNMENTS,
STATIONS, STRUCTURAL ELEMENTS AND
INFRASTRUCTURE ARE CONCEPTUAL AND
SUBJECT TO CHANGE.

ONETEAM
ONTARIO LINE TECHNICAL ADVISOR

DESIGNED	MM
DRAWN	MM
CHECKED	JP
APPROVED	AA


ONTARIO LINE SUBWAY
LAKESHORE EAST
CONCEPTUAL DESIGN
SHEET 3 OF 5

Plot Date: 1 April 2022
METROLINX
Infrastructure
Ontario
Dwg. No. RA1000-03-SF003
Sheet No.

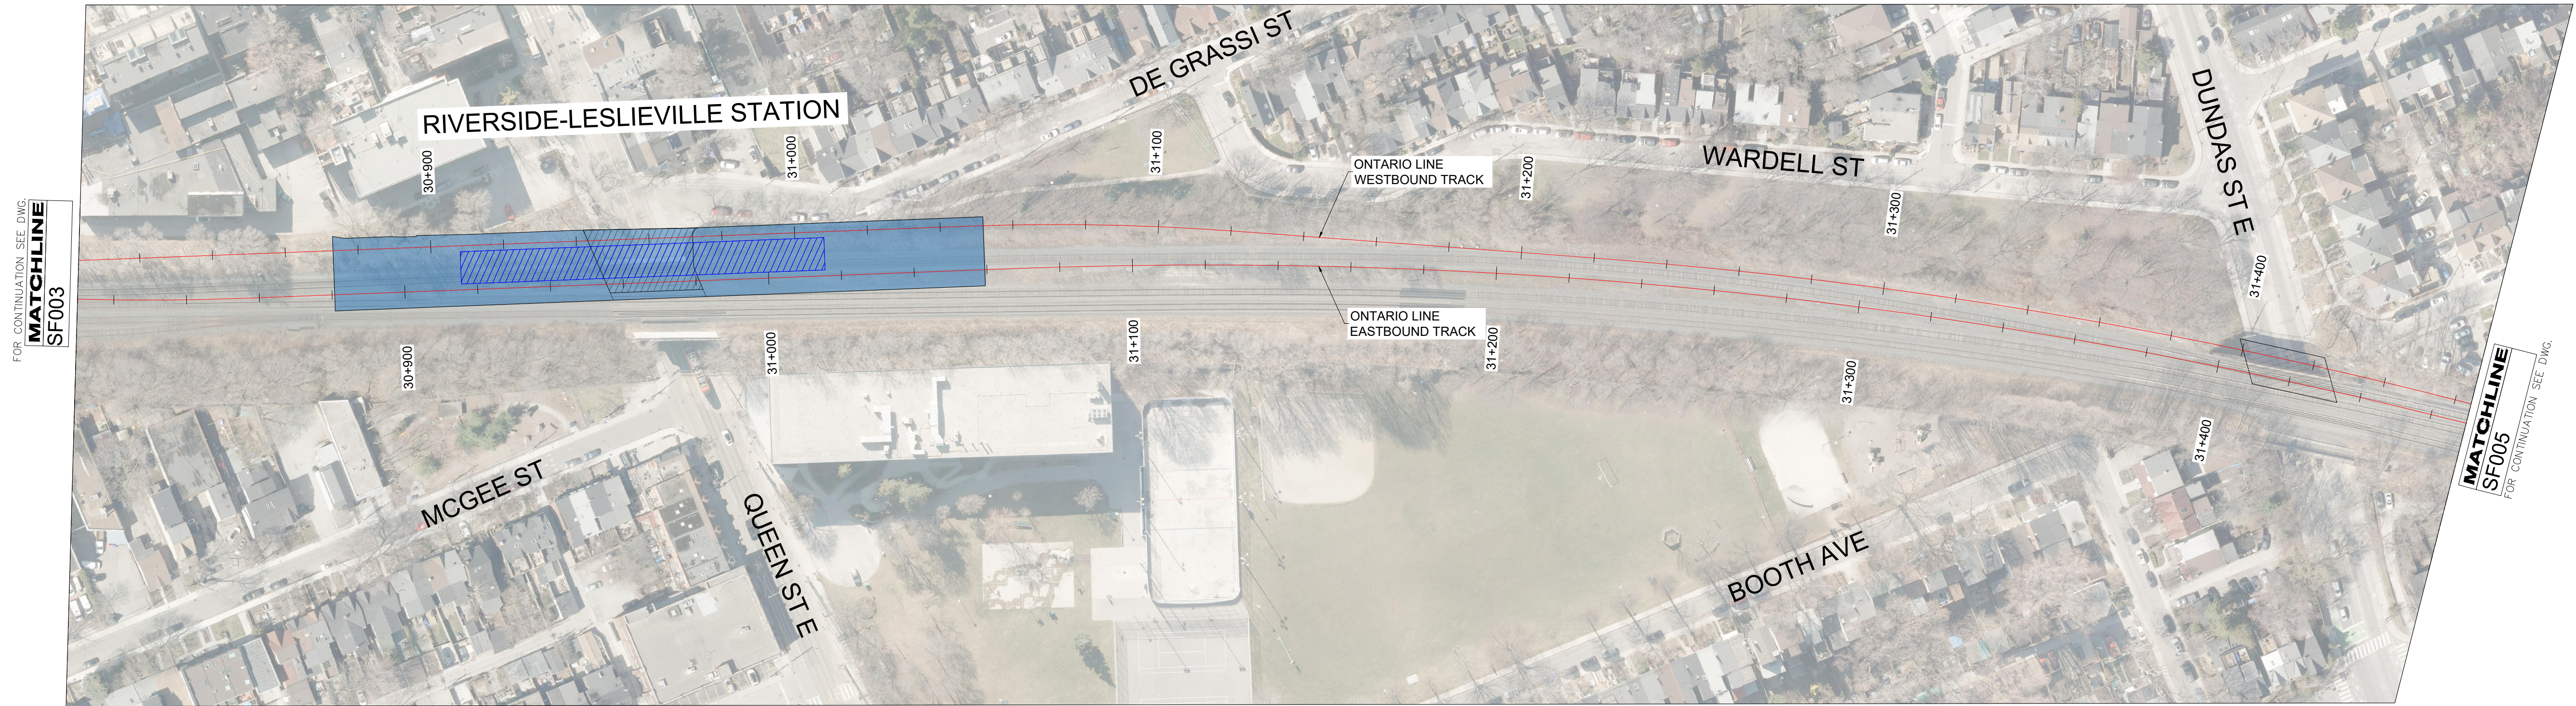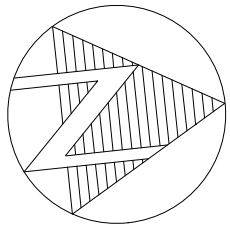

PLAN
STA. 30+810 TO 31+740

1
SF004

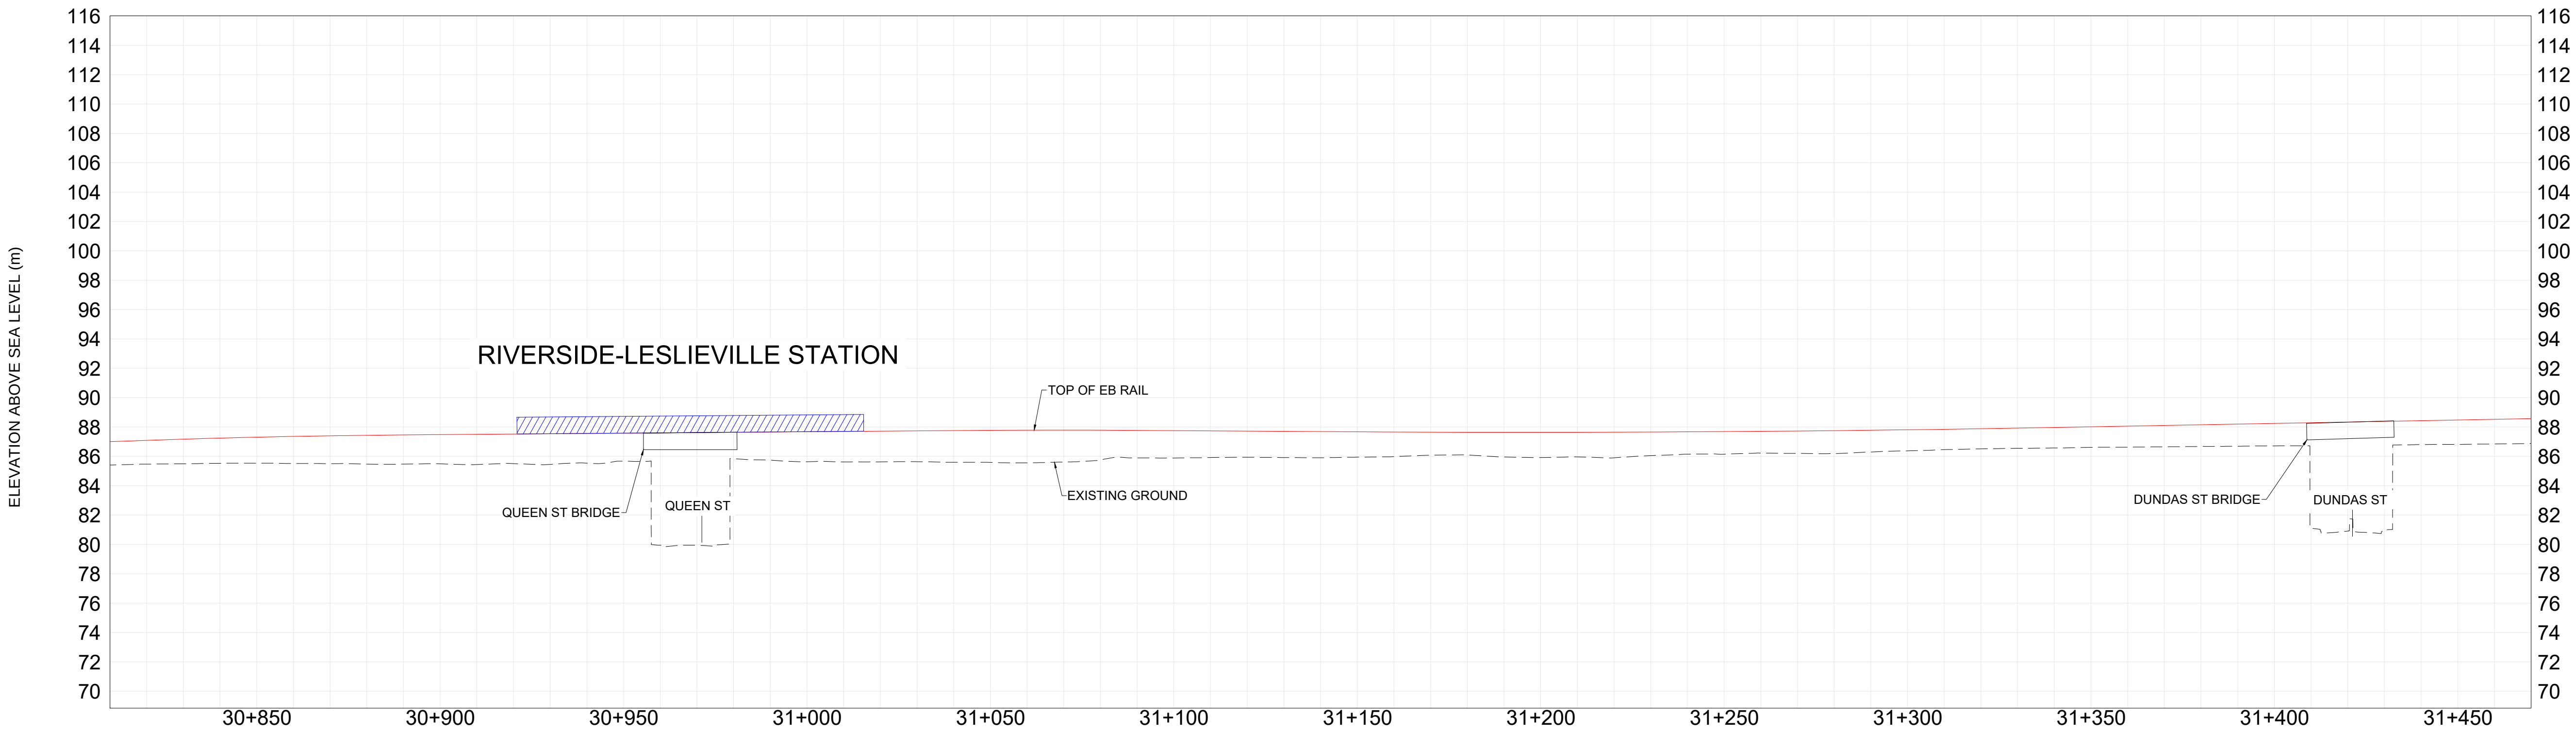

PROFILE
STA. 30+810 TO 31+470

2
SF004

REVISIONS	

CONCEPT ONLY

NOT FOR CONSTRUCTION

SCALE(S)

0 10 20 30 40m

1:1000

STATUS

PROPOSED ALIGNMENT/
PROFILE

ELEVATED GUIDEWAY/
BRIDGE

STATION PLATFORM

PORTAL

EMERGENCY EGRESS
BUILDING

STATION FACILITY
AT/ABOVE GRADE

STATION FACILITY
UNDERGROUND

NOTE: LOCATIONS OF ALL ALIGNMENTS,
STATIONS, STRUCTURAL ELEMENTS AND
INFRASTRUCTURE ARE CONCEPTUAL AND
SUBJECT TO CHANGE.

ONETEAM

ONTARIO LINE TECHNICAL ADVISOR

DESIGNED	MM
DRAWN	MM
CHECKED	JP
APPROVED	AA

ONTARIO LINE SUBWAY

TITLE

LAKESHORE EAST
CONCEPTUAL DESIGN

SHEET 4 OF 5

Plot Date: 1 April 2022



METROLINX

Infrastructure Ontario

Dwg. No.


RA1000-03-SF004

Sheet No.

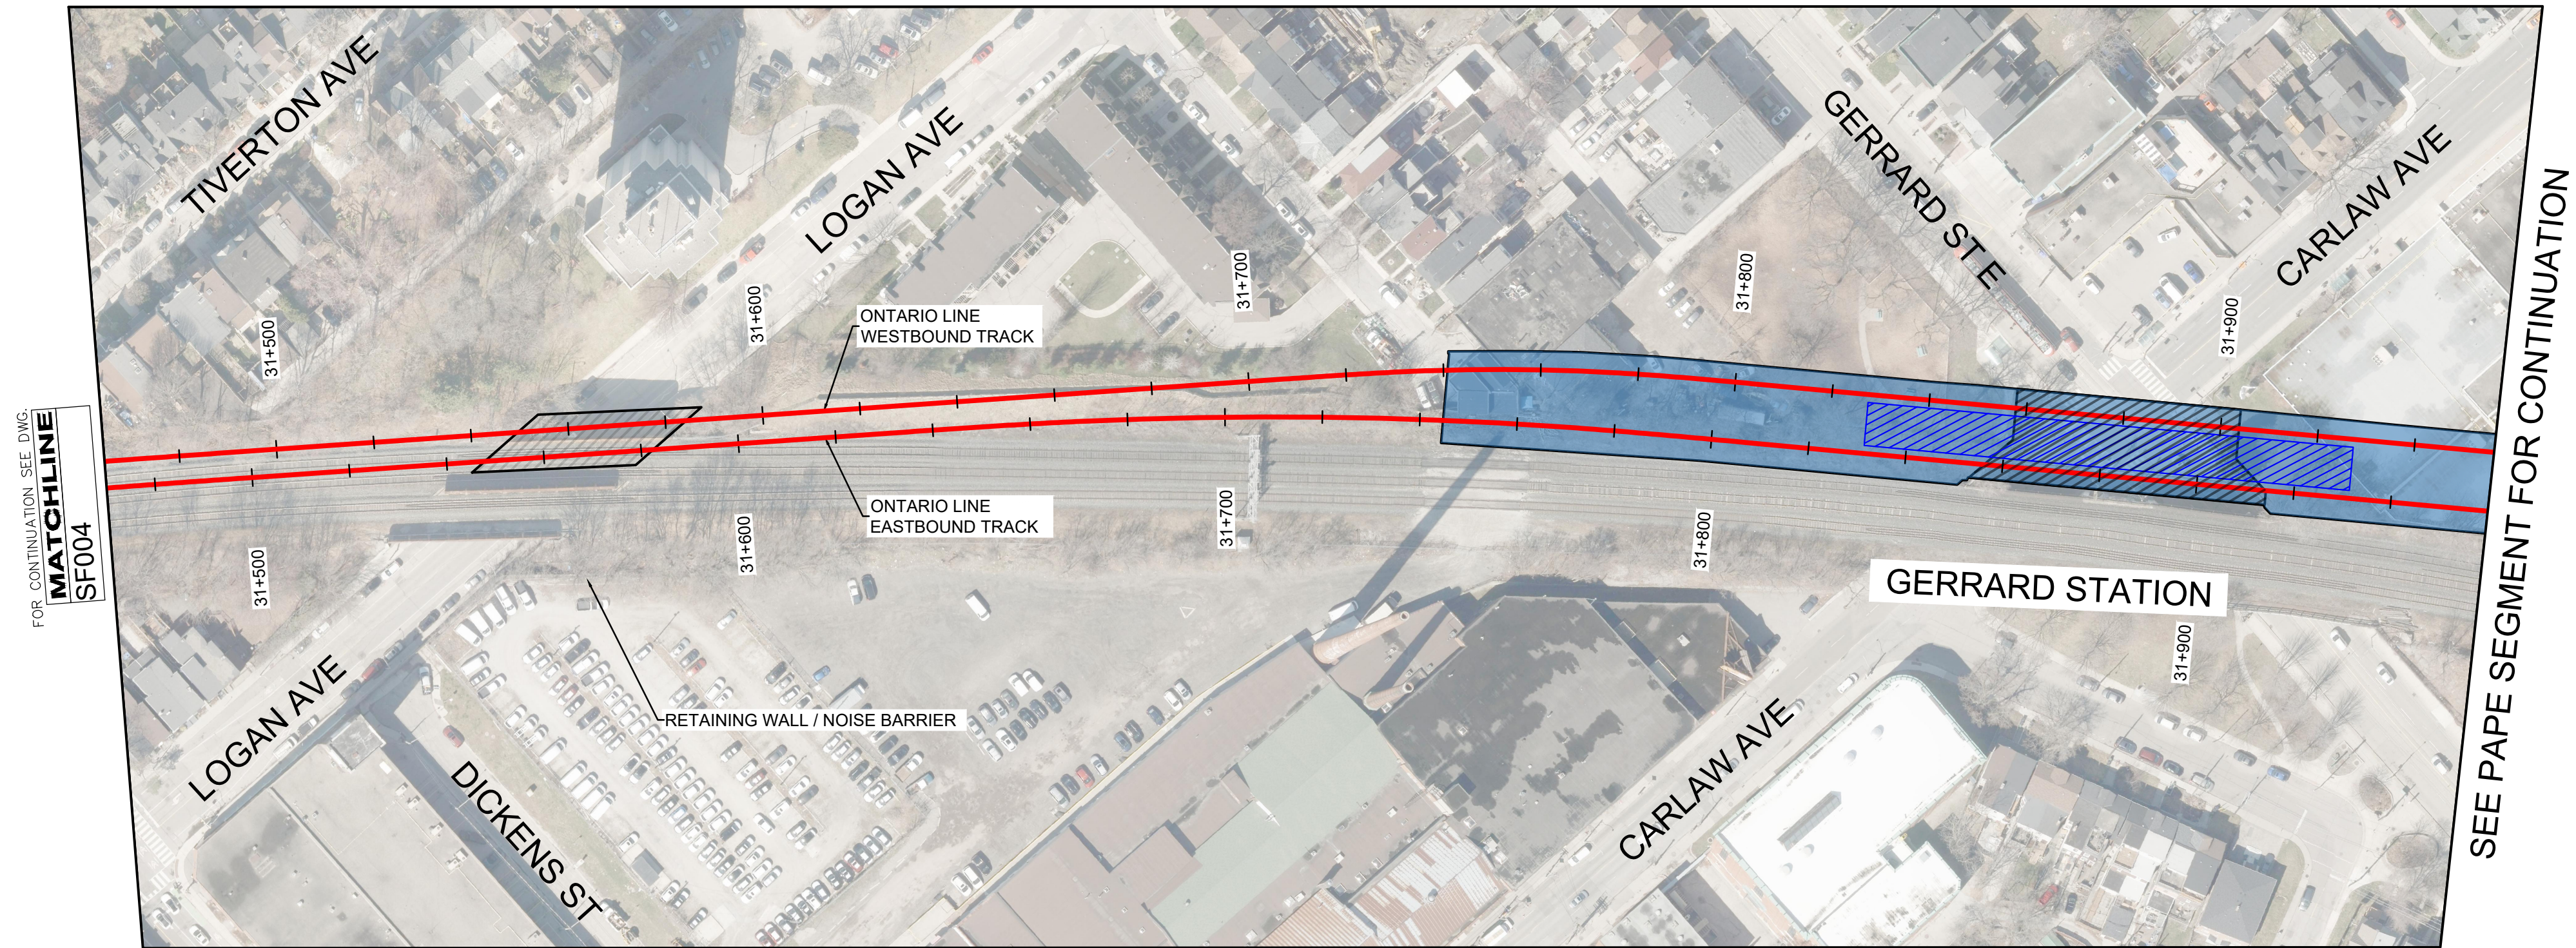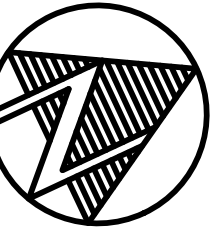

PLAN
STA. 31+470 TO 31+960

1
SF005

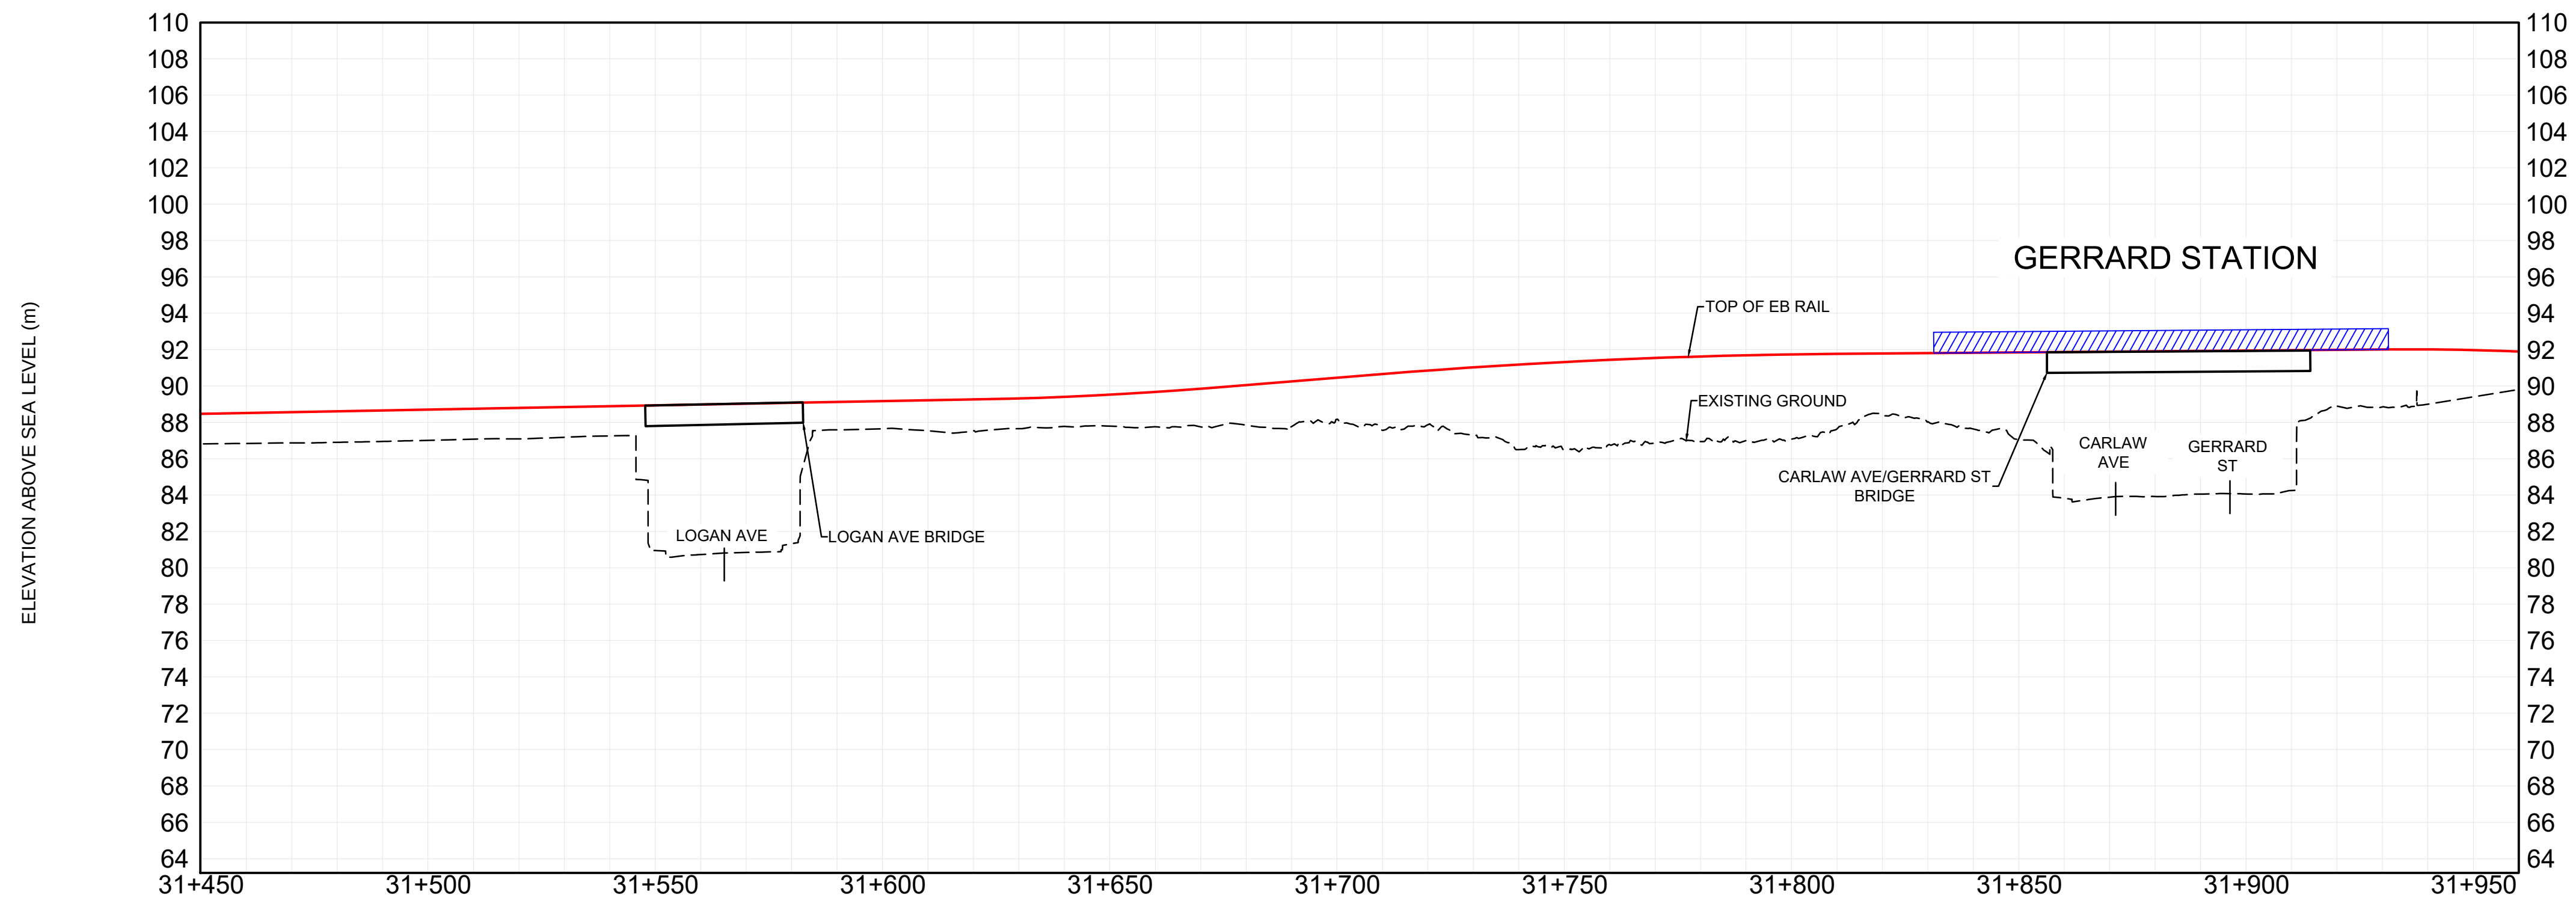


PROFILE
STA. 31+470 TO 31+960

2
SF005

REVISIONS	REVISIONS

CONCEPT ONLY
NOT FOR CONSTRUCTION

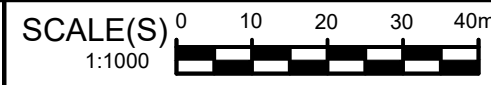

STATUS

- PROPOSED ALIGNMENT/
PROFILE


ELEVATED GUIDEWAY/
BRIDGE

STATION PLATFORM

PORTAL

EMERGENCY EGRESS
BUILDING
- STATION FACILITY
AT/ABOVE GRADE

STATION FACILITY
UNDERGROUND
- NOTE: LOCATIONS OF ALL ALIGNMENTS,
STATIONS, STRUCTURAL ELEMENTS AND
INFRASTRUCTURE ARE CONCEPTUAL AND
SUBJECT TO CHANGE.

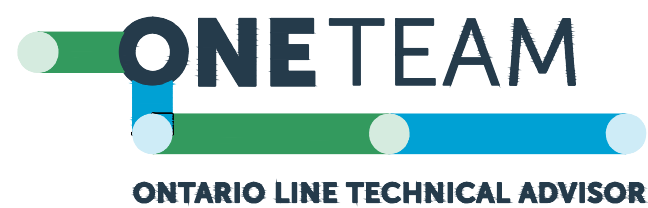

DESIGNED MM
DRAWN MM
CHECKED JP
APPROVED AA



ONTARIO LINE SUBWAY
LAKESHORE EAST
CONCEPTUAL DESIGN
SHEET 5 OF 5

Plot Date: 7 April 2022

METROLINX
Infrastructure
Ontario

Dwg. No. RA1000-03-SF005

Sheet No.

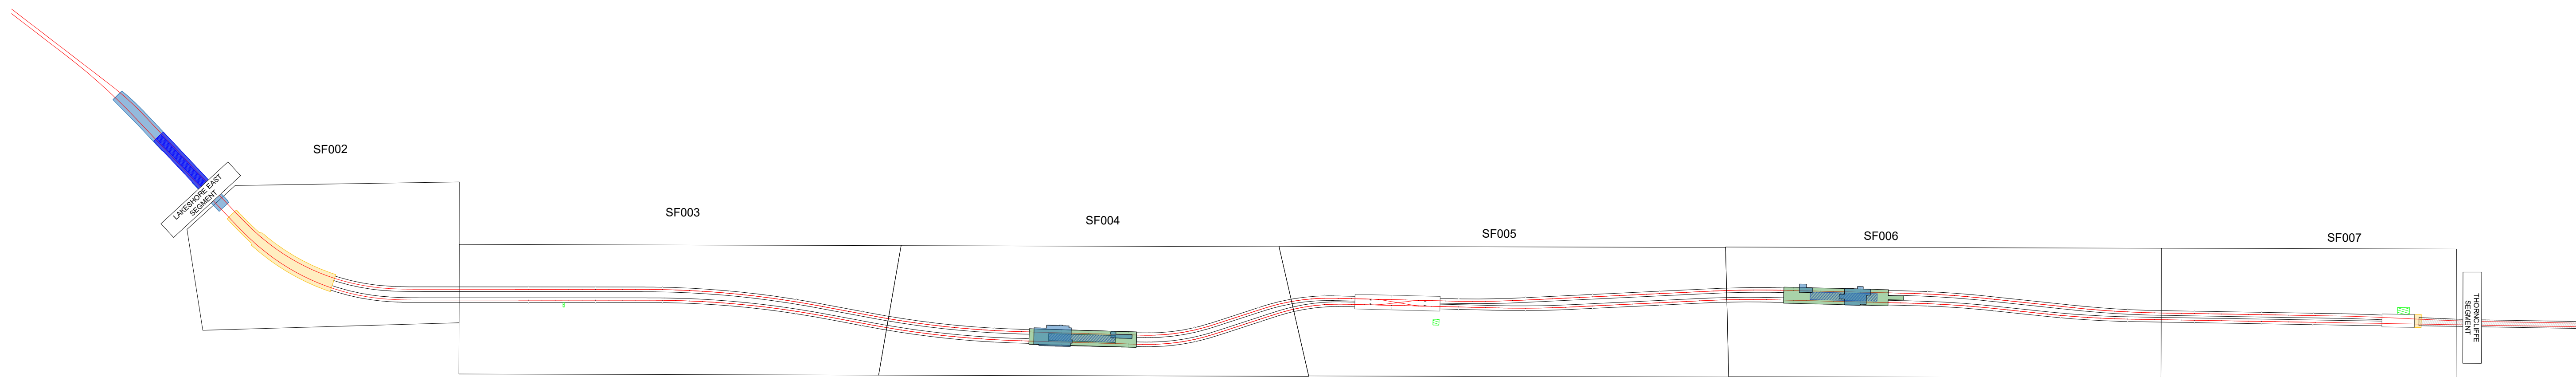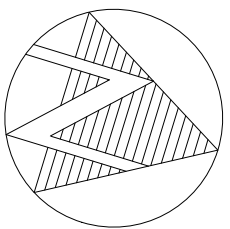

KEY PLAN
PAPE SEGMENT

1
SF001

FILE: 10206938-04-ra3000-sf001-wb.dwg
PLOTTED BY:

REVISIONS		REVISIONS		CONCEPT ONLY NOT FOR CONSTRUCTION	
☐		☐			
☐		☐			
☐		☐		SCALE(S) N.T.S.	STATUS

PROPOSED ALIGNMENT/
PROFILE

ELEVATED GUIDEWAY/
BRIDGE

STATION PLATFORM

PORTAL

EMERGENCY EGRESS
BUILDING

STATION FACILITY
AT/ABOVE GRADE

STATION FACILITY
UNDERGROUND

NOTE: LOCATIONS OF ALL ALIGNMENTS,
STATIONS, STRUCTURAL ELEMENTS AND
INFRASTRUCTURE ARE CONCEPTUAL AND
SUBJECT TO CHANGE.



DESIGNED	SZ
DRAWN	SZ
CHECKED	JP
APPROVED	AA

ONTARIO LINE SUBWAY



TITLE
PAPE
SEGMENT
KEY PLAN

Plot Date: 1 April 2022

METROLINX
Infrastructure
Ontario

Dwg. No.
RA3000-04-SF001

Sheet No.

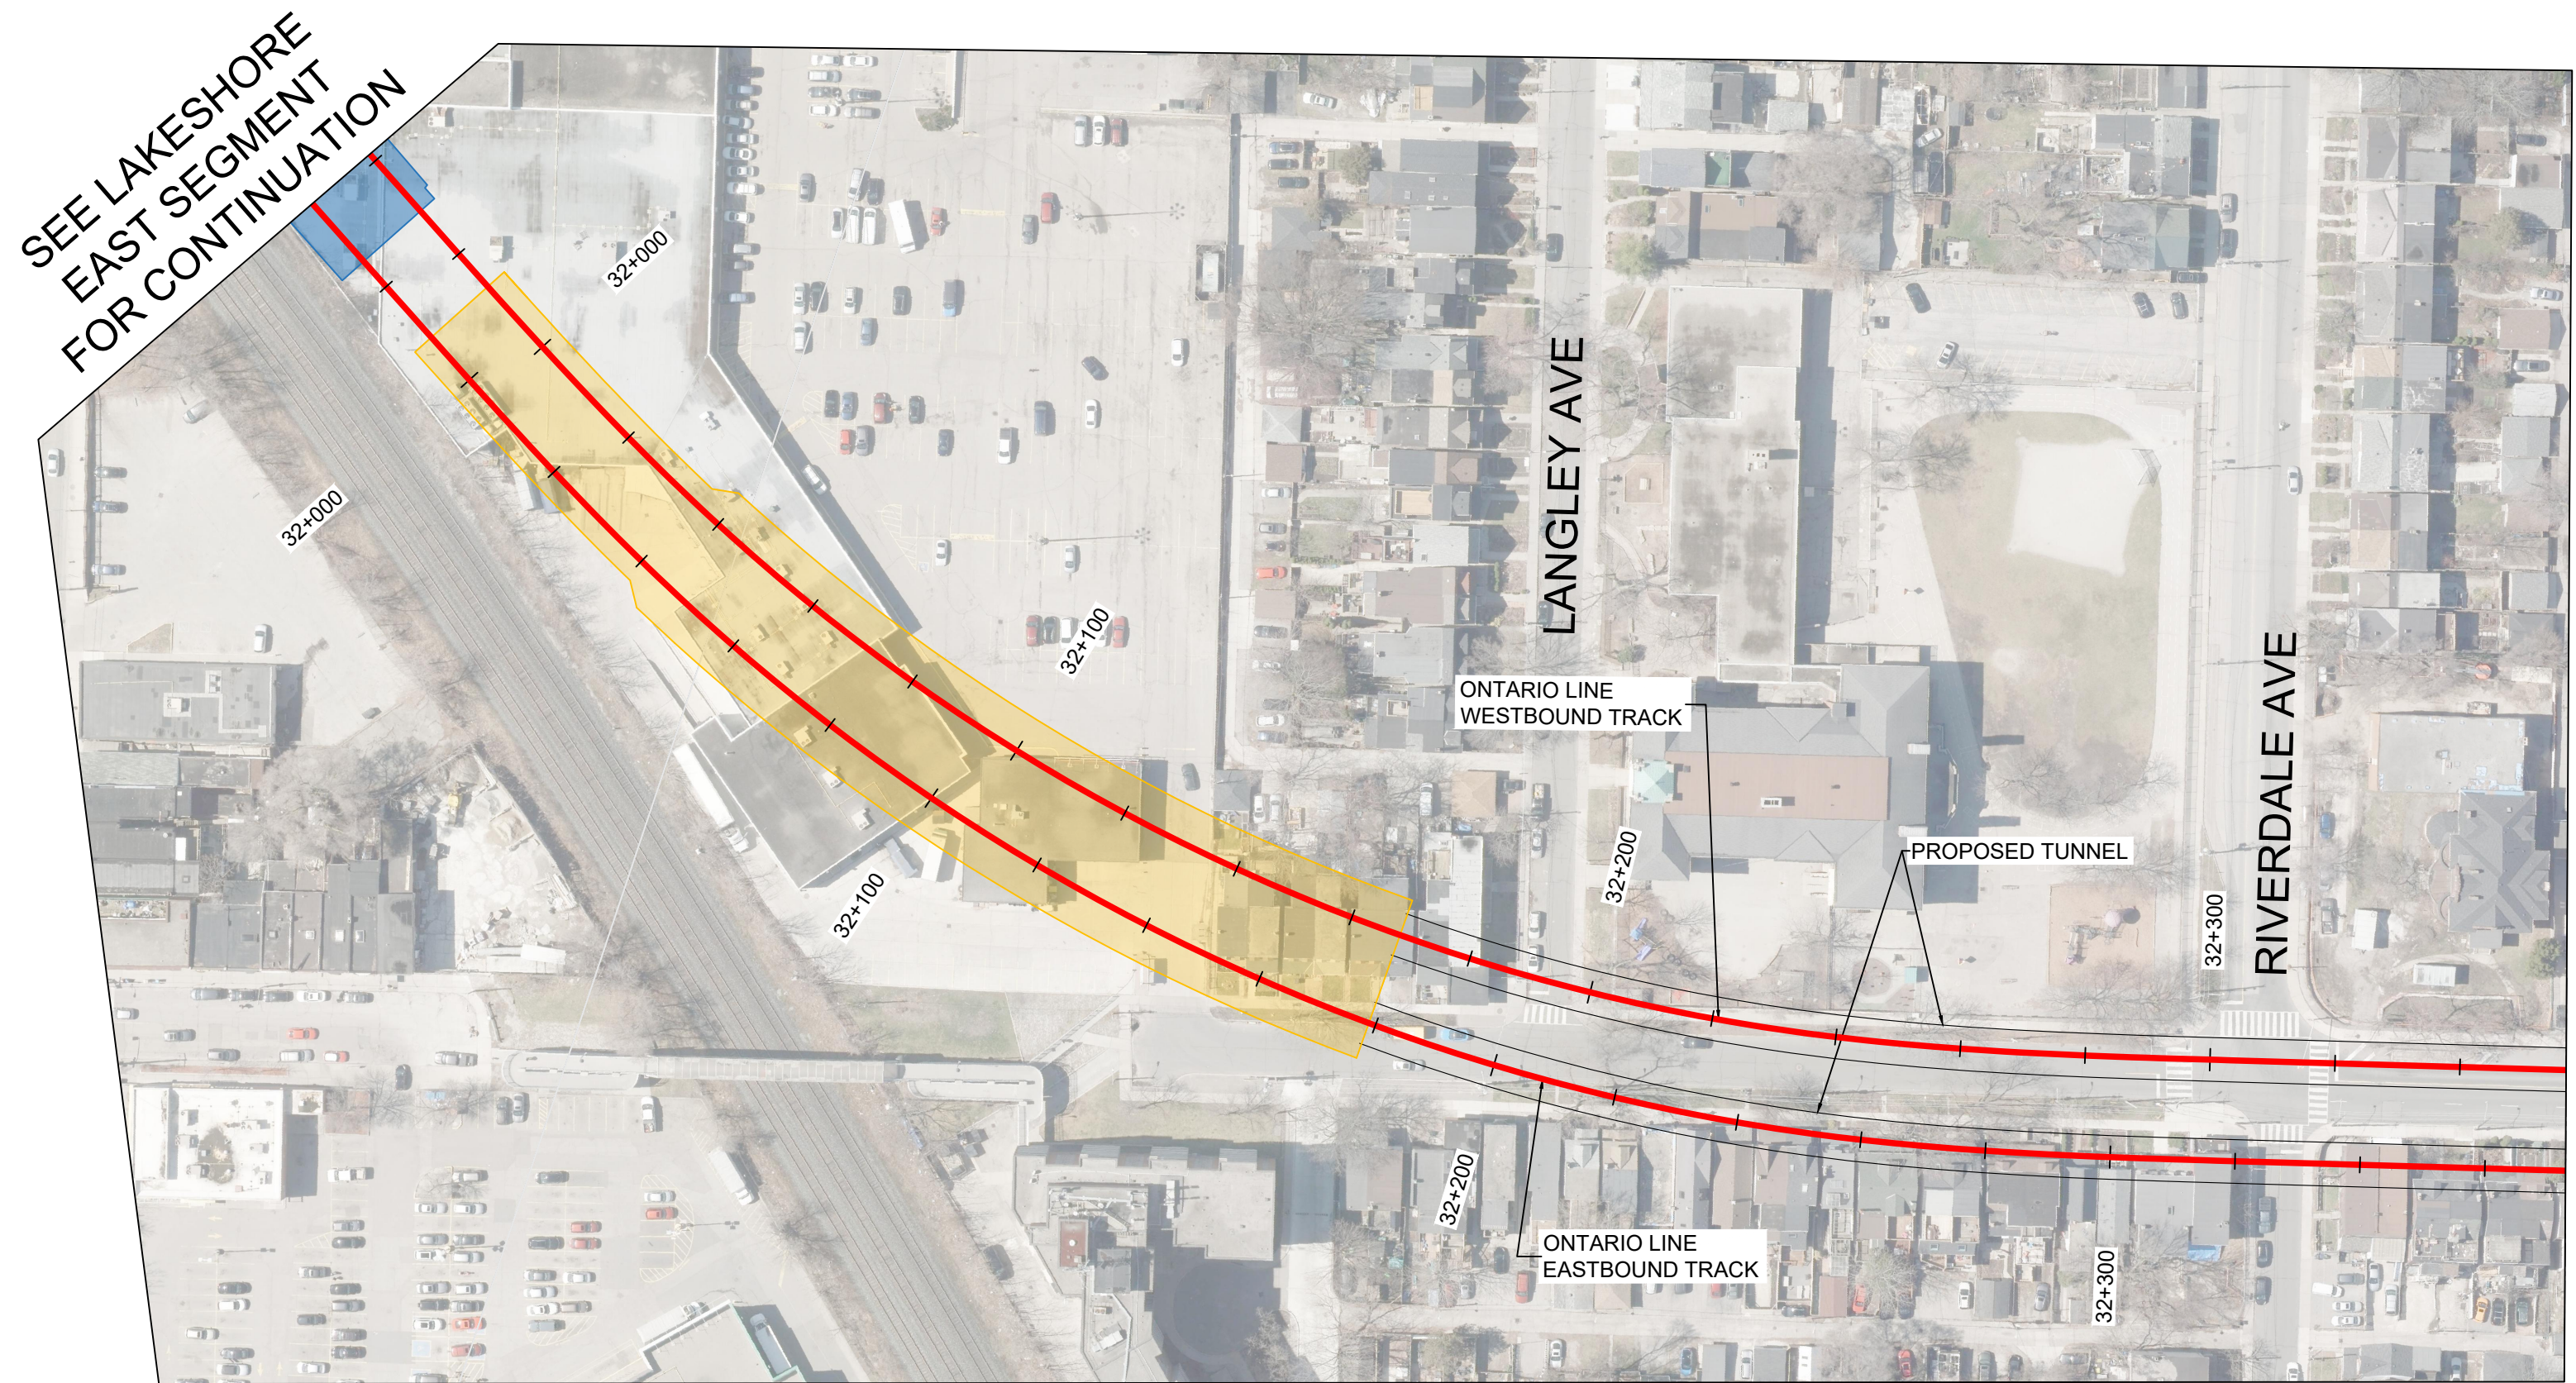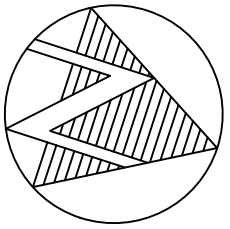


PLAN

STA. 31+960 TO 32+360

1

SF002

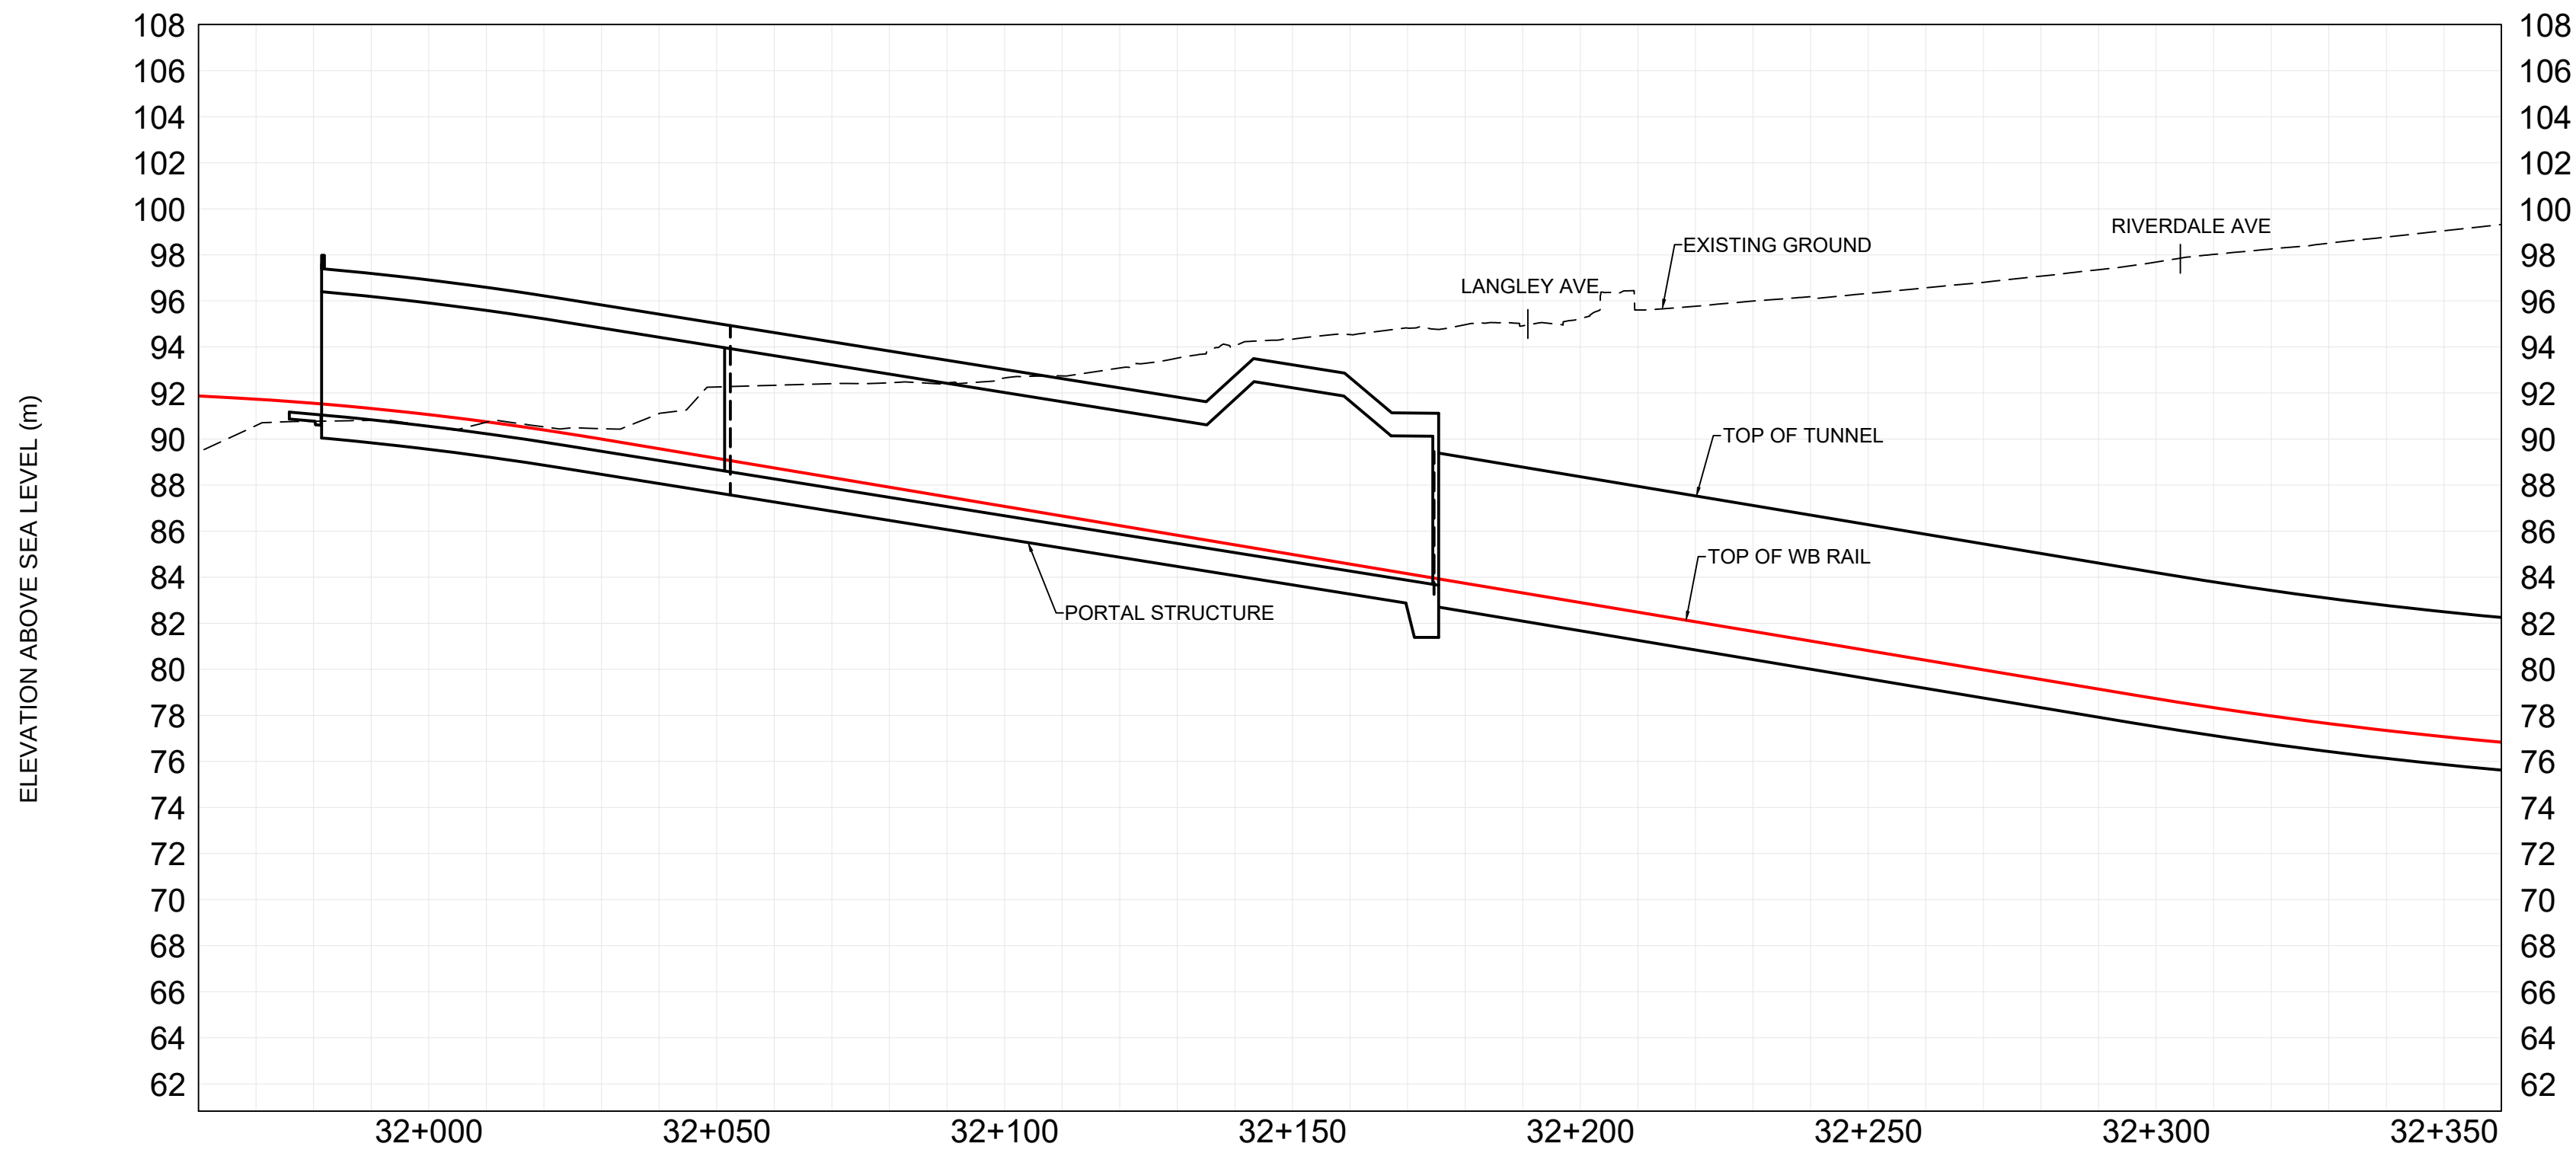

PROFILE

STA. 31+960 TO 32+360

2

SF002

FILE: 10206938-04-ra3000-sf001-wb.dwg
PLOTTED BY:


REVISIONS	REVISIONS

CONCEPT ONLY
NOT FOR CONSTRUCTION

SCALE(S) 0 10 20 30 40m
1:1000

STATUS

- PROPOSED ALIGNMENT/PROFILE
 - ELEVATED GUIDEWAY/BRIDGE
 - STATION PLATFORM
 - PORTAL
 - EMERGENCY EGRESS BUILDING
 - STATION FACILITY AT/ABOVE GRADE
 - STATION FACILITY UNDERGROUND
- NOTE: LOCATIONS OF ALL ALIGNMENTS, STATIONS, STRUCTURAL ELEMENTS AND INFRASTRUCTURE ARE CONCEPTUAL AND SUBJECT TO CHANGE.

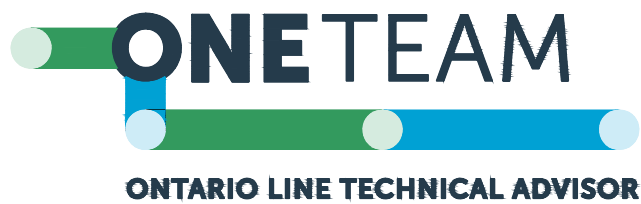

DESIGNED SZ
DRAWN SZ
CHECKED JP
APPROVED AA

ONTARIO LINE SUBWAY


TITLE
PAPE SEGMENT
CONCEPTUAL DESIGN

SHEET 2 OF 7


Plot Date: 1 April 2022



Dwg. No. RA3000-04-SF002 Sheet No.

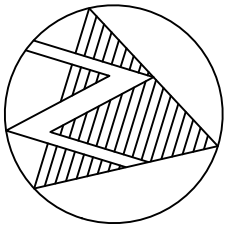

FOR CONTINUATION SEE DWG.
MATCHLINE
SF002

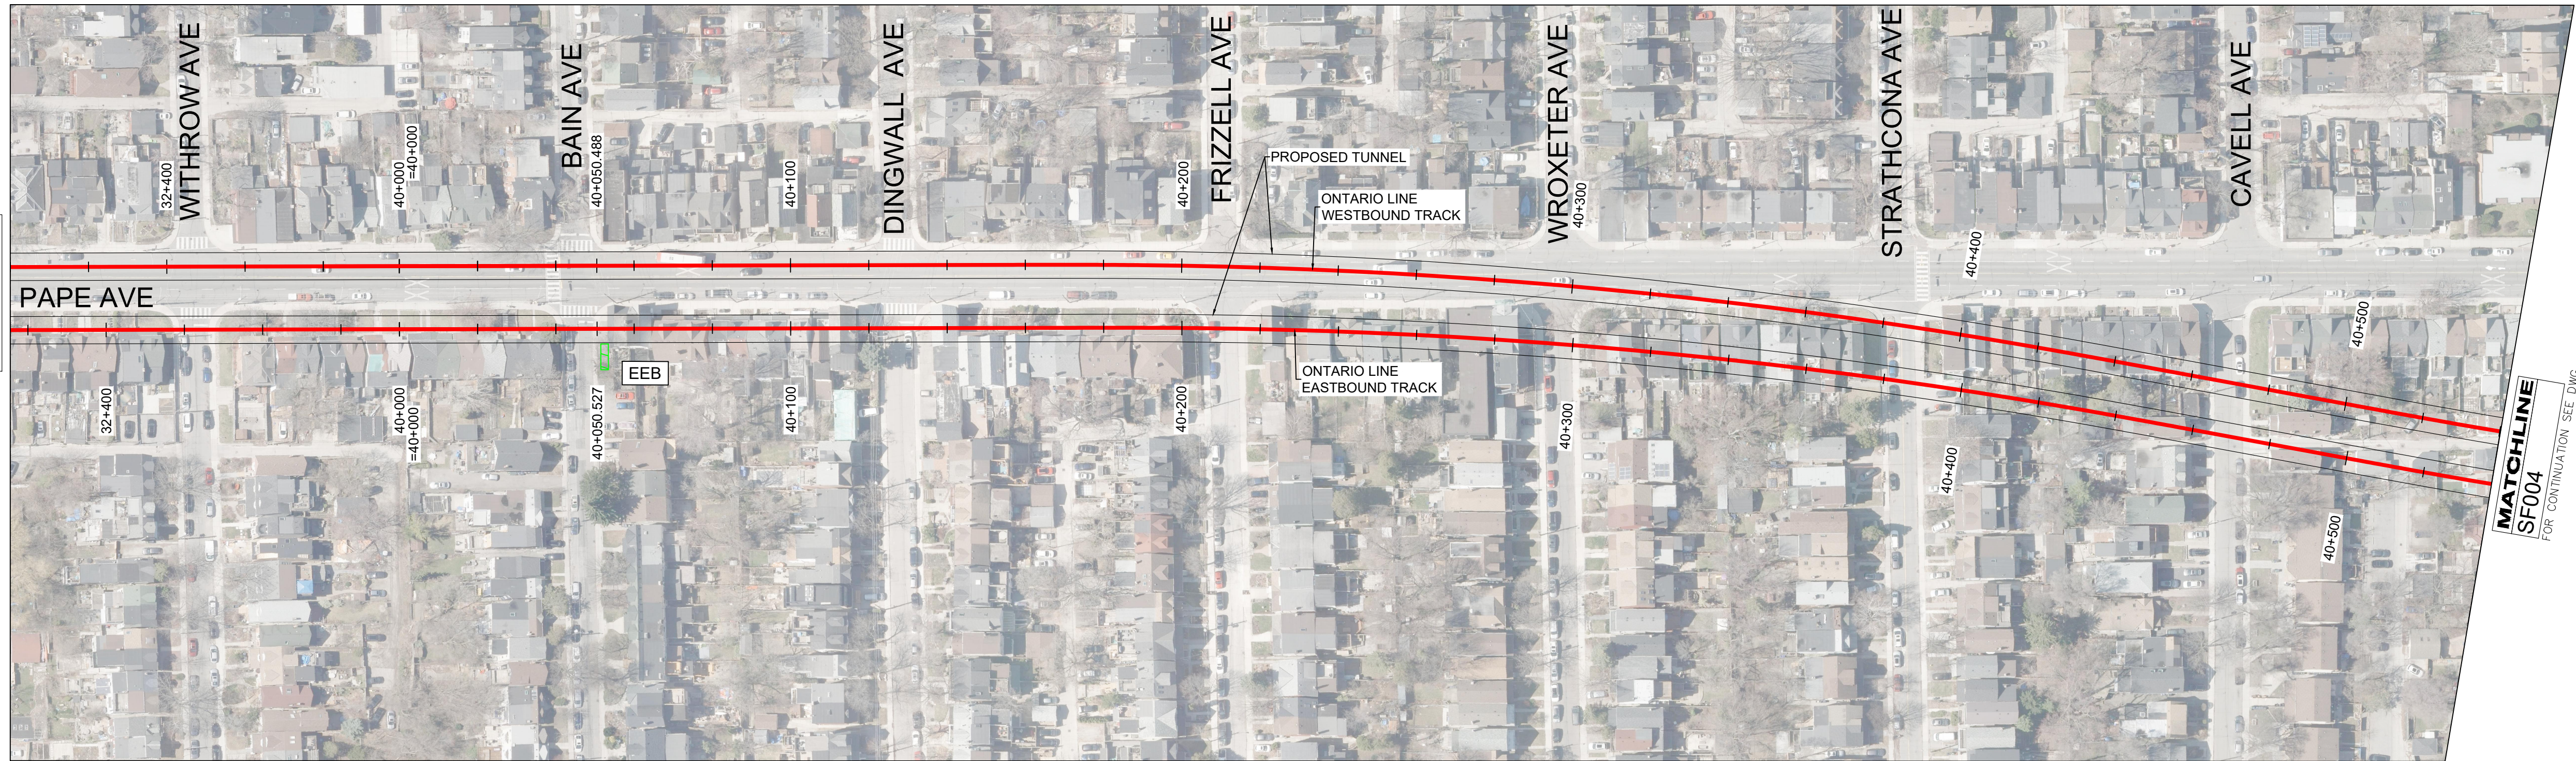


MATCHLINE
SF004
FOR CONTINUATION SEE DWG.

PLAN

STA. 32+360 TO 40+540

1
SF003

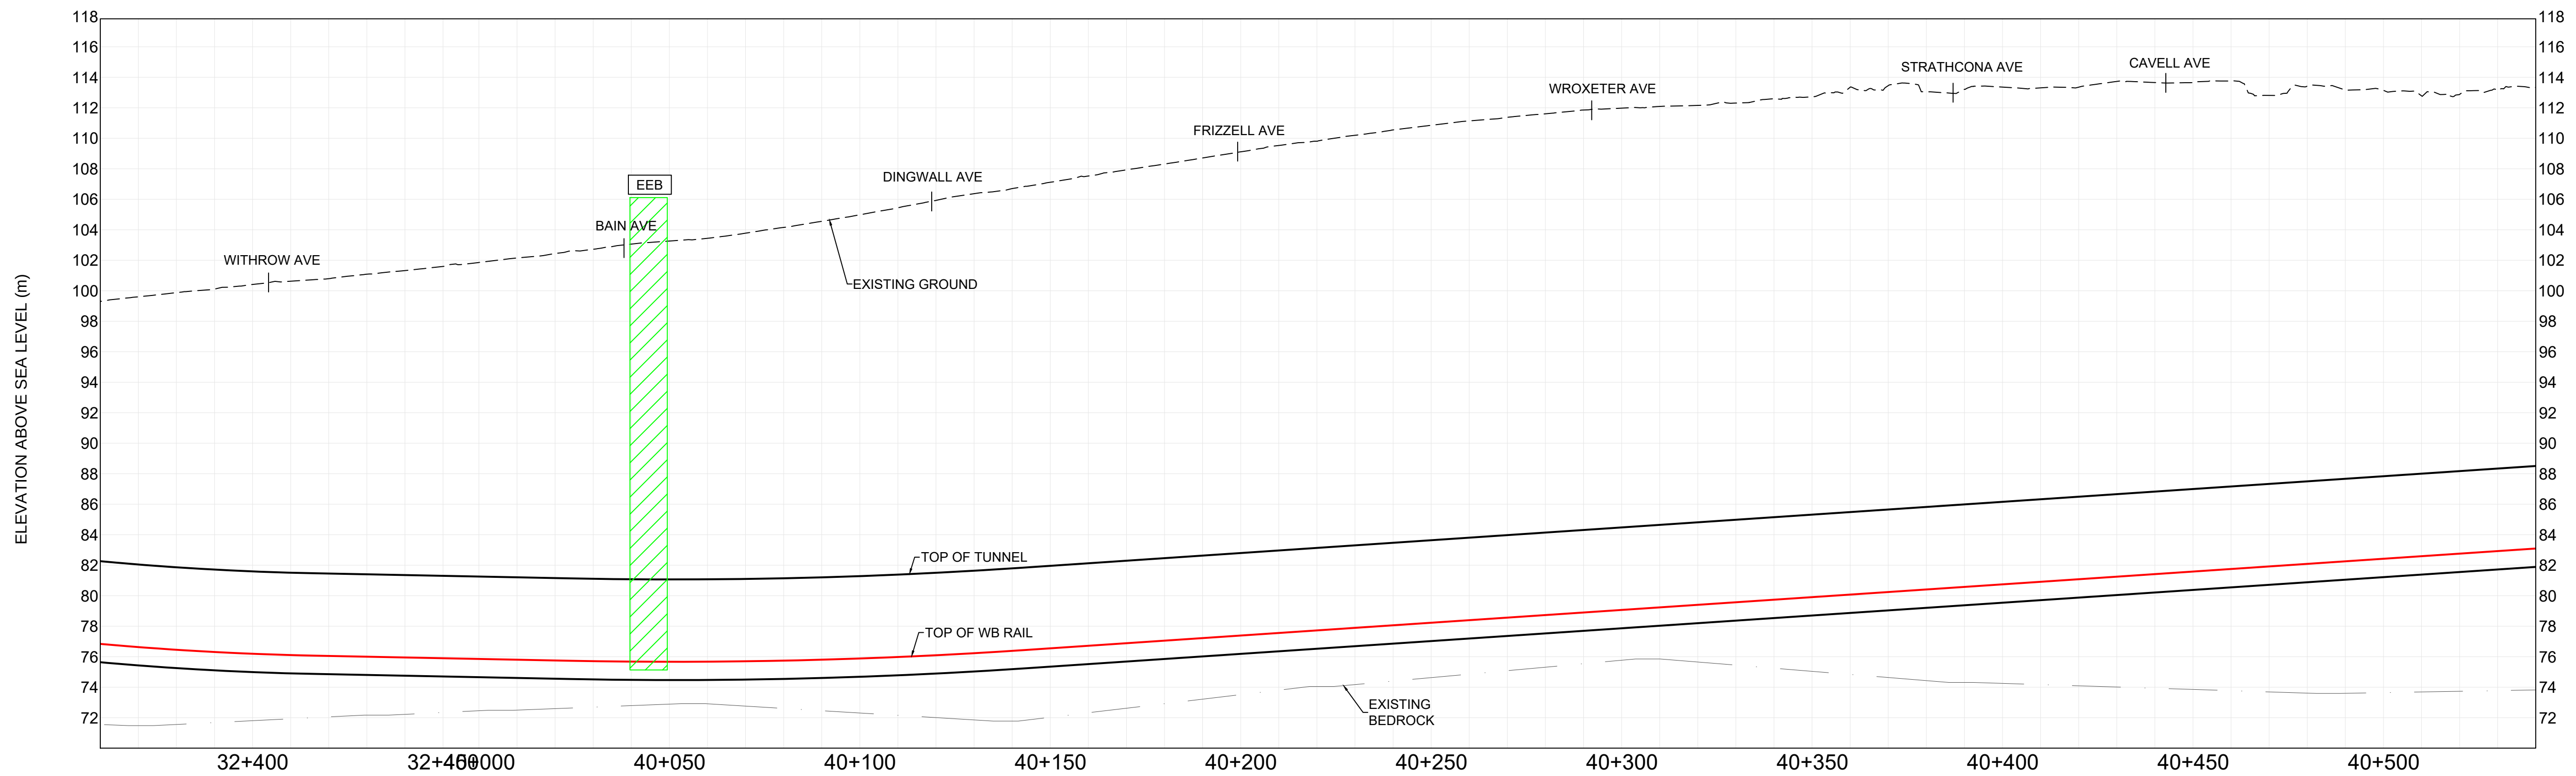

PROFILE

STA. 32+360 TO 40+540

2
SF003

FILE: 10206938-04-ra3000-sf001-wb.dwg
PLOTTED BY:

REVISIONS	REVISIONS

CONCEPT ONLY
NOT FOR CONSTRUCTION


SCALE(S)
1:1000
0 10 20 30 40m

STATUS

- PROPOSED ALIGNMENT/ PROFILE
- ELEVATED GUIDEWAY/ BRIDGE
- STATION PLATFORM
- PORTAL
- EMERGENCY EGRESS BUILDING

- STATION FACILITY AT/ABOVE GRADE
- STATION FACILITY UNDERGROUND

NOTE: LOCATIONS OF ALL ALIGNMENTS, STATIONS, STRUCTURAL ELEMENTS AND INFRASTRUCTURE ARE CONCEPTUAL AND SUBJECT TO CHANGE.

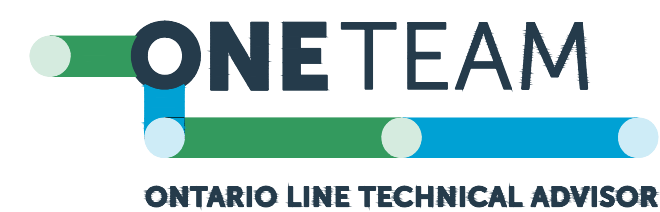

DESIGNED SZ
DRAWN SZ
CHECKED JP
APPROVED AA

ONTARIO LINE SUBWAY

TITLE
**PAPE SEGMENT
CONCEPTUAL DESIGN**



SHEET 3 OF 7

Plot Date: 1 April 2022




Dwg. No.
RA3000-04-SF003

Sheet No.

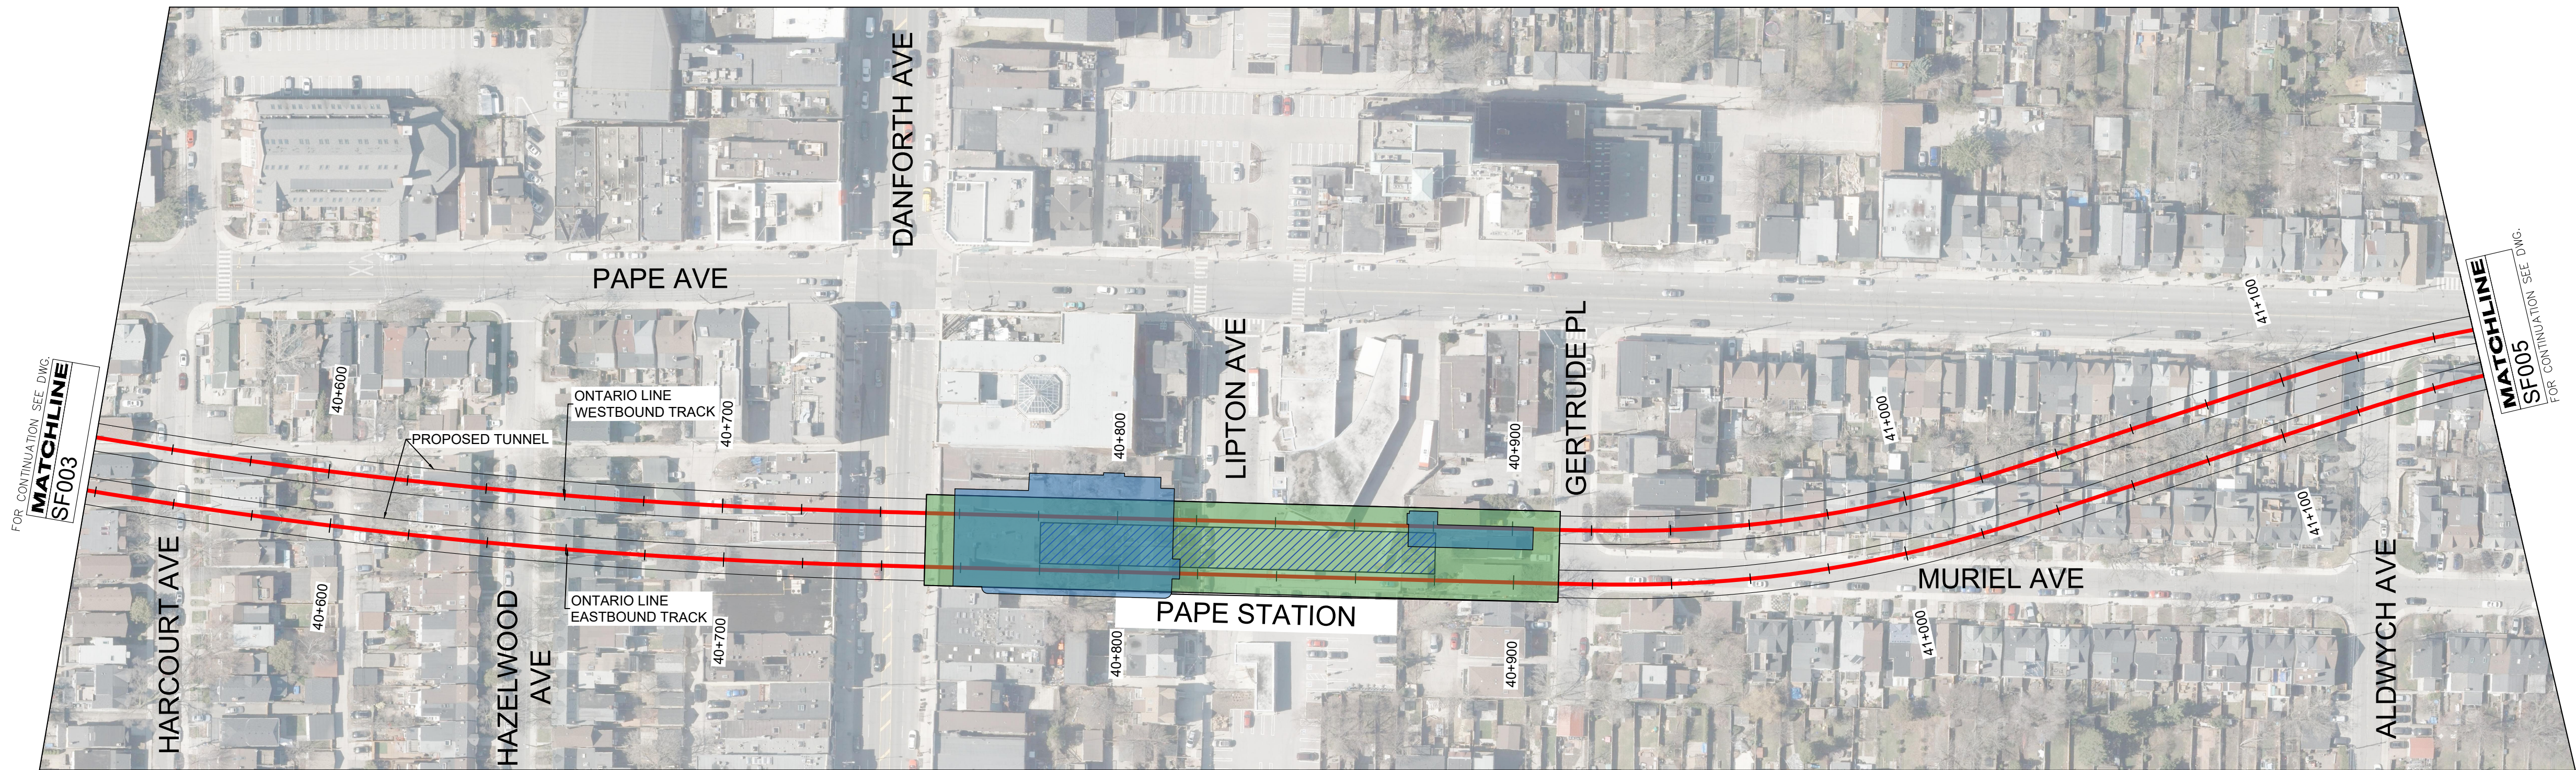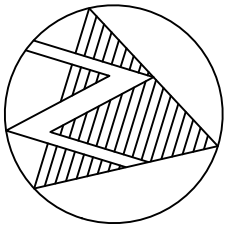

PLAN
STA. 40+540 TO 41+150

1
SF004

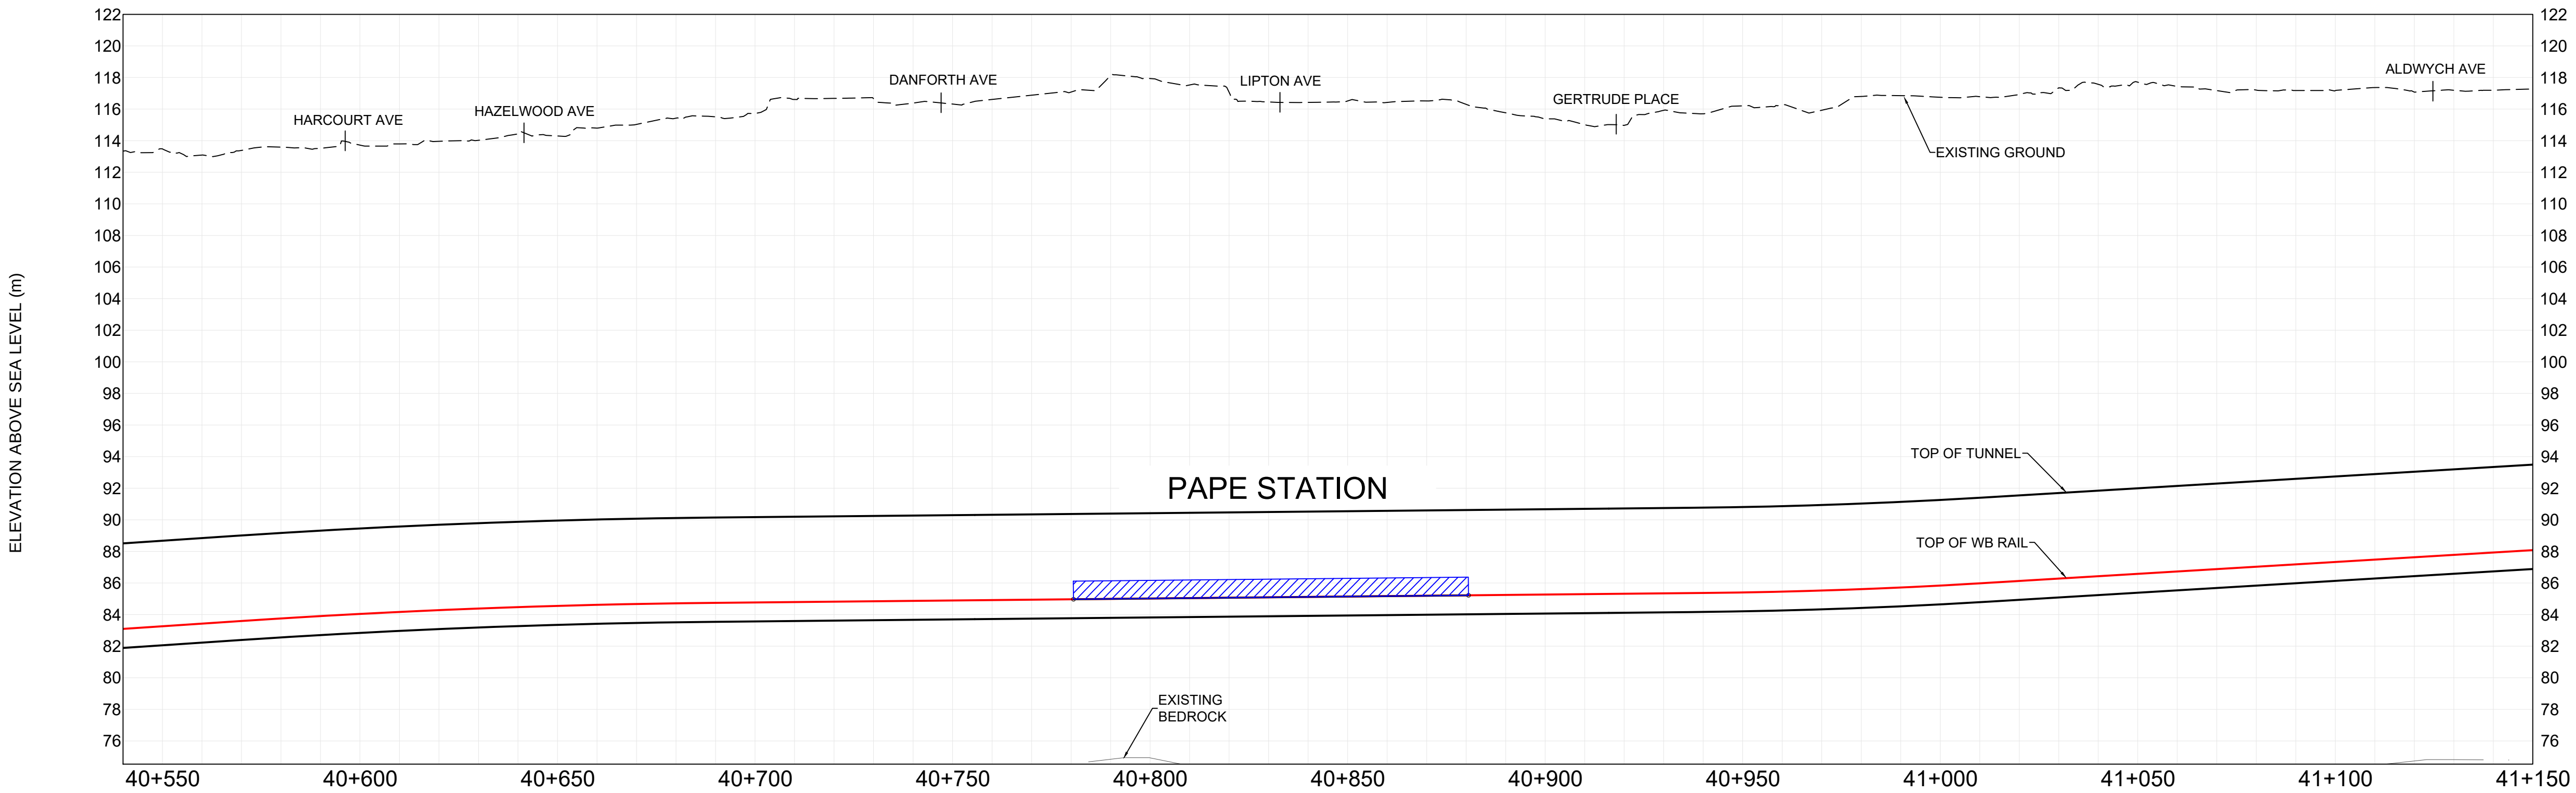

PROFILE
STA. 40+540 TO 41+150

2
SF004

REVISIONS	

CONCEPT ONLY
NOT FOR CONSTRUCTION

SCALE(S)
1:1000
0 10 20 30 40m

STATUS

PROPOSED ALIGNMENT/
PROFILE

ELEVATED GUIDEWAY/
BRIDGE

STATION PLATFORM

PORTAL

EMERGENCY EGRESS
BUILDING

STATION FACILITY
AT/ABOVE GRADE

STATION FACILITY
UNDERGROUND



NOTE: LOCATIONS OF ALL ALIGNMENTS,
STATIONS, STRUCTURAL ELEMENTS AND
INFRASTRUCTURE ARE CONCEPTUAL AND
SUBJECT TO CHANGE.

ONETEAM
ONTARIO LINE TECHNICAL ADVISOR

DESIGNED SZ
DRAWN SZ
CHECKED JP
APPROVED AA

ONTARIO LINE SUBWAY
PAPE SEGMENT
CONCEPTUAL DESIGN
SHEET 4 OF 7

Plot Date: 1 April 2022
METROLINX
Infrastructure
Ontario
Dwg. No. RA3000-04-SF004
Sheet No.

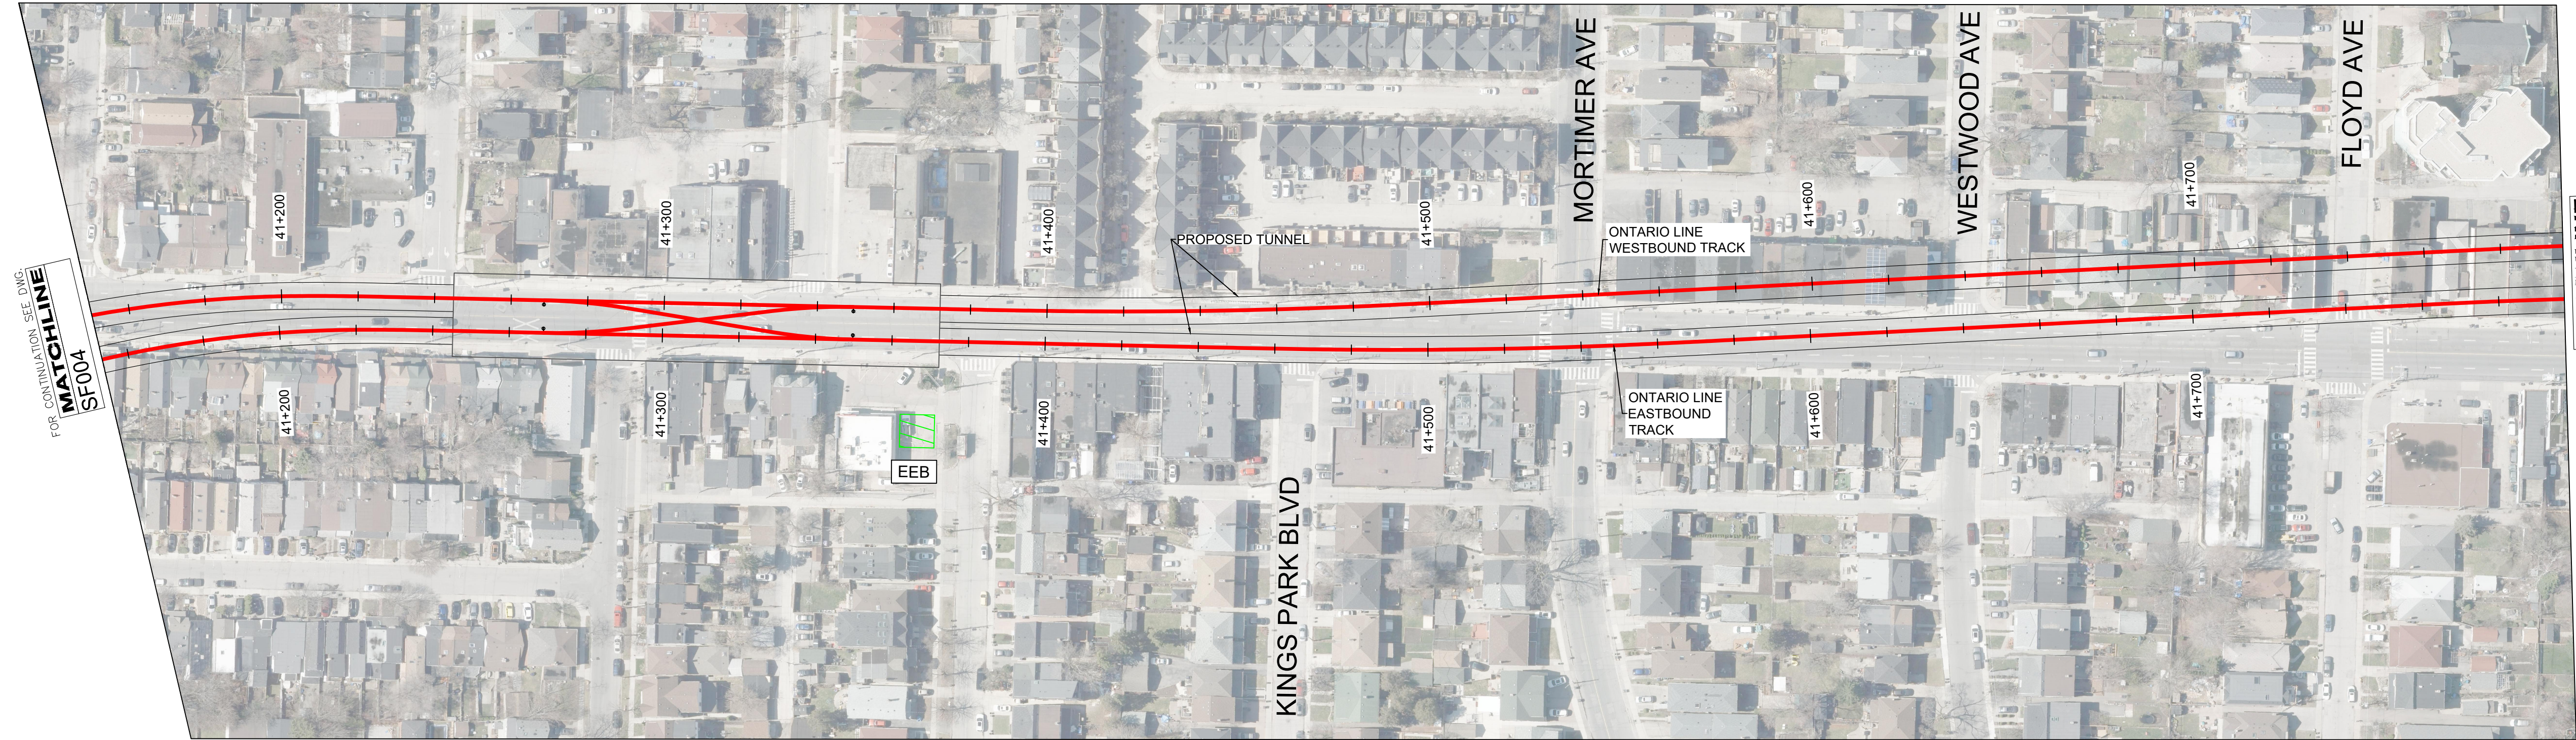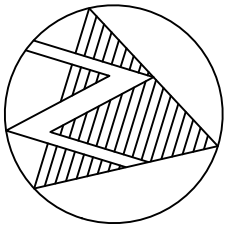


PLAN

STA. 41+150 TO 41+800

1

SF005

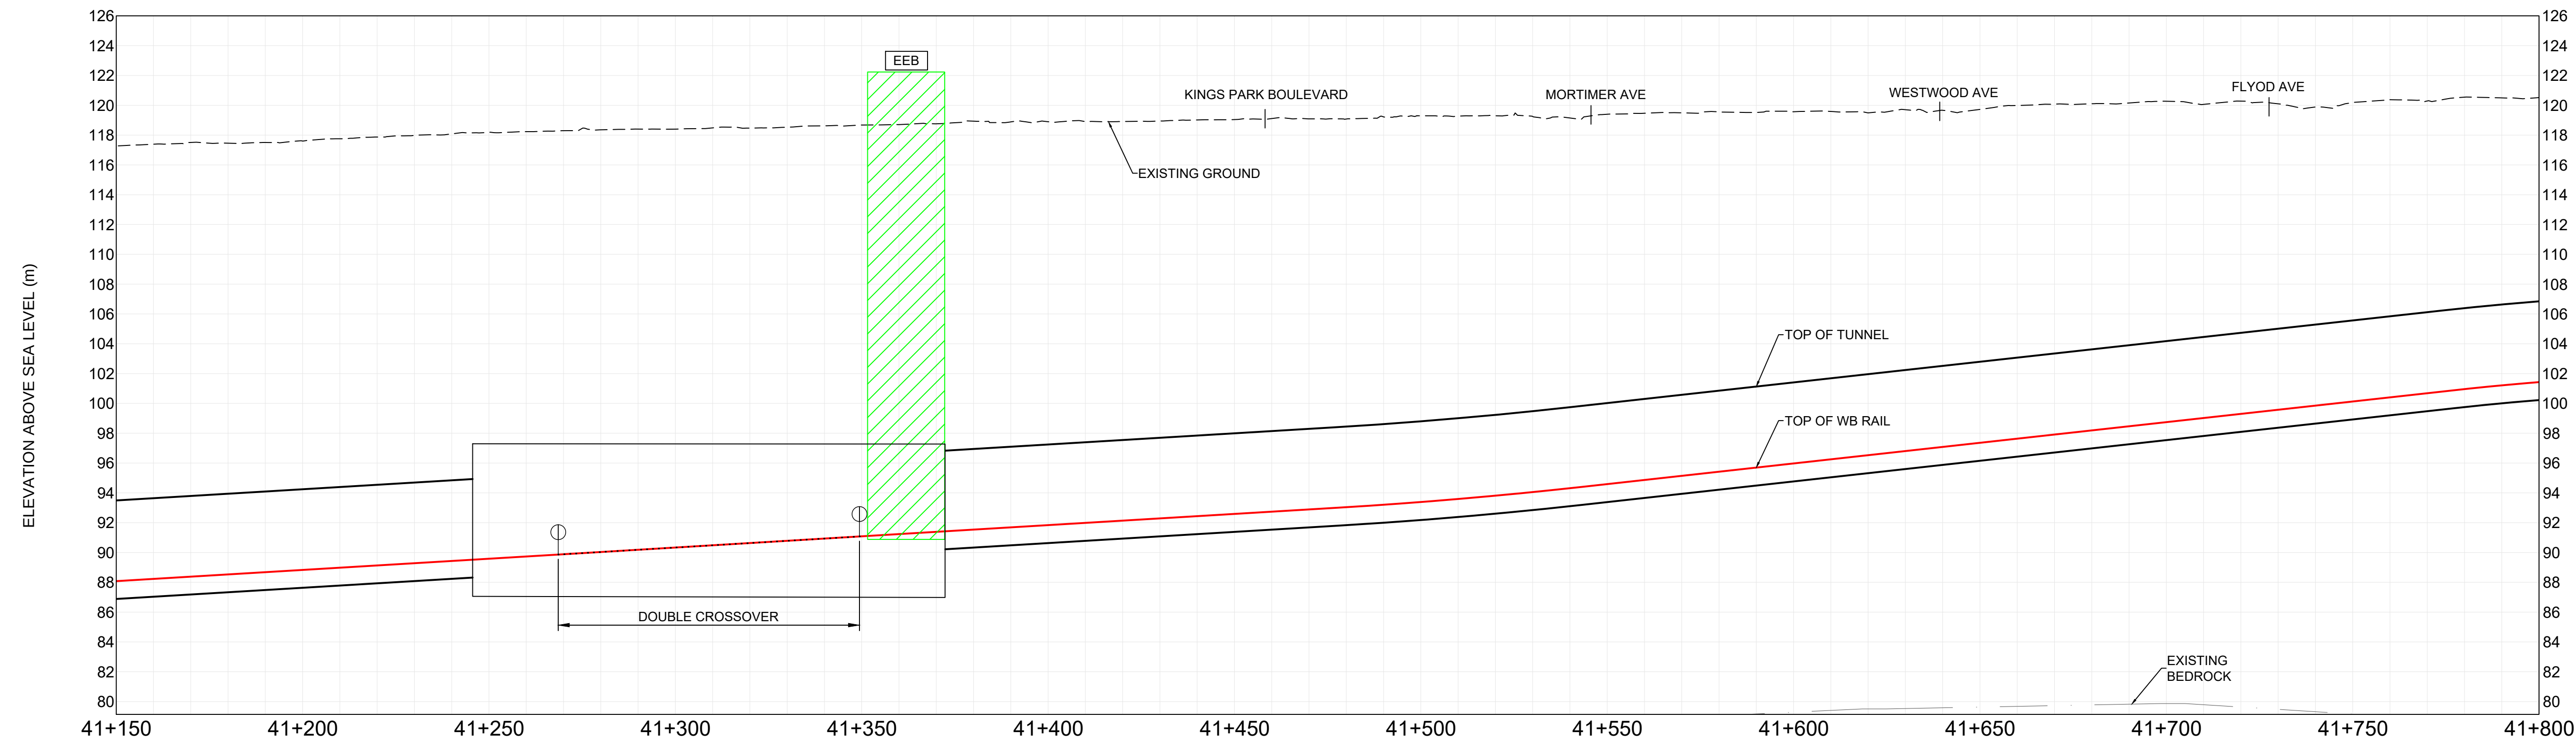

PROFILE

STA. 41+150 TO 41+800

2

SF005

REVISIONS	

CONCEPT ONLY
NOT FOR CONSTRUCTION

SCALE(S)
1:1000
0 10 20 30 40m

STATUS

PROPOSED ALIGNMENT/
PROFILE

ELEVATED GUIDEWAY/
BRIDGE

STATION PLATFORM

PORTAL

EMERGENCY EGRESS
BUILDING

STATION FACILITY
AT/ABOVE GRADE

STATION FACILITY
UNDERGROUND

NOTE: LOCATIONS OF ALL ALIGNMENTS,
STATIONS, STRUCTURAL ELEMENTS AND
INFRASTRUCTURE ARE CONCEPTUAL AND
SUBJECT TO CHANGE.

ONETEAM

ONTARIO LINE TECHNICAL ADVISOR

DESIGNED	SZ
DRAWN	SZ
CHECKED	JP
APPROVED	AA

ONTARIO LINE SUBWAY



TITLE
PAPE SEGMENT
CONCEPTUAL DESIGN
SHEET 5 OF 7

Plot Date: 1 April 2022

METROLINX
Infrastructure
Ontario


Dwg. No.
RA3000-04-SF005

Sheet No.

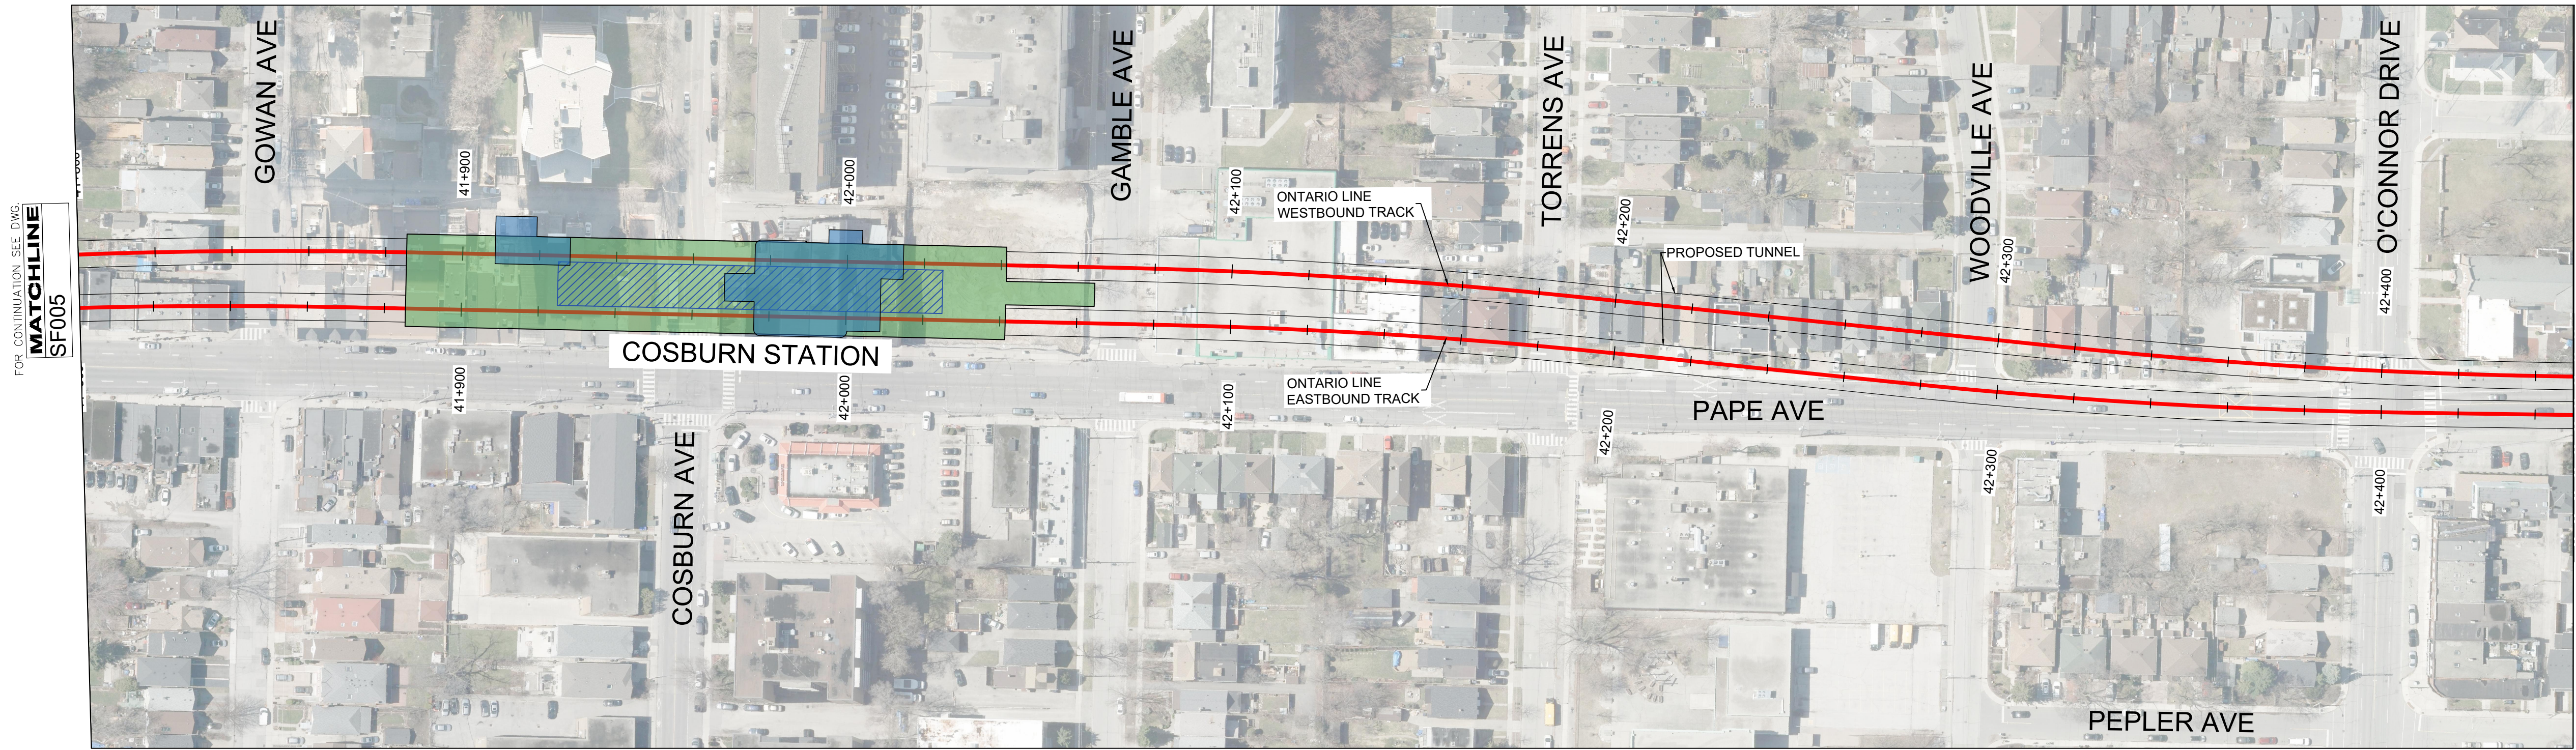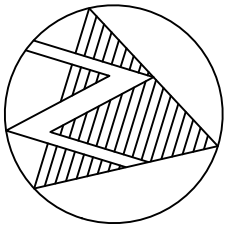

PLAN
STA. 41+800 TO 42+450

1
SF006

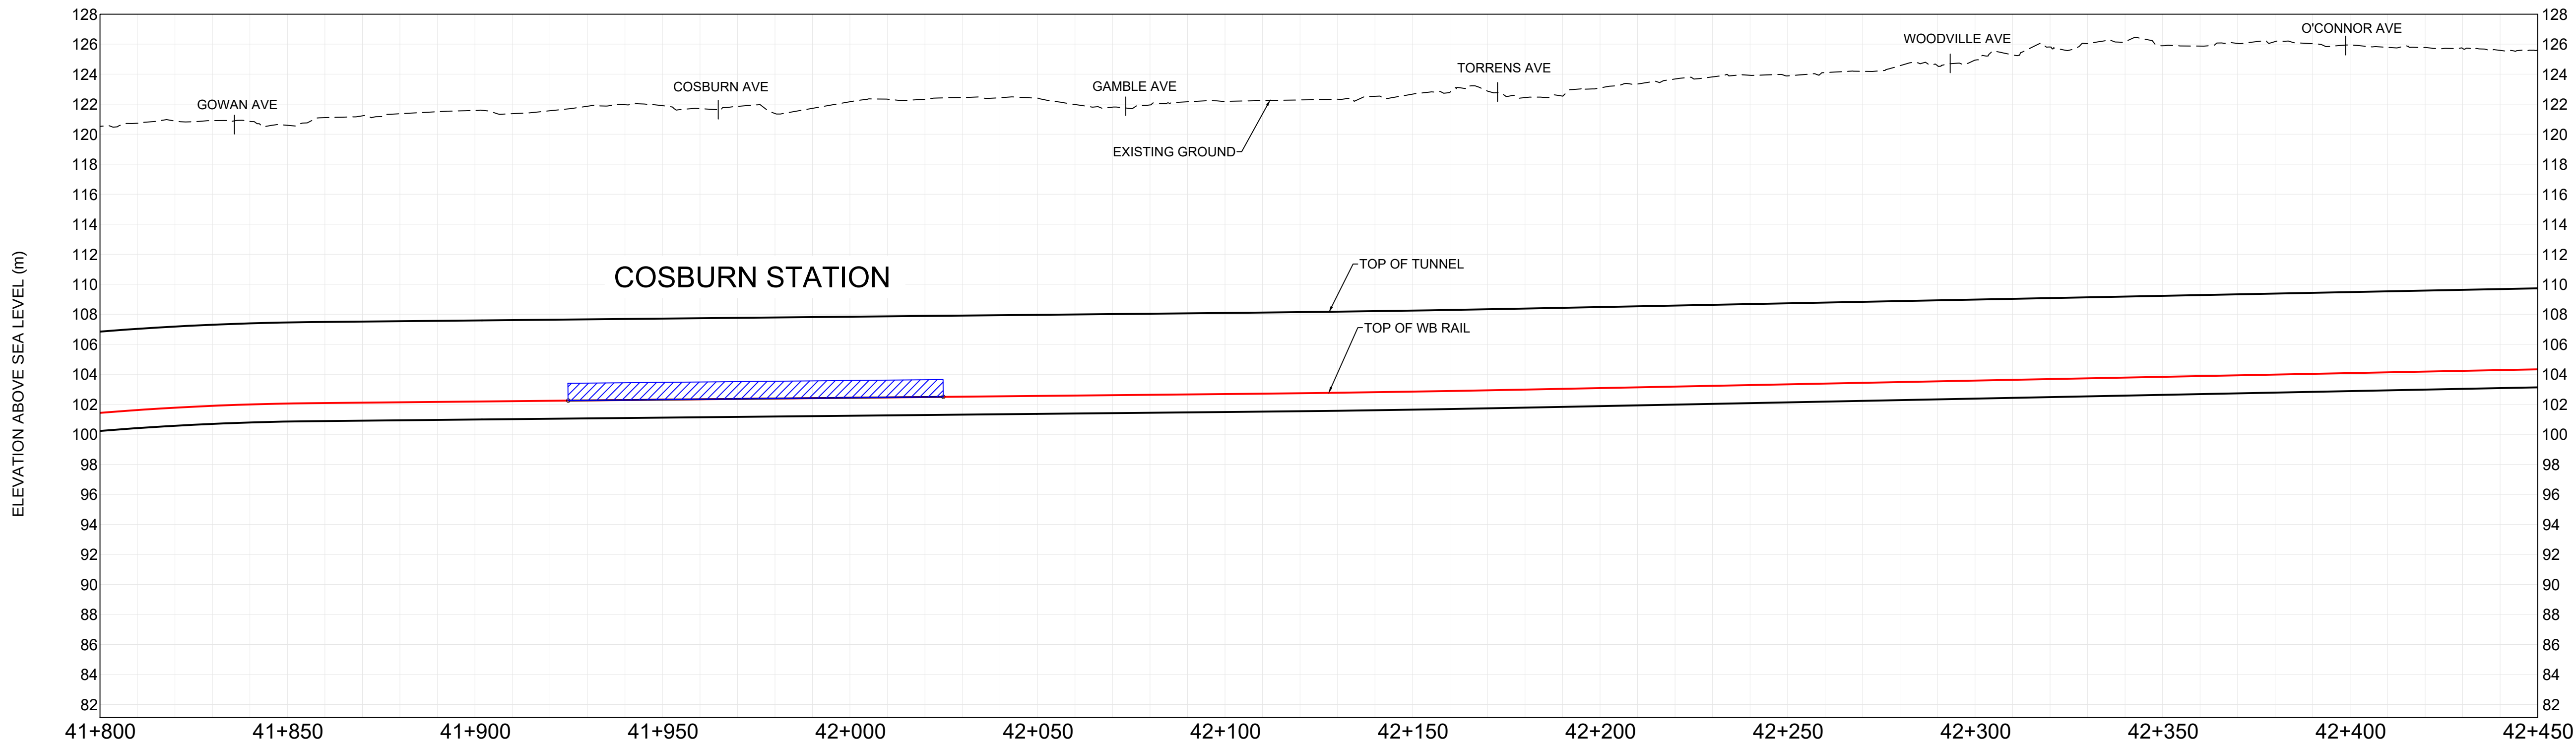

PROFILE
STA. 41+800 TO 42+450

2
SF006

REVISIONS	

CONCEPT ONLY
NOT FOR CONSTRUCTION

SCALE(S)
1:1000


0 10 20 30 40m

STATUS

- PROPOSED ALIGNMENT/PROFILE
- ELEVATED GUIDEWAY/BRIDGE
- STATION PLATFORM
- PORTAL
- EMERGENCY EGRESS BUILDING

- STATION FACILITY AT/ABOVE GRADE
- STATION FACILITY UNDERGROUND

NOTE: LOCATIONS OF ALL ALIGNMENTS, STATIONS, STRUCTURAL ELEMENTS AND INFRASTRUCTURE ARE CONCEPTUAL AND SUBJECT TO CHANGE.

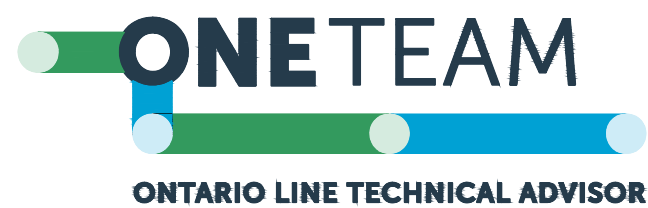

DESIGNED SZ
DRAWN SZ
CHECKED JP
APPROVED AA



ONTARIO LINE SUBWAY
PAPE SEGMENT
CONCEPTUAL DESIGN
SHEET 6 OF 7

Plot Date: 1 April 2022


METROLINX
Infrastructure Ontario

Dwg. No. RA3000-04-SF006

Sheet No.

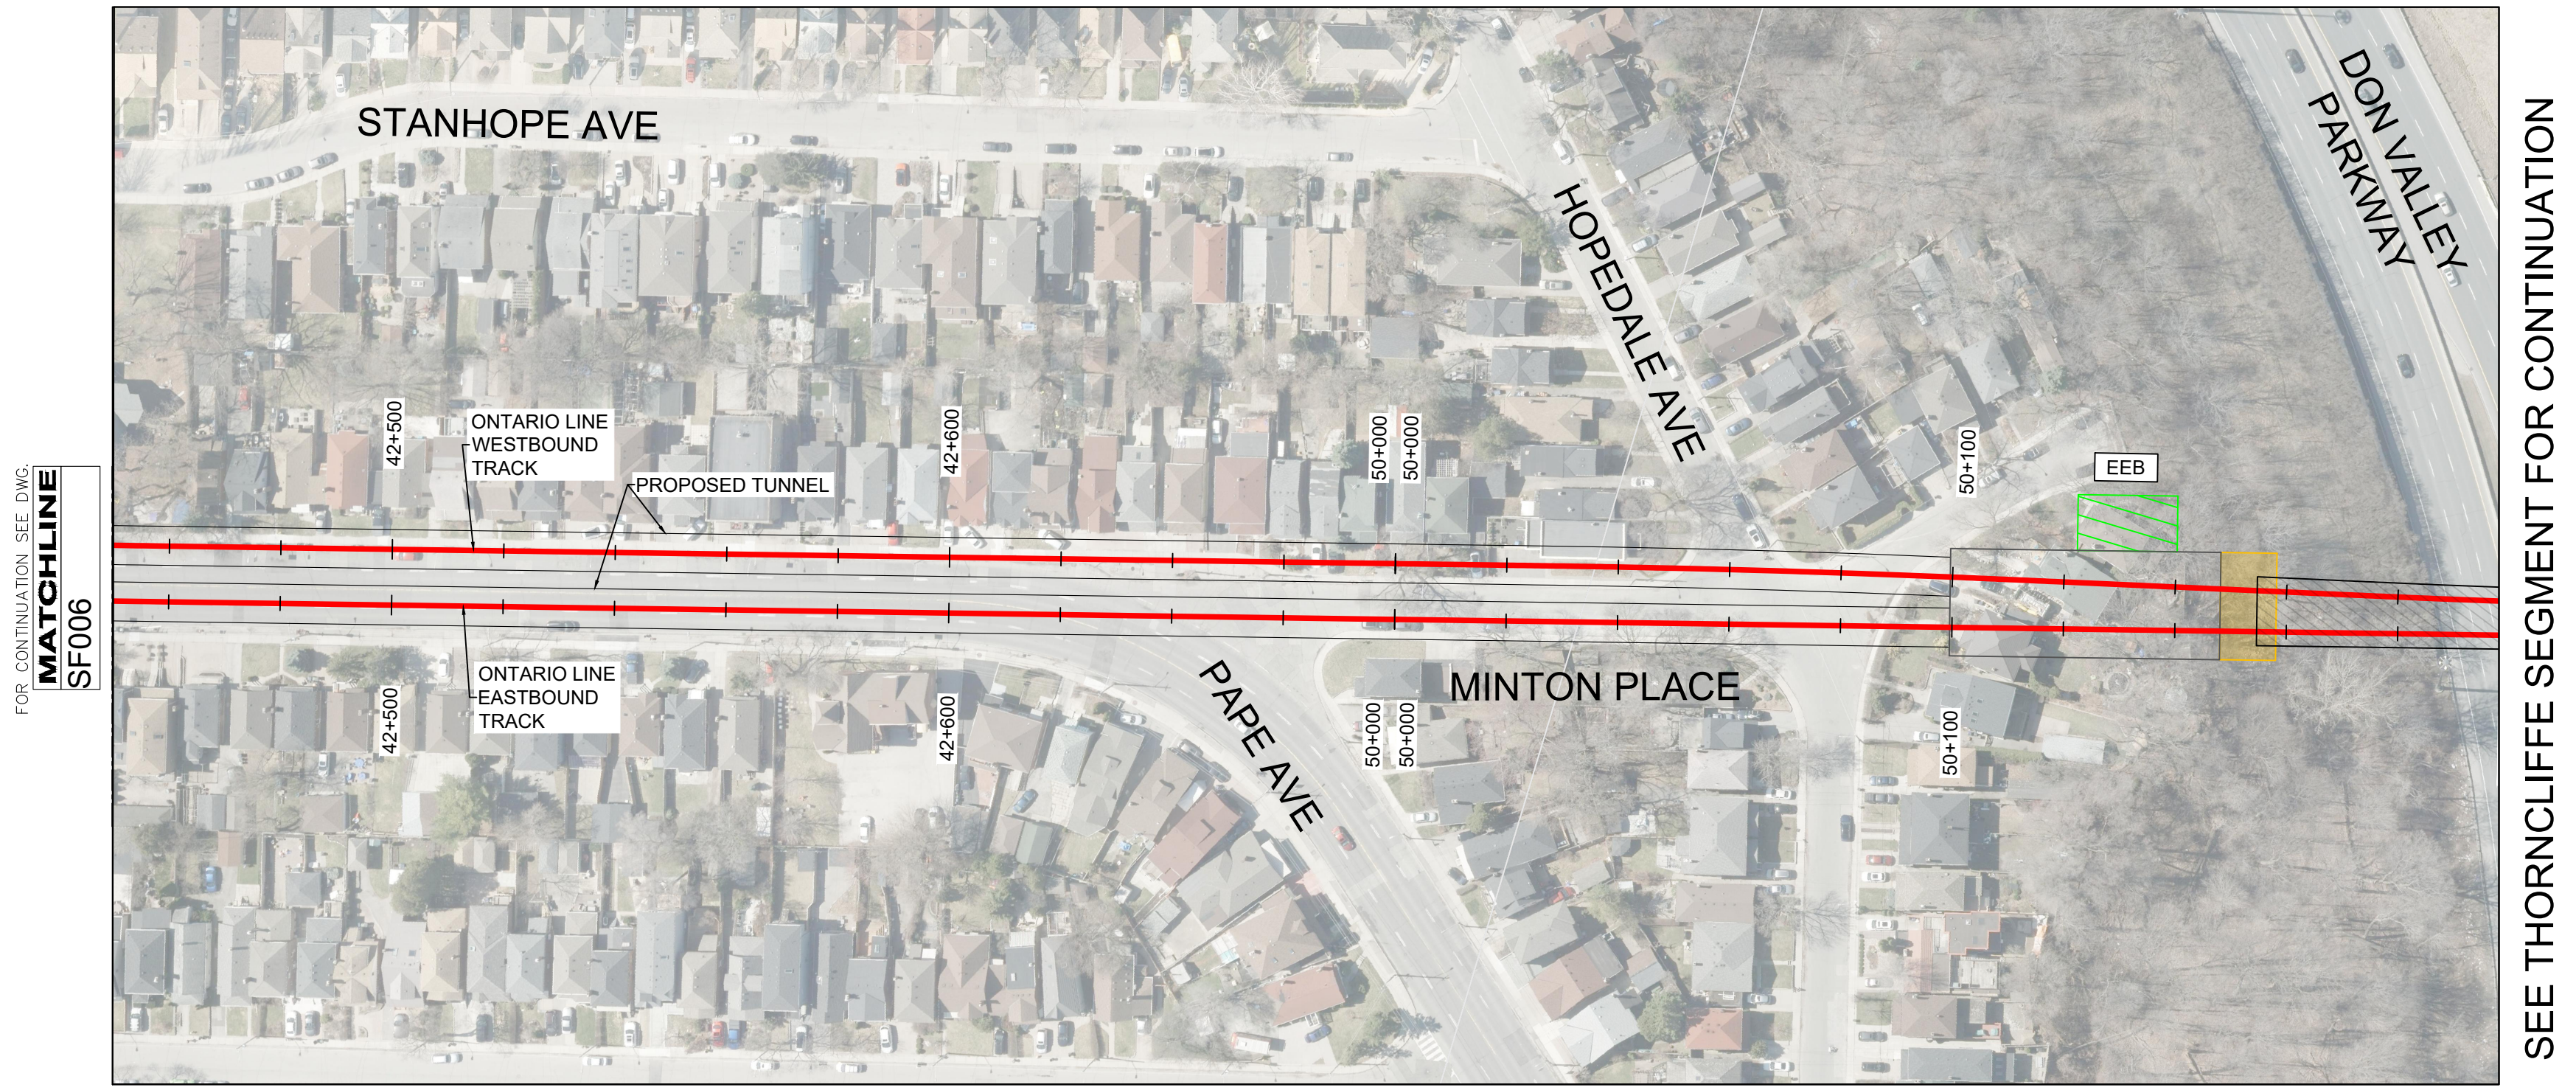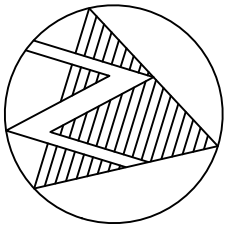

PLAN
STA. 42+450 TO 50+200

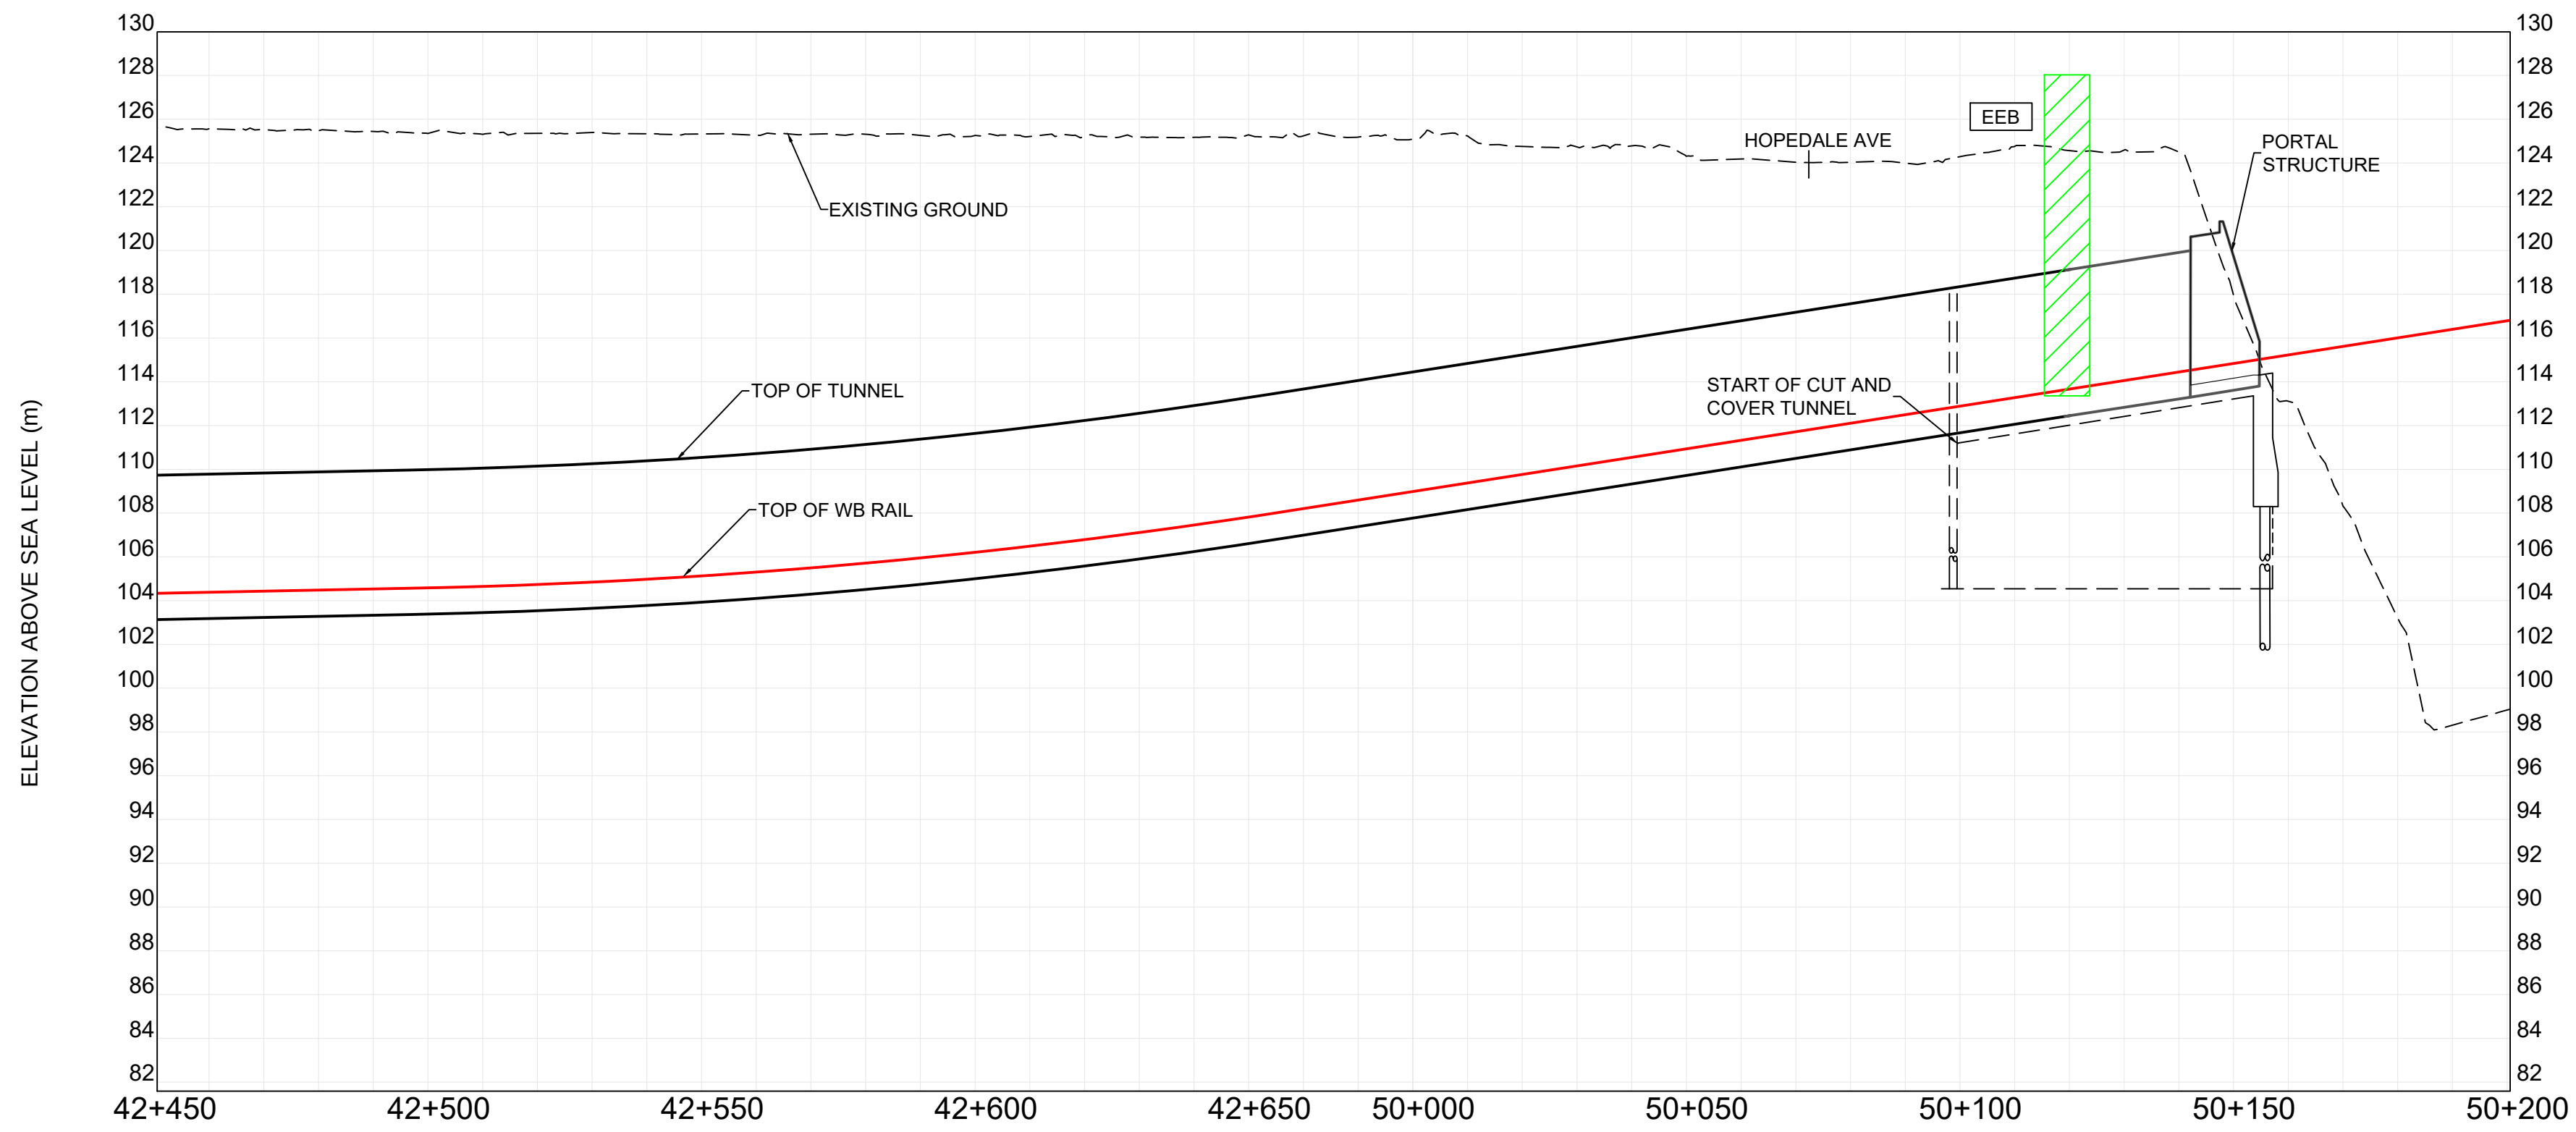

PROFILE
STA. 42+450 TO 50+200

FILE: 10206938-04-ra3000-sf001-wb.dwg
PLOTTED BY:

REVISIONS	REVISIONS

CONCEPT ONLY
NOT FOR CONSTRUCTION

SCALE(S)
1:1000
0 10 20 30 40m

STATUS

PROPOSED ALIGNMENT/
PROFILE

ELEVATED GUIDEWAY/
BRIDGE

STATION PLATFORM

PORTAL

EMERGENCY EGRESS
BUILDING

STATION FACILITY
AT/ABOVE GRADE

STATION FACILITY
UNDERGROUND



NOTE: LOCATIONS OF ALL ALIGNMENTS,
STATIONS, STRUCTURAL ELEMENTS AND
INFRASTRUCTURE ARE CONCEPTUAL AND
SUBJECT TO CHANGE.

ONETEAM
ONTARIO LINE TECHNICAL ADVISOR

DESIGNED SZ
DRAWN SZ
CHECKED JP
APPROVED AA

ONTARIO LINE SUBWAY
PAPE SEGMENT
CONCEPTUAL DESIGN
SHEET 7 OF 7

Plot Date: 1 April 2022
METROLINX
Infrastructure
Ontario
Dwg. No. RA3000-04-SF007
Sheet No.

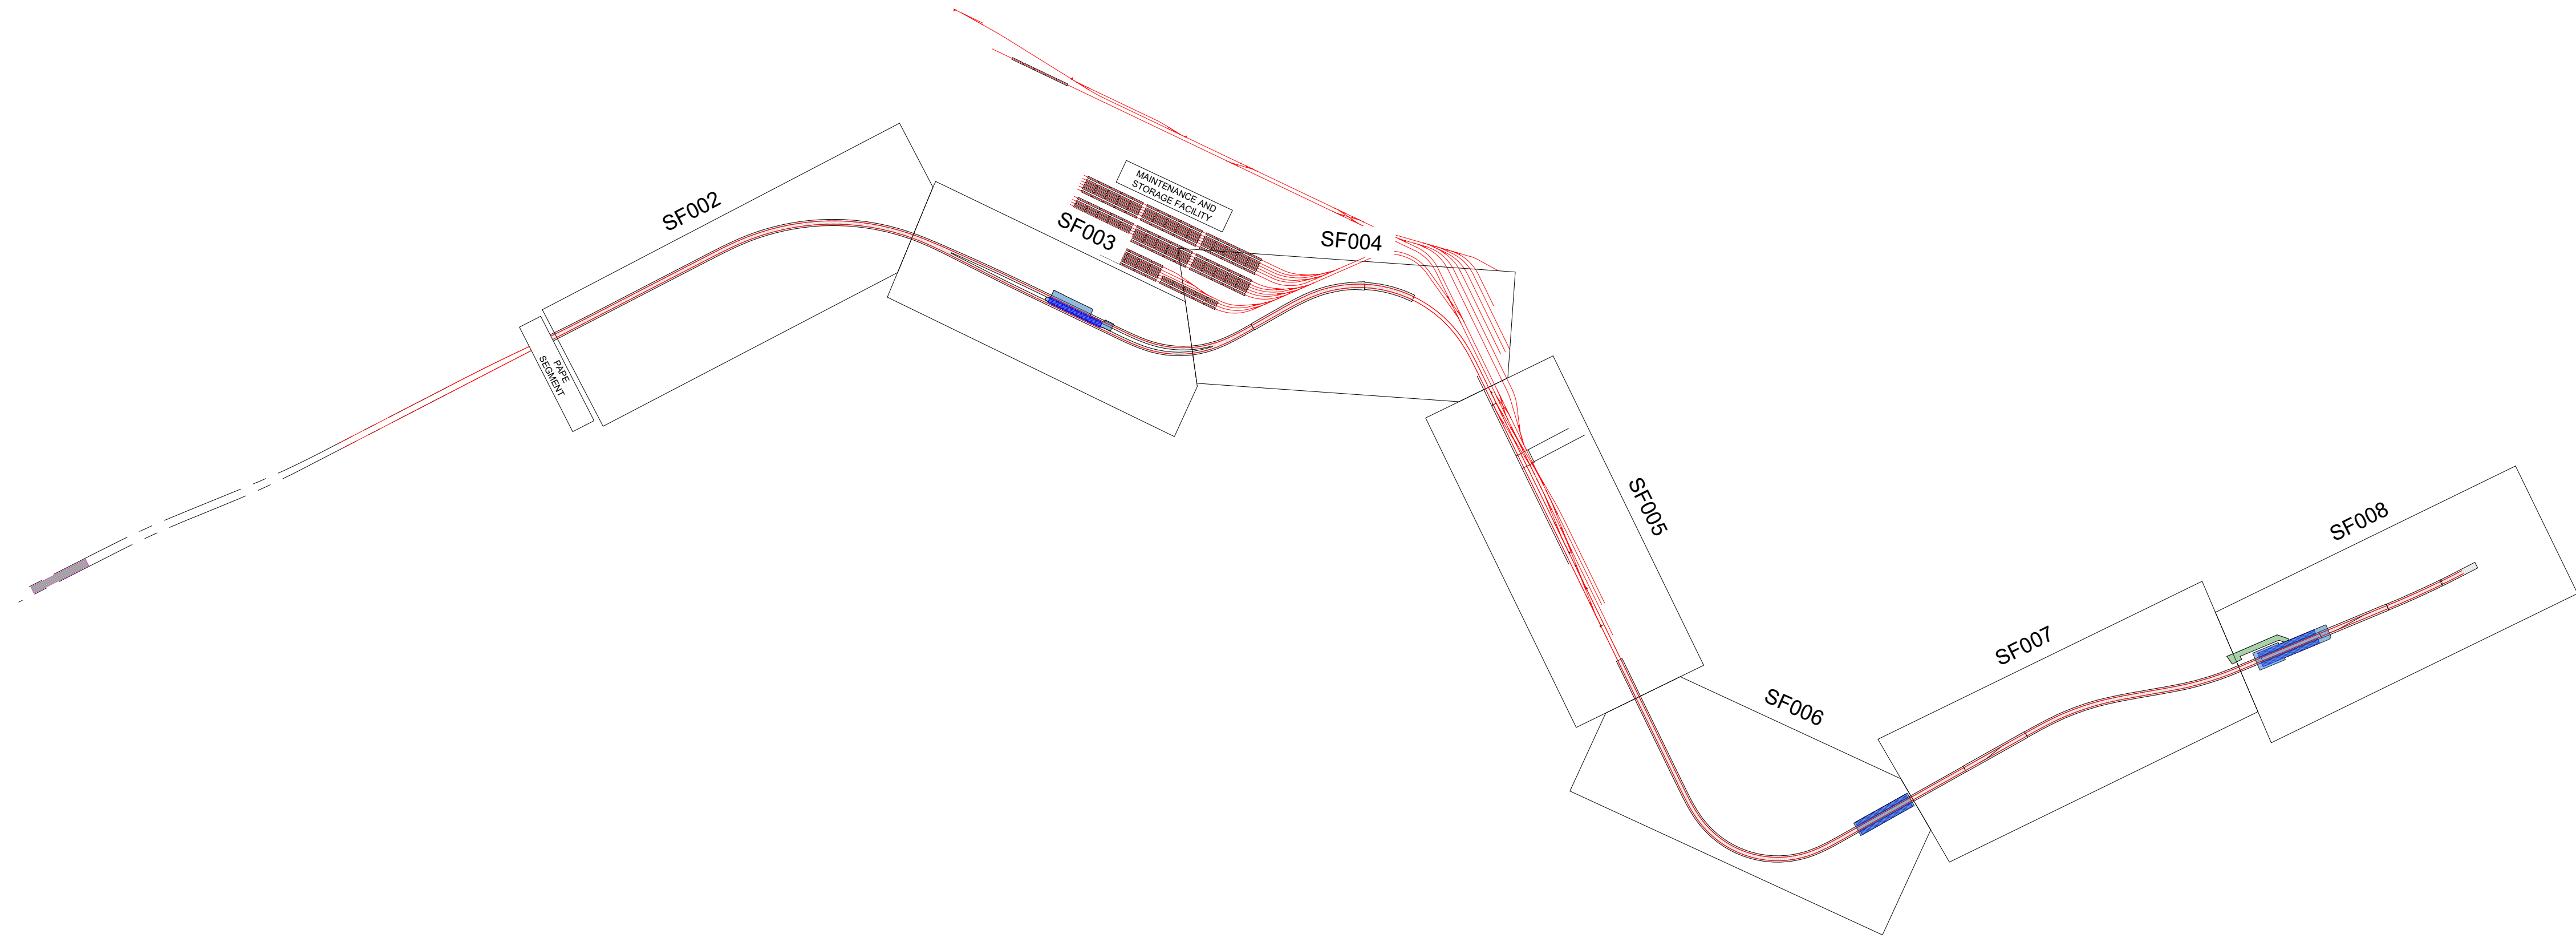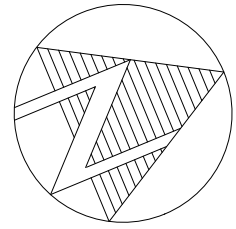

KEY PLAN
THORNCLIFFE SEGMENT


1
SF001

REVISIONS	REVISIONS
☐	☐
☐	☐
☐	☐

CONCEPT ONLY
NOT FOR CONSTRUCTION

SCALE(S)	N.T.S.	STATUS
----------	--------	--------

- PROPOSED ALIGNMENT/
PROFILE
- ELEVATED GUIDEWAY/
BRIDGE
- STATION PLATFORM
- PORTAL
- EMERGENCY EGRESS
BUILDING

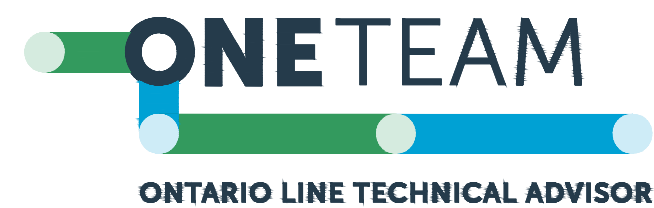STATION FACILITY
AT/ABOVE GRADESTATION FACILITY
UNDERGROUNDNOTE: LOCATIONS OF ALL ALIGNMENTS,
STATIONS, STRUCTURAL ELEMENTS AND
INFRASTRUCTURE ARE CONCEPTUAL AND
SUBJECT TO CHANGE.

DESIGNED HG
DRAWN DY
CHECKED JP
APPROVED AA


ONTARIO LINE SUBWAY
TITLE **THORNCLIFFE SEGMENT**
CONCEPTUAL DESIGN
KEY PLAN

Plot Date: 1 April 2022


 **METROLINX**
Infrastructure
Ontario

Dwg. No. RA1000-05-SF001

Sheet No.

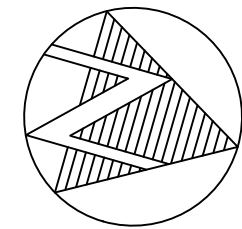

SEE PAPE SEGMENT FOR CONTINUATION

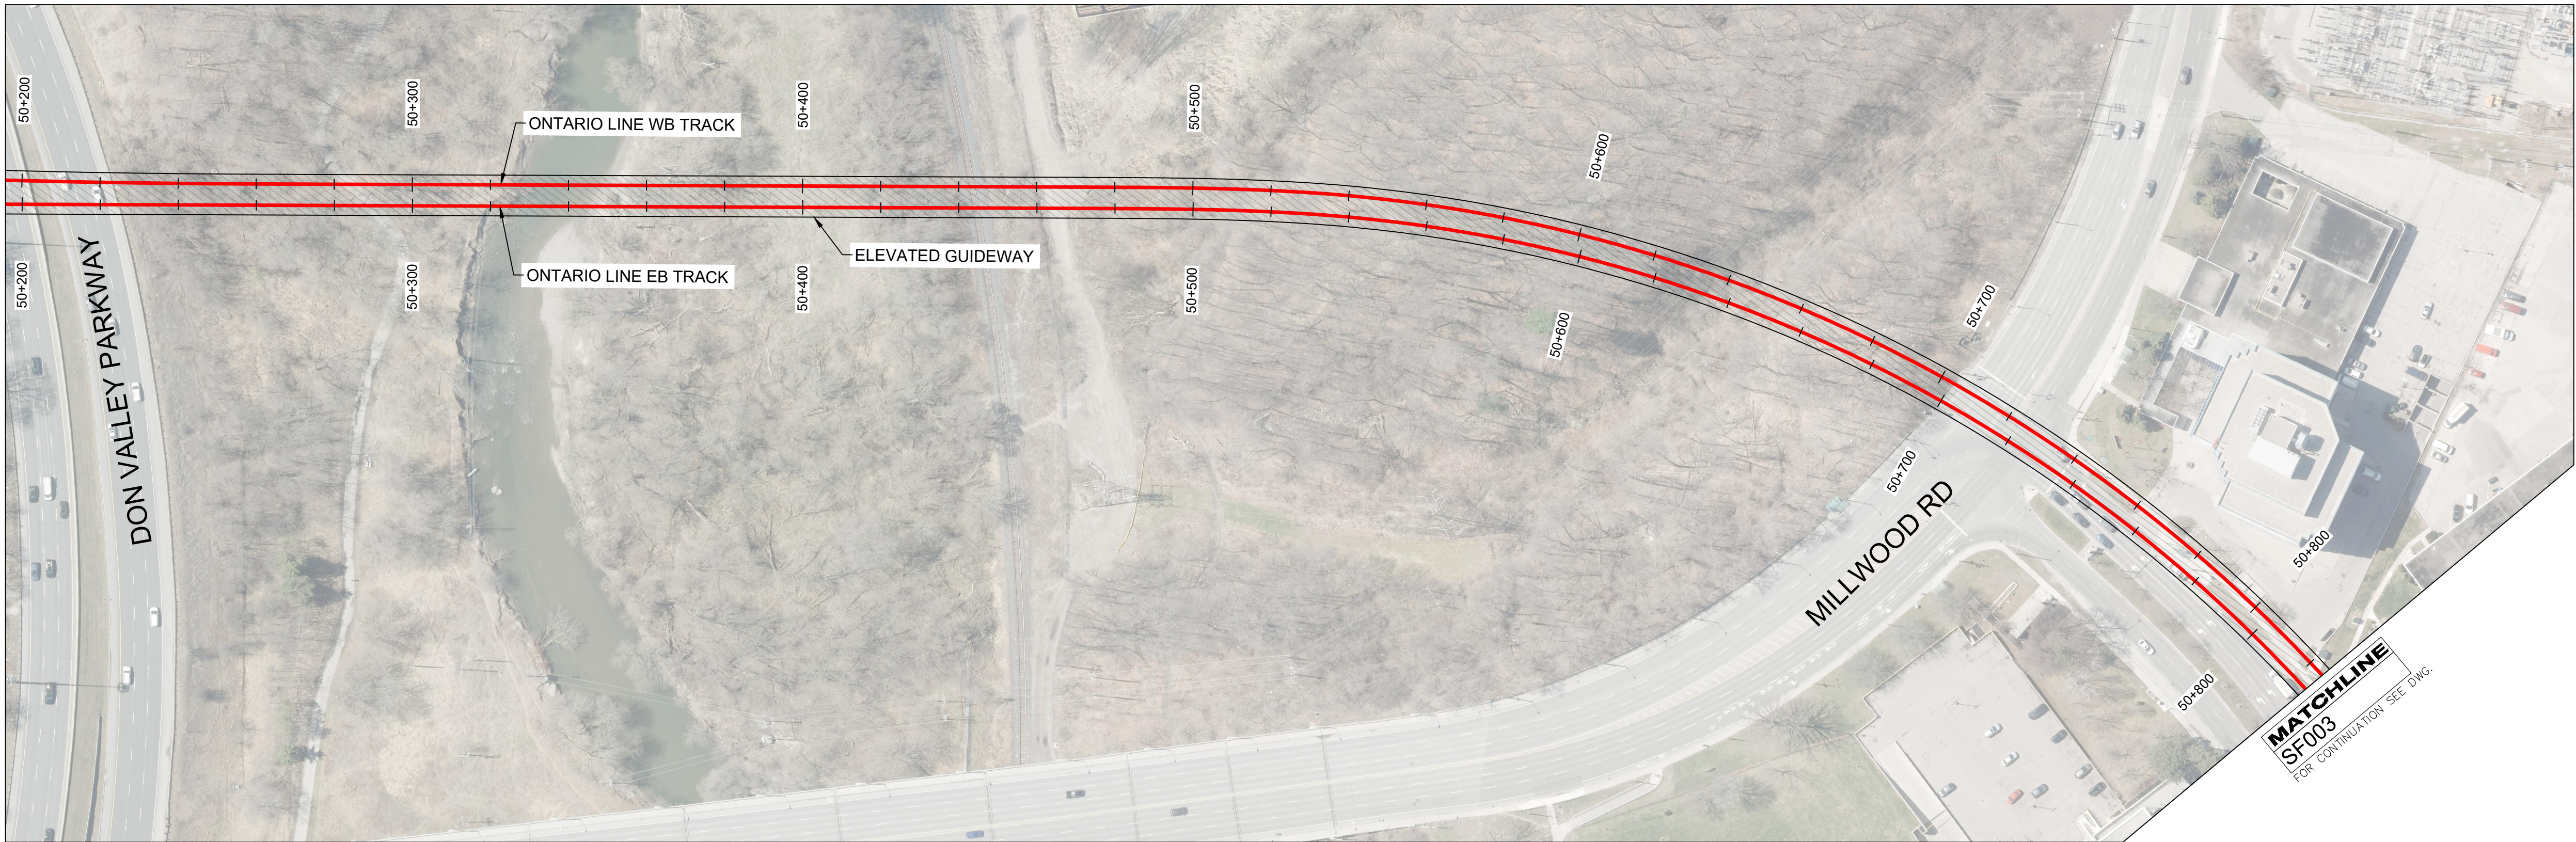


PLAN

STA. 50+200 TO 50+820

1

SF002

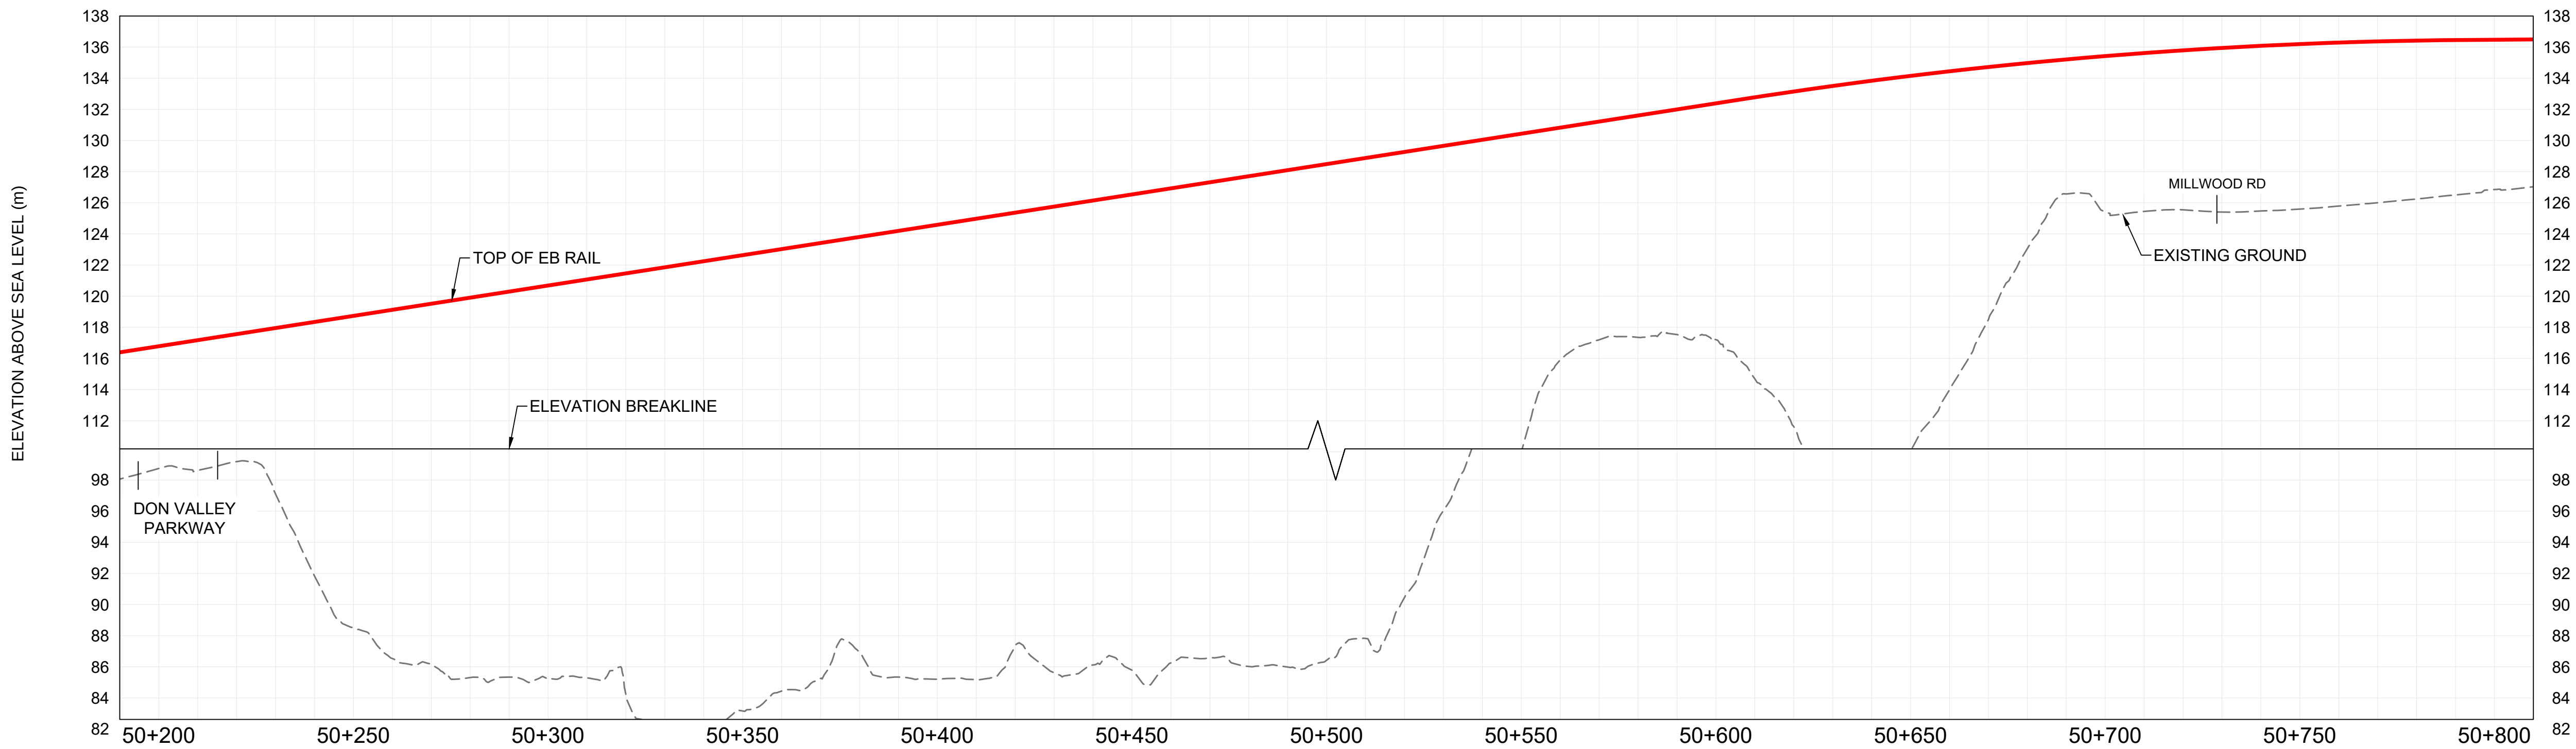

PROFILE

STA. 50+200 TO 50+820

2

SF002

FILE: 10206938-ra0000-05-sf001.dwg
PLOTTED BY:

REVISIONS	

CONCEPT ONLY
NOT FOR CONSTRUCTION


SCALE(S)
0 10 20 30 40m

STATUS

- PROPOSED ALIGNMENT/ PROFILE
- ELEVATED GUIDEWAY/ BRIDGE
- STATION PLATFORM
- PORTAL
- EMERGENCY EGRESS BUILDING

- STATION FACILITY AT/ABOVE GRADE
- STATION FACILITY UNDERGROUND

NOTE: LOCATIONS OF ALL ALIGNMENTS, STATIONS, STRUCTURAL ELEMENTS AND INFRASTRUCTURE ARE CONCEPTUAL AND SUBJECT TO CHANGE.

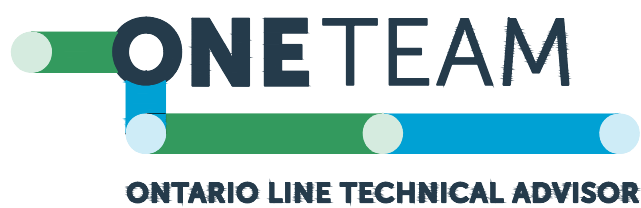

DESIGNED HG
DRAWN DY
CHECKED JP
APPROVED AA



ONTARIO LINE SUBWAY
THORNCLIFFE SEGMENT
CONCEPTUAL DESIGN
SHEET 1 OF 7

Plot Date: 1 April 2022




Dwg. No.
RA1000-05-SF002

Sheet No.

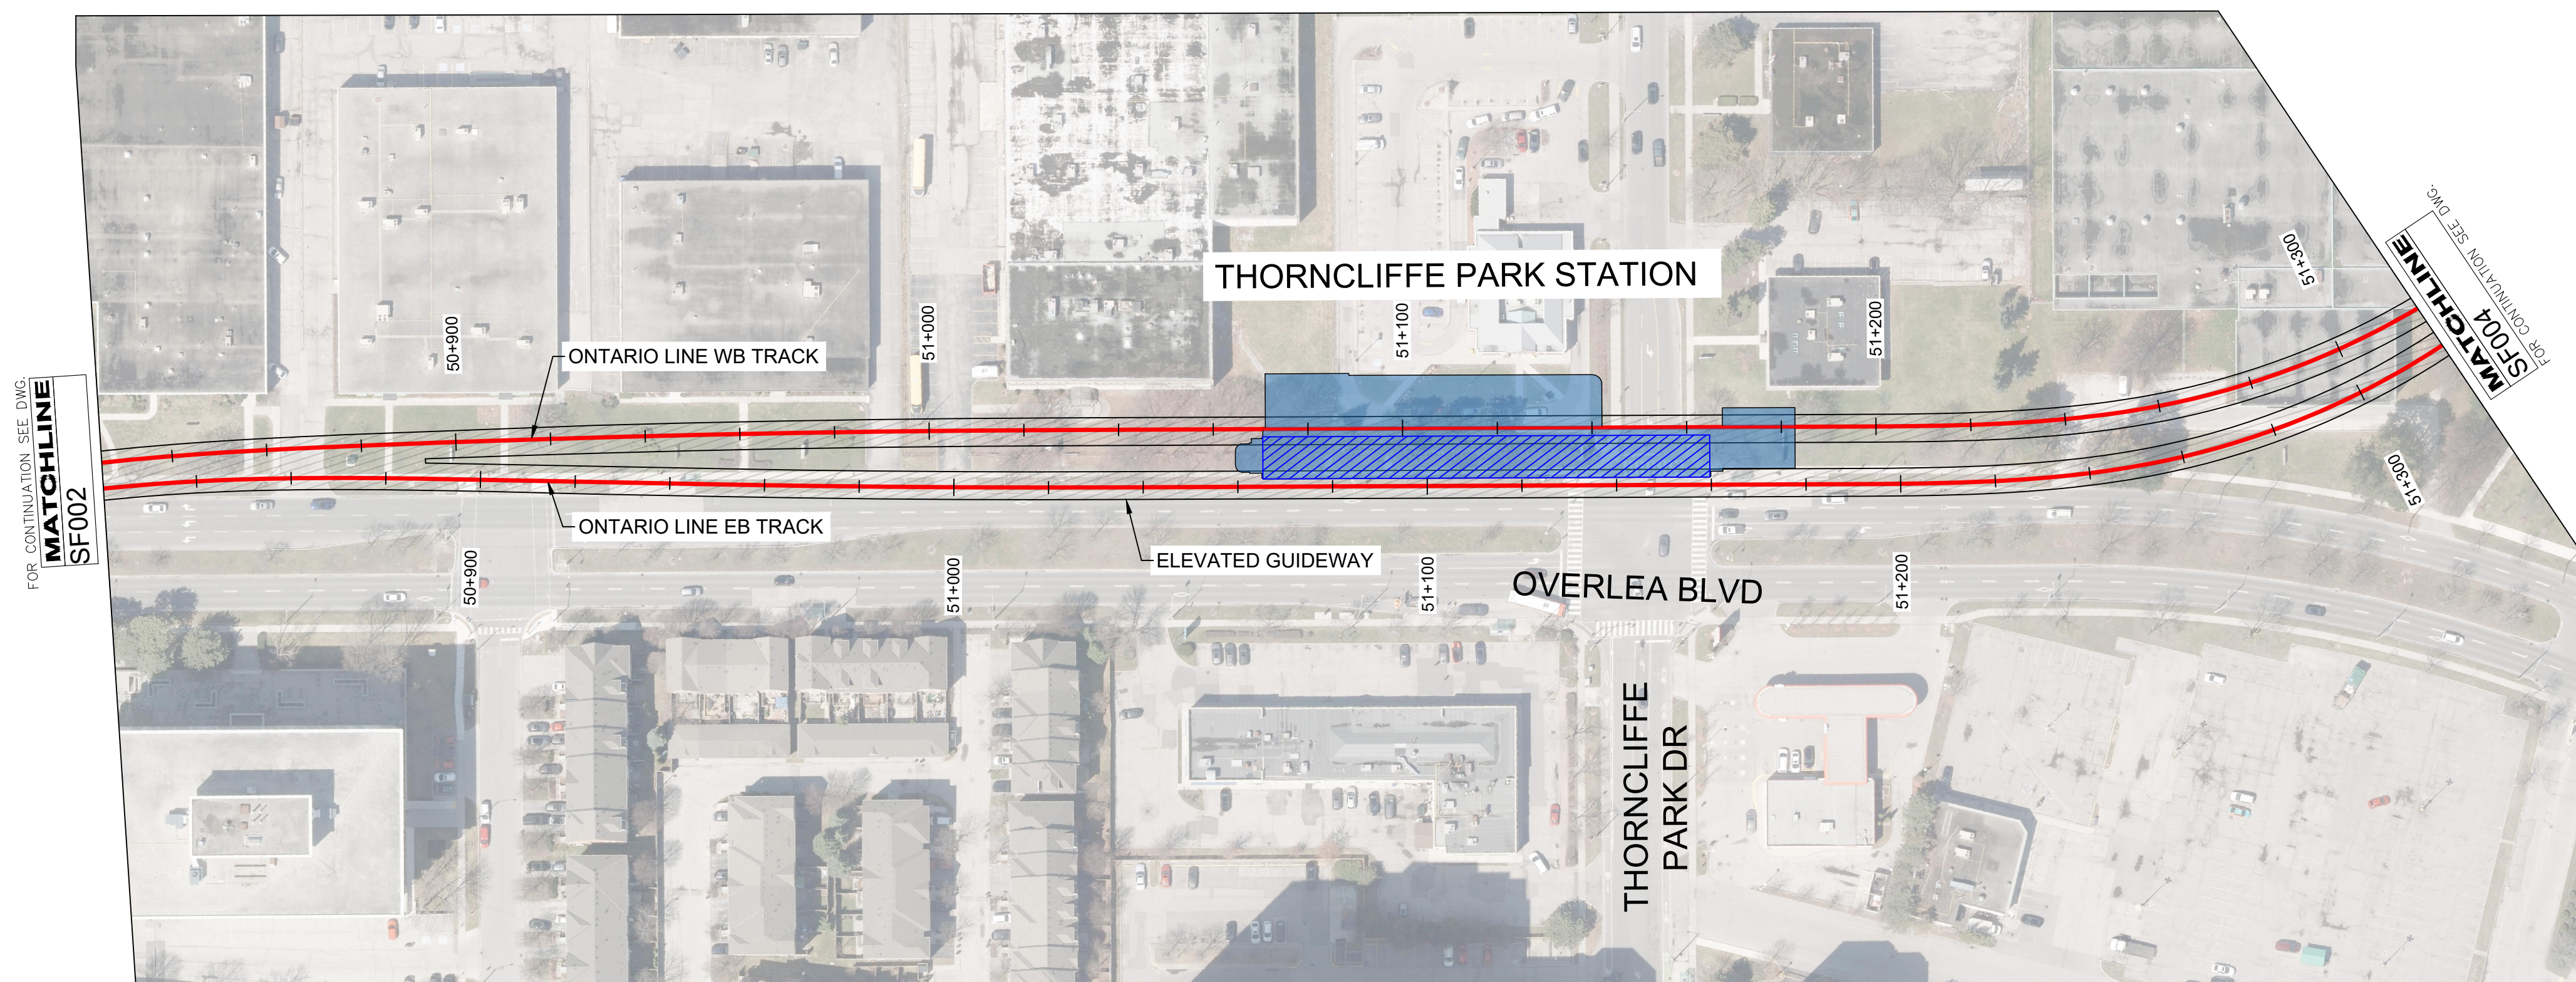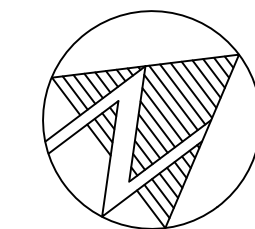

PLAN
STA. 50+820 TO 51+320

1
SF003

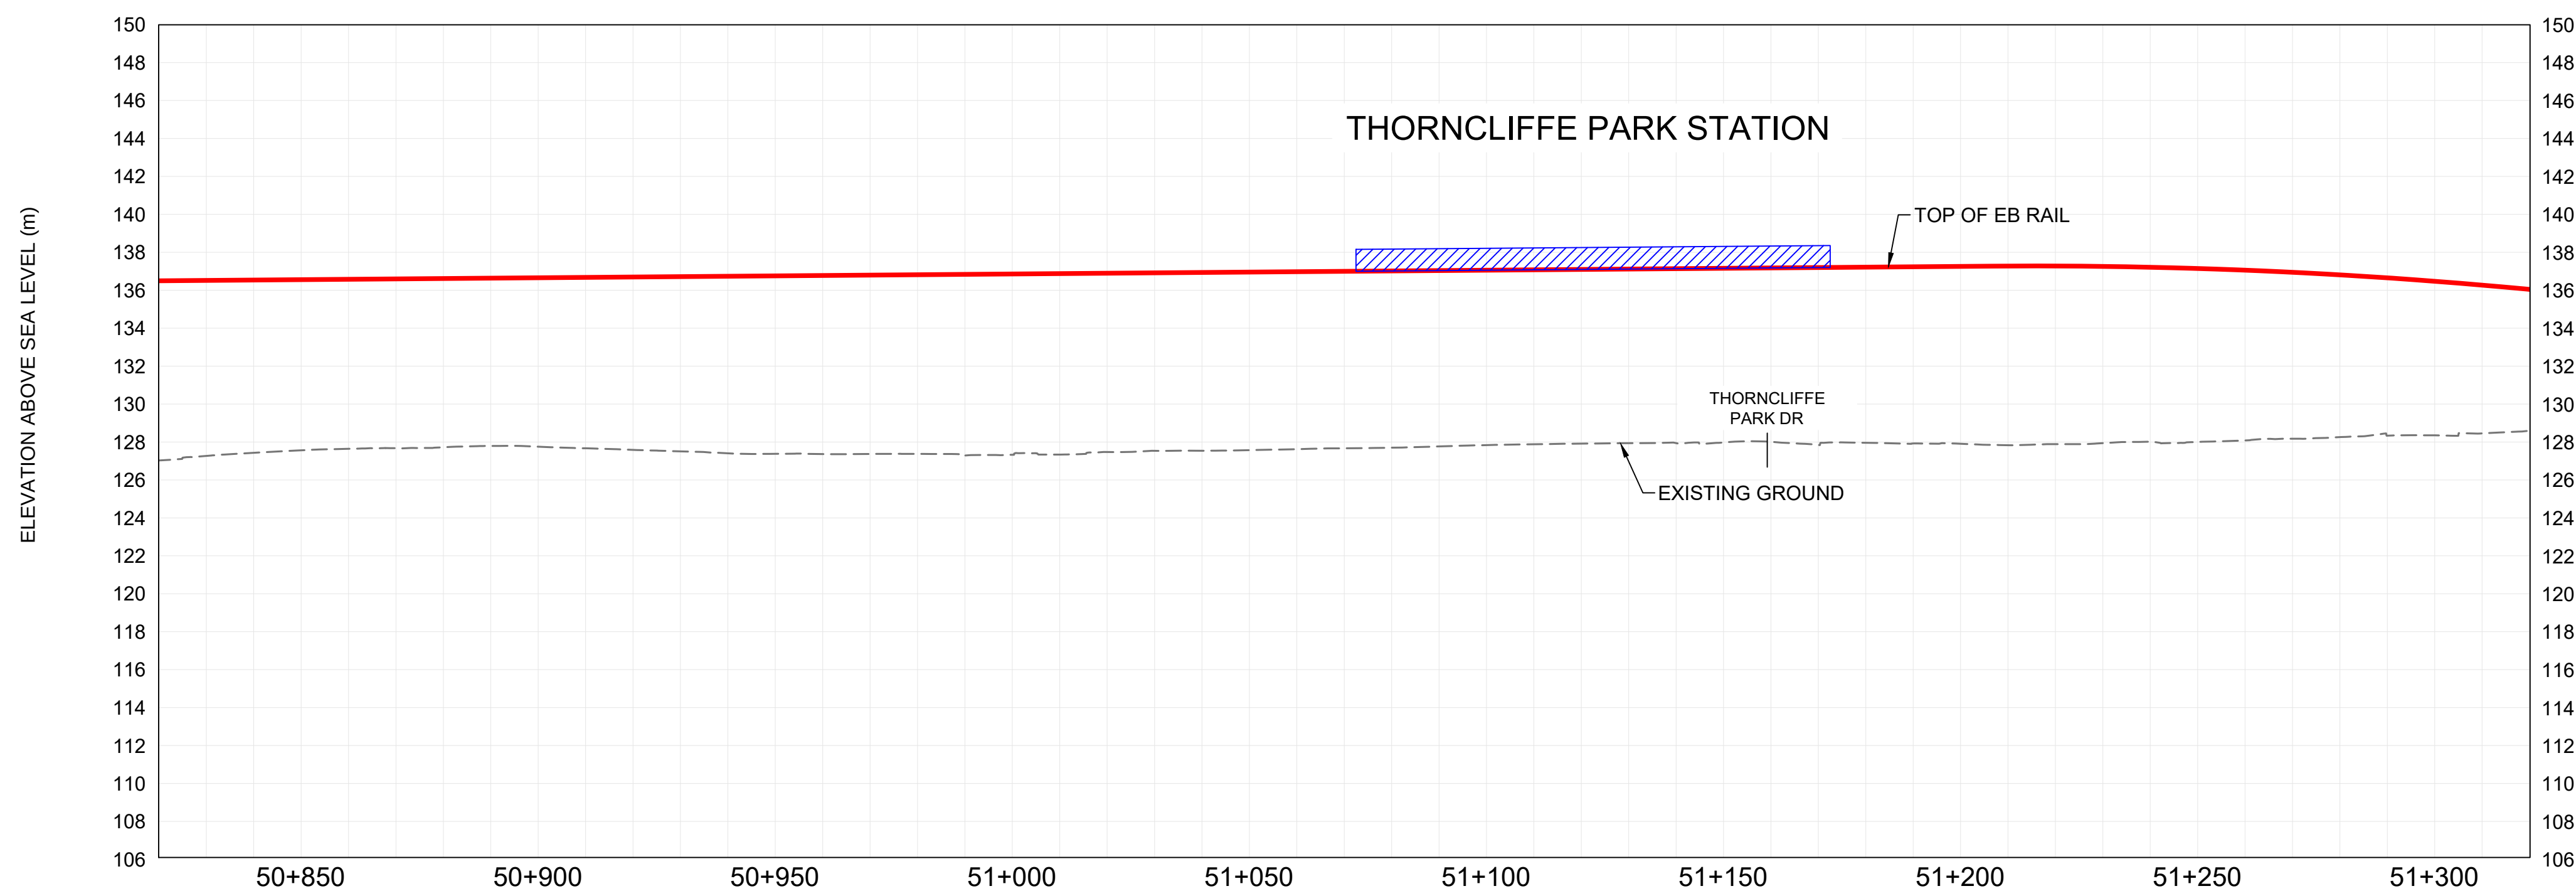


PROFILE
STA. 50+820 TO 51+320

2
SF003

REVISIONS	

CONCEPT ONLY
NOT FOR CONSTRUCTION

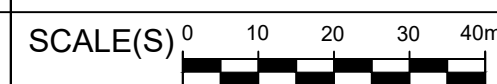

STATUS

- PROPOSED ALIGNMENT/
PROFILE

ELEVATED GUIDEWAY/
BRIDGE

STATION PLATFORM

PORTAL

EMERGENCY EGRESS
BUILDING
- STATION FACILITY
AT/ABOVE GRADE

STATION FACILITY
UNDERGROUND
- NOTE: LOCATIONS OF ALL ALIGNMENTS,
STATIONS, STRUCTURAL ELEMENTS AND
INFRASTRUCTURE ARE CONCEPTUAL AND
SUBJECT TO CHANGE.



DESIGNED HG
DRAWN DY
CHECKED JP
APPROVED AA



ONTARIO LINE SUBWAY
TITLE **THORNCLIFFE SEGMENT
CONCEPTUAL DESIGN**
SHEET 2 OF 7

Plot Date: 1 April 2022

METROLINX
Infrastructure
Ontario

Dwg. No. RA1000-05-SF003

Sheet No.

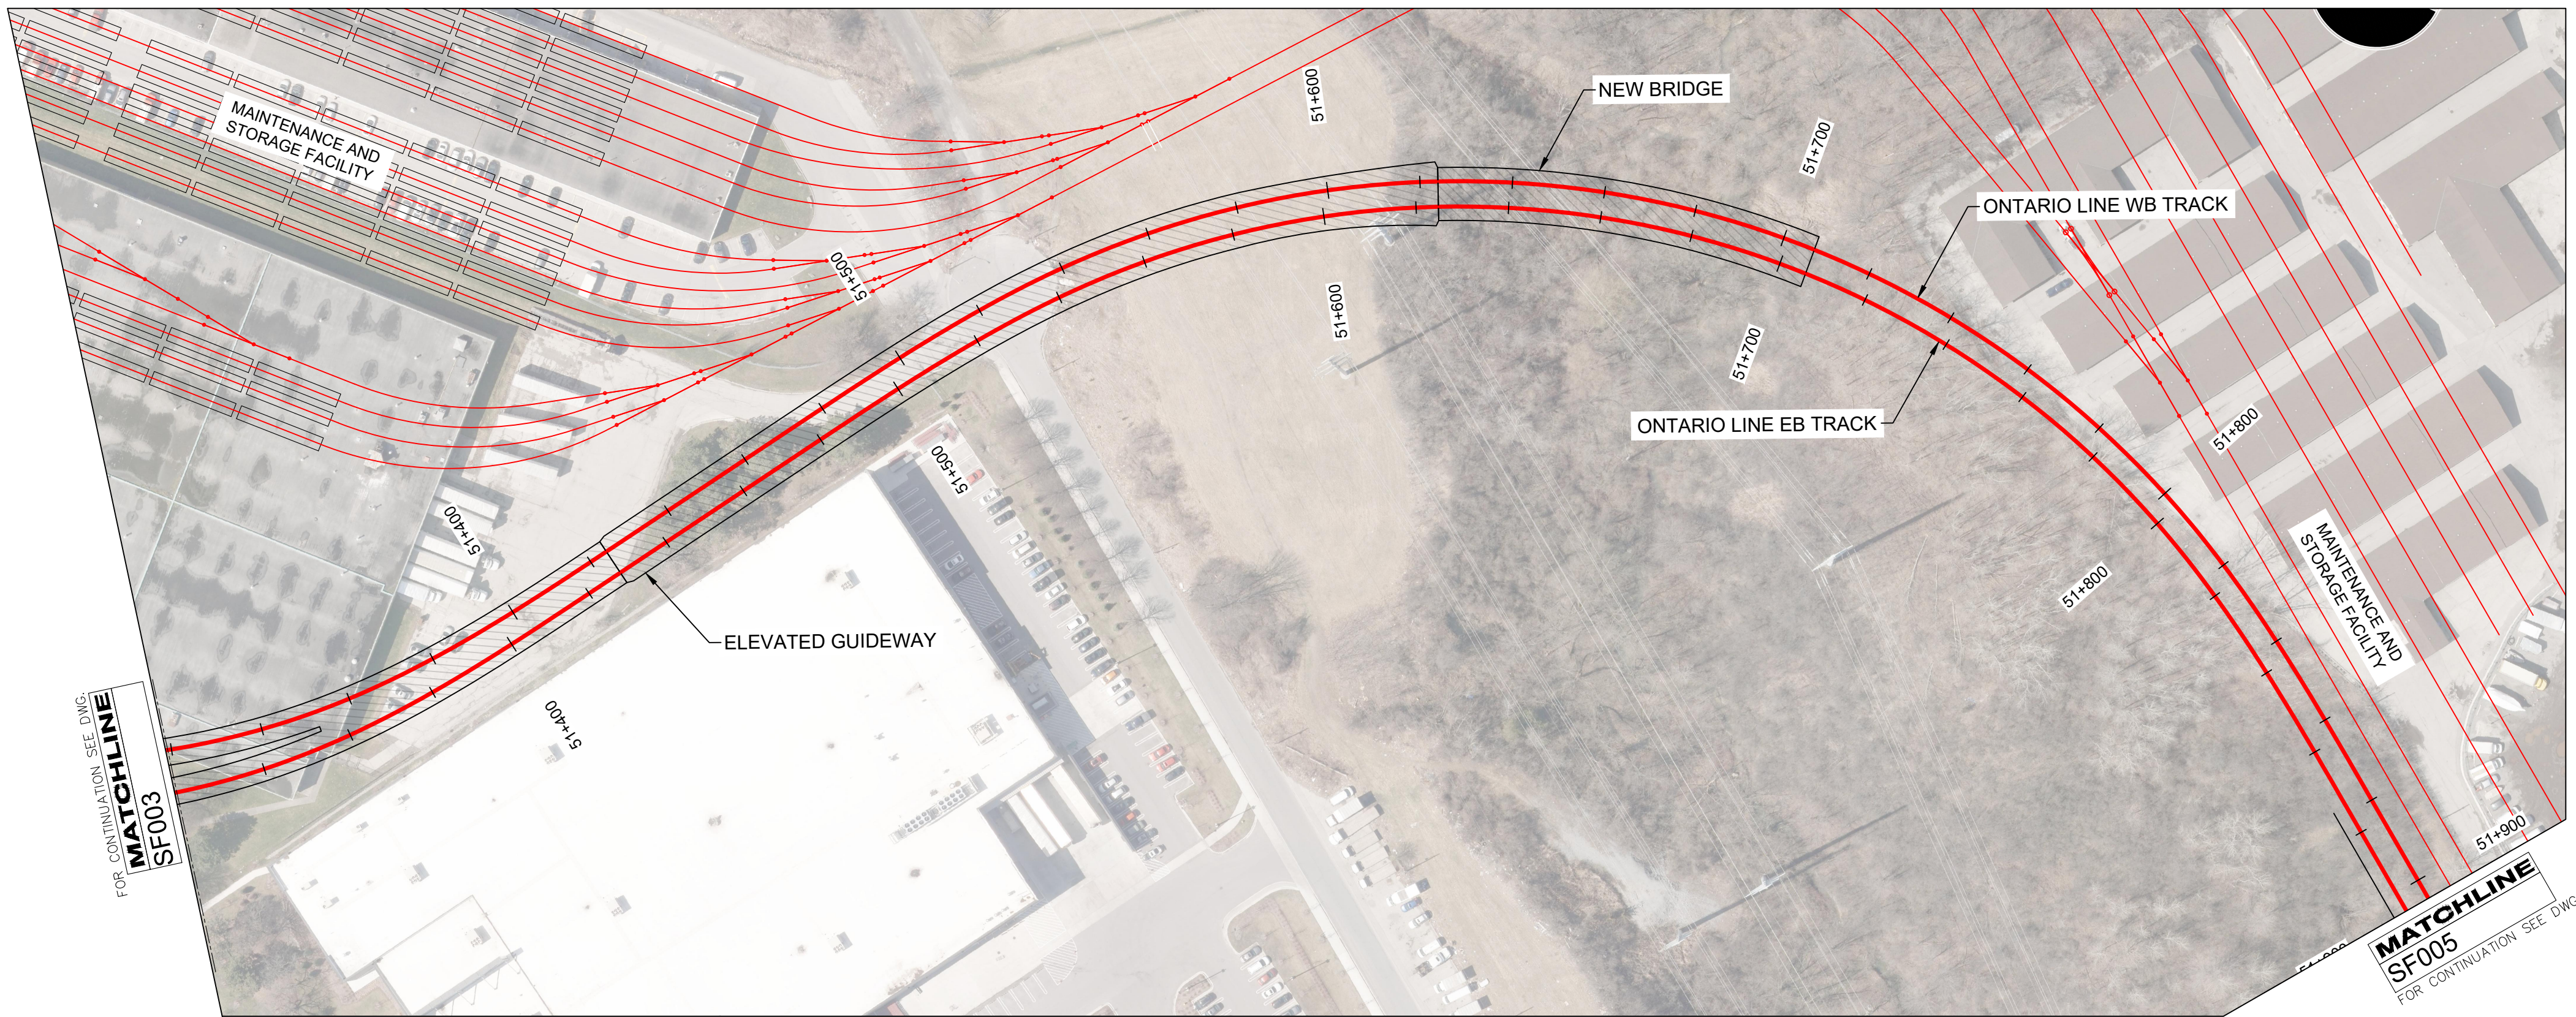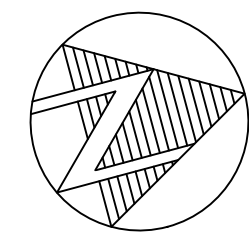


PLAN

STA. 51+320 TO 51+900

1

SF004

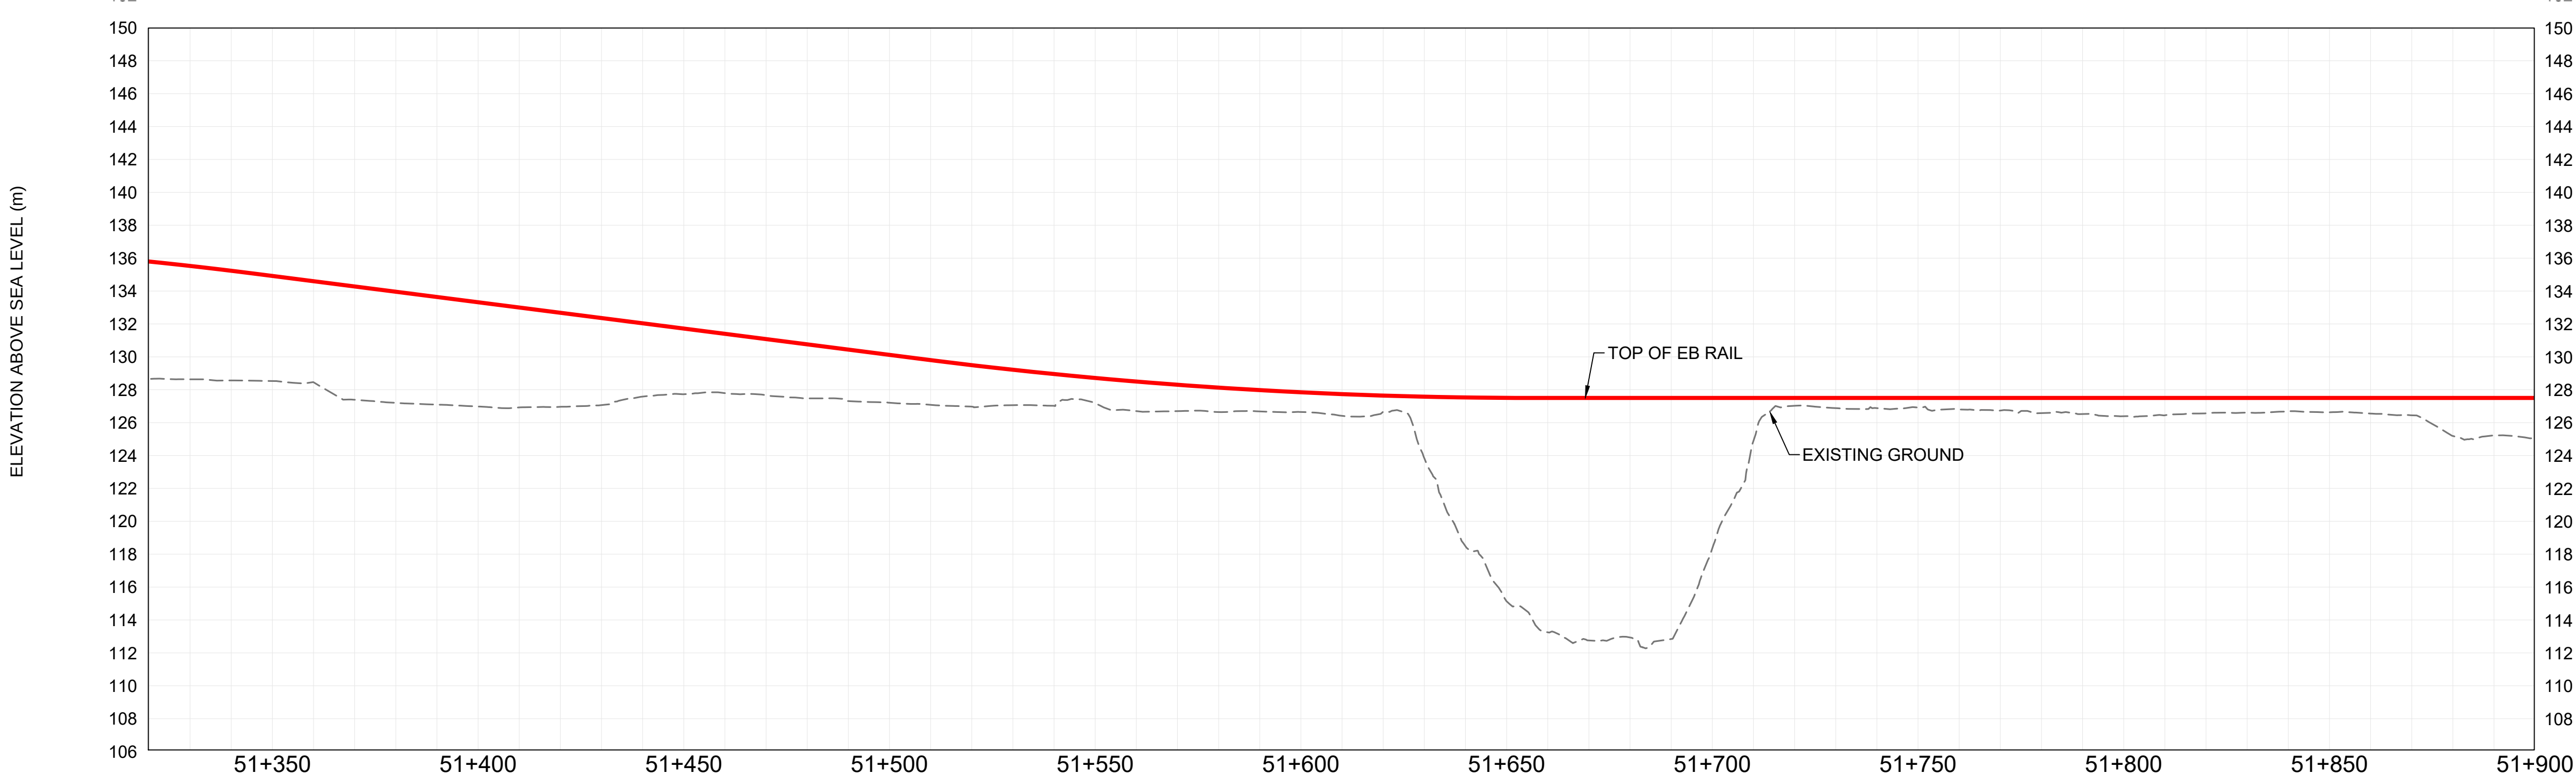

PROFILE

STA. 51+320 TO 51+900

2

SF004

FILE: 10206938-ra0000-05-sf001.dwg
PLOTTED BY:

REVISIONS	REVISIONS

CONCEPT ONLY
NOT FOR CONSTRUCTION

SCALE(S) 0 10 20 30 40m

STATUS

- PROPOSED ALIGNMENT/
PROFILE


ELEVATED GUIDEWAY/
BRIDGE

STATION PLATFORM

PORTAL

EMERGENCY EGRESS
BUILDING
- STATION FACILITY
AT/ABOVE GRADE

STATION FACILITY
UNDERGROUND
- NOTE: LOCATIONS OF ALL ALIGNMENTS,
STATIONS, STRUCTURAL ELEMENTS AND
INFRASTRUCTURE ARE CONCEPTUAL AND
SUBJECT TO CHANGE.

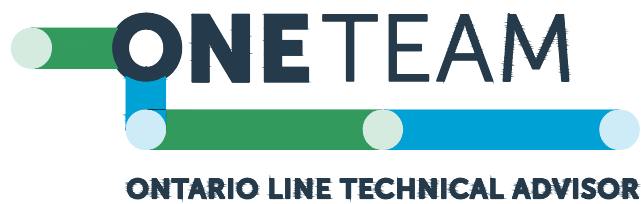

DESIGNED HG
DRAWN DY
CHECKED JP
APPROVED AA



ONTARIO LINE SUBWAY
THORNCLIFFE SEGMENT
CONCEPTUAL DESIGN
SHEET 3 of 7

Plot Date: 1 April 2022



Dwg. No.
RA1000-05-SF004

Sheet No.

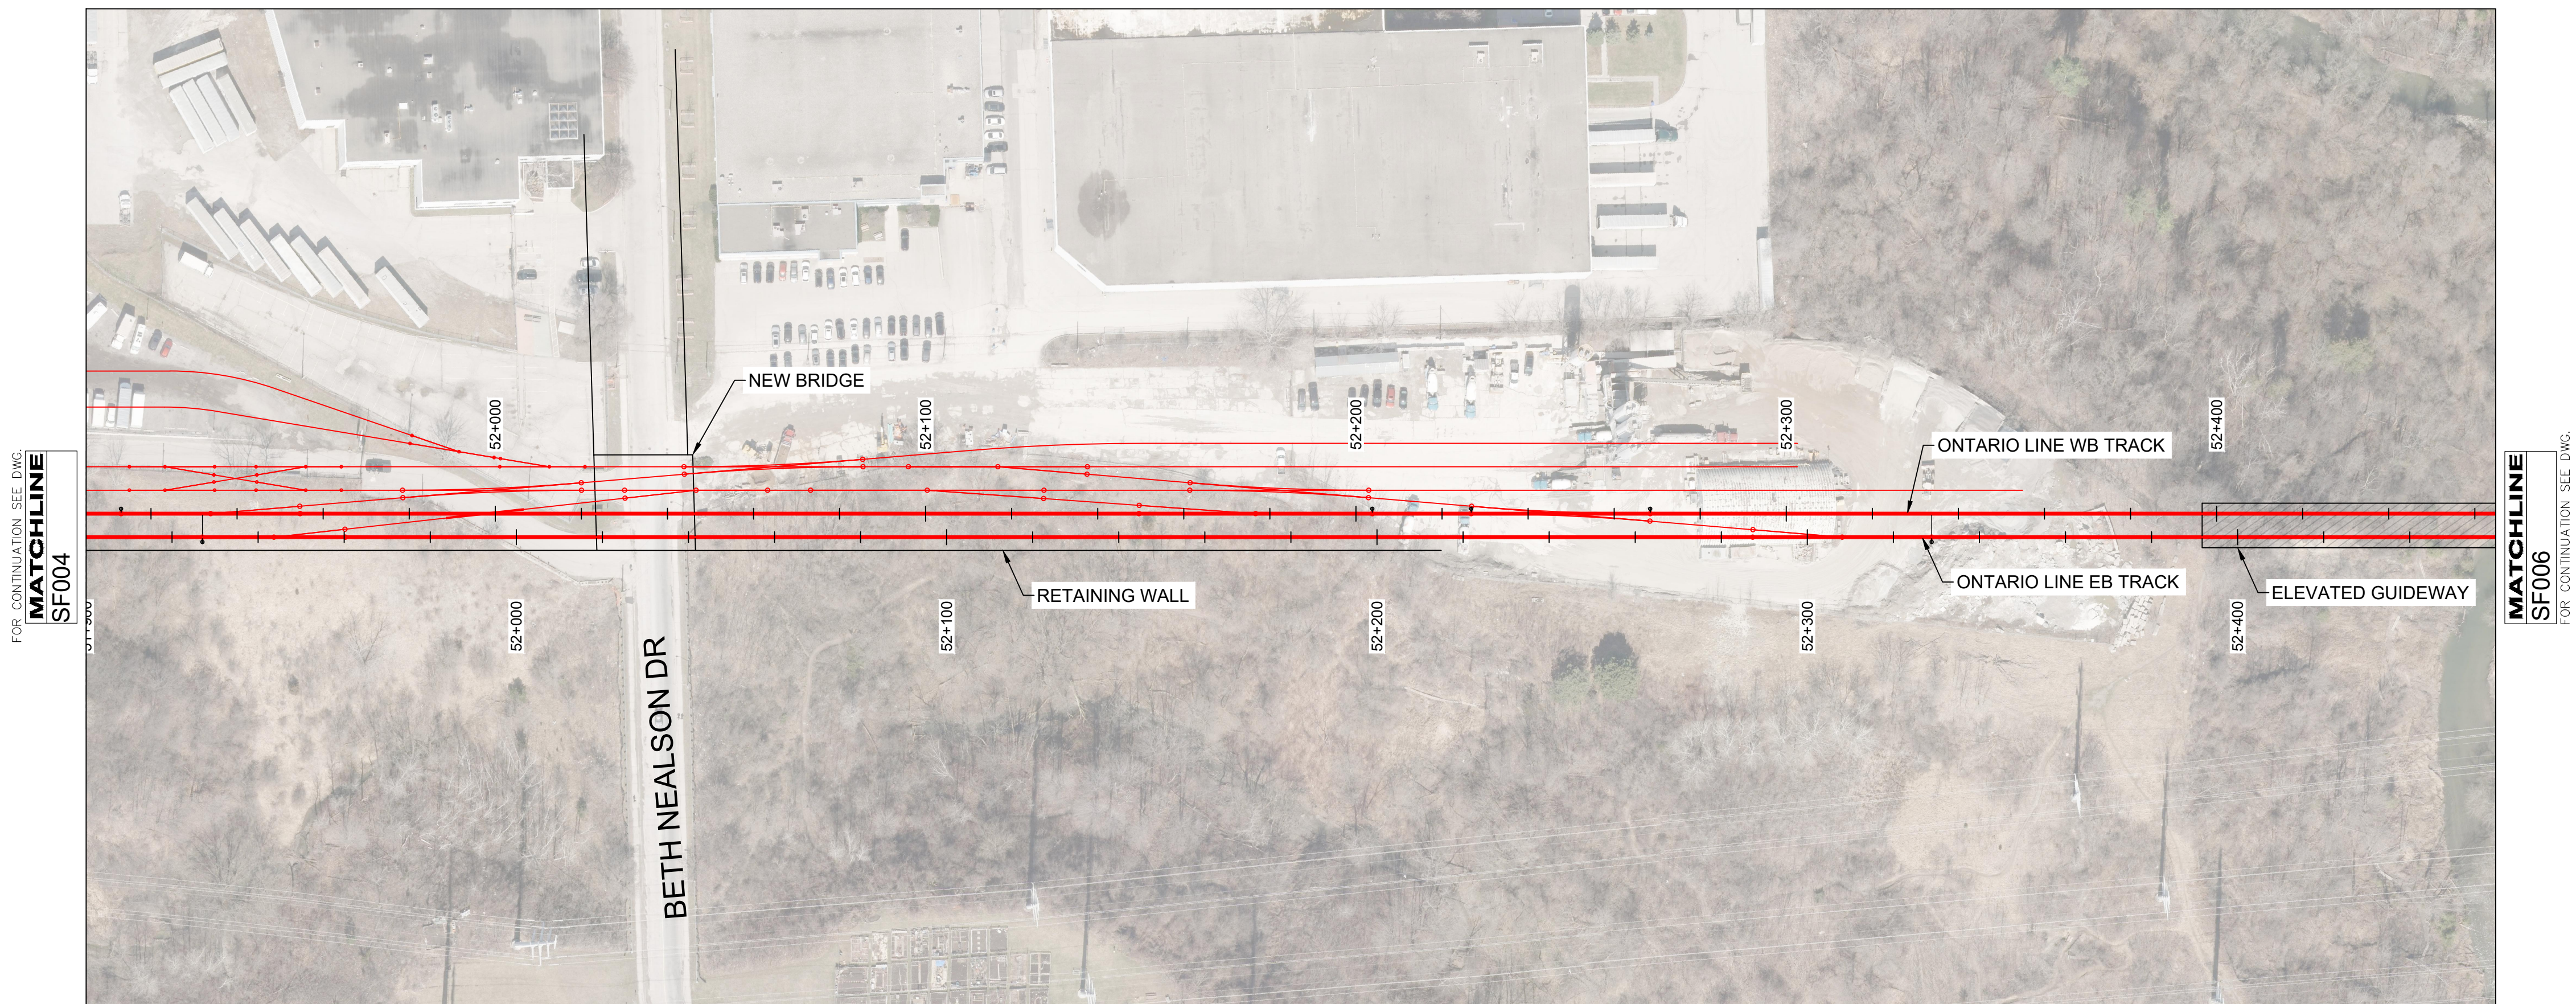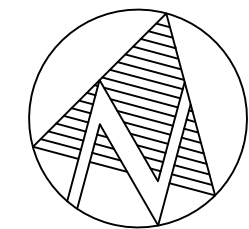

PLAN

STA. 51+900 TO 52+460

1
SF005



PROFILE

STA. 51+900 TO 52+460

2
SF005

REVISIONS	

CONCEPT ONLY
NOT FOR CONSTRUCTION

SCALE(S) 0 10 20 30 40m

STATUS

PROPOSED ALIGNMENT/
PROFILE

ELEVATED GUIDEWAY/
BRIDGE

STATION PLATFORM

PORTAL

EMERGENCY EGRESS
BUILDING

STATION FACILITY
AT/ABOVE GRADE

STATION FACILITY
UNDERGROUND

NOTE: LOCATIONS OF ALL ALIGNMENTS,
STATIONS, STRUCTURAL ELEMENTS AND
INFRASTRUCTURE ARE CONCEPTUAL AND
SUBJECT TO CHANGE.

ONETEAM

ONTARIO LINE TECHNICAL ADVISOR

DESIGNED	HG
DRAWN	DY
CHECKED	JP
APPROVED	AA

ONTARIO LINE SUBWAY

TITLE THORNCLIFFE SEGMENT
CONCEPTUAL DESIGN



SHEET 4 of 7

Plot Date: 1 April 2022

METROLINX
Infrastructure
Ontario

Dwg. No. RA1000-05-SF005

Sheet No.

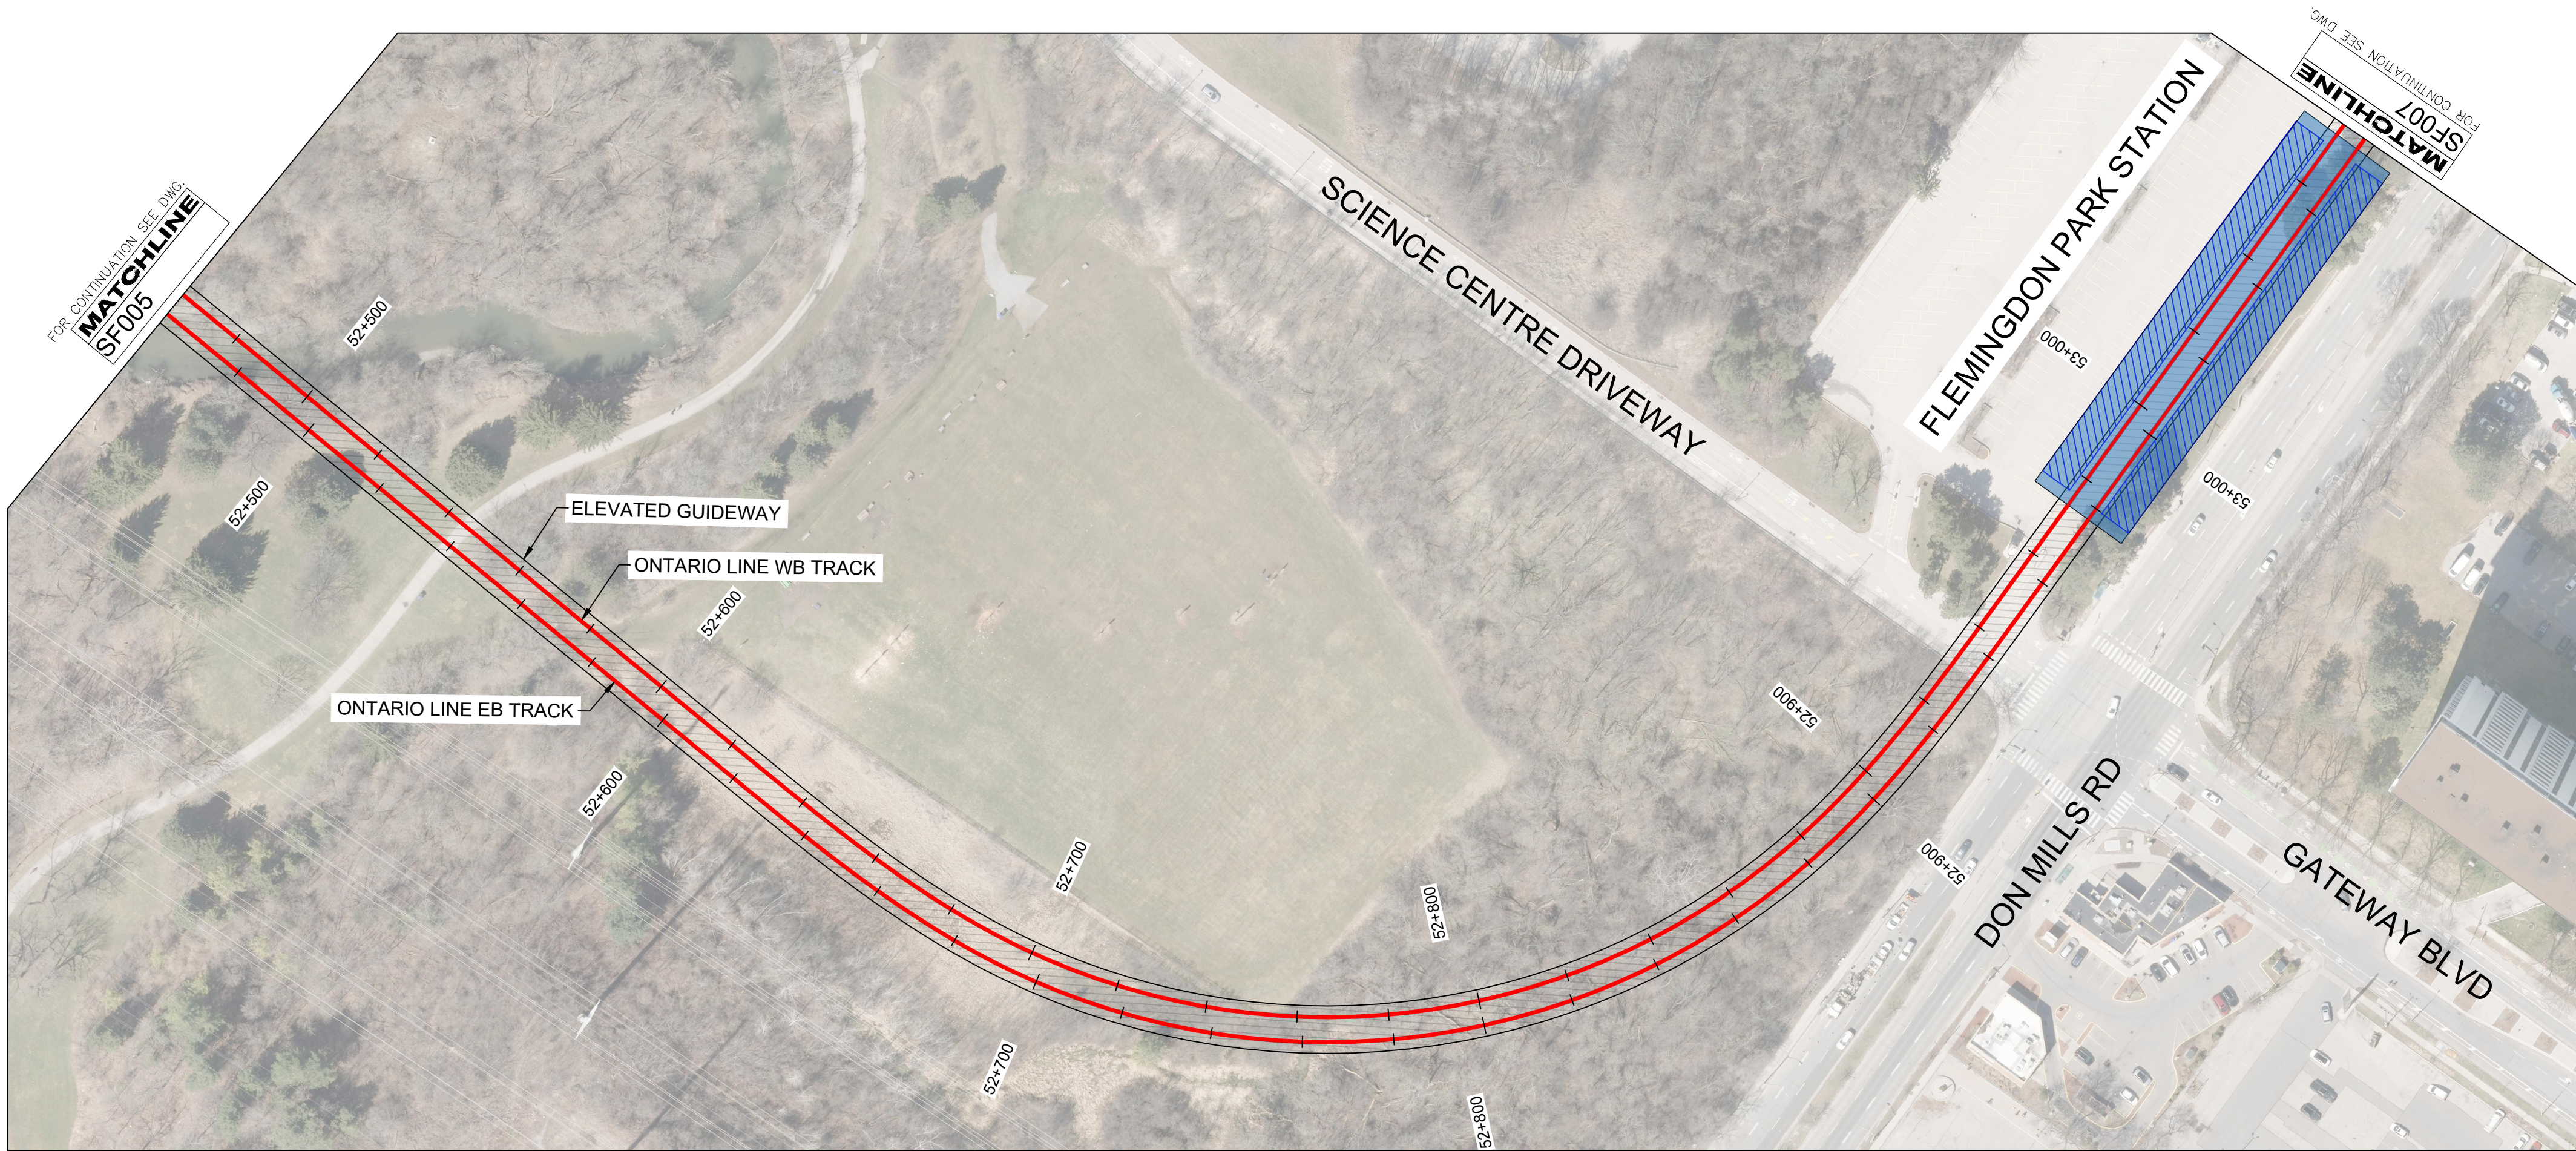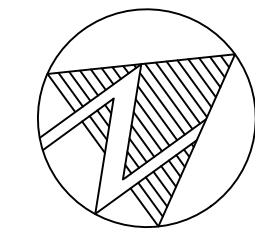


PLAN

STA. 52+460 TO 53+080

1

SF006

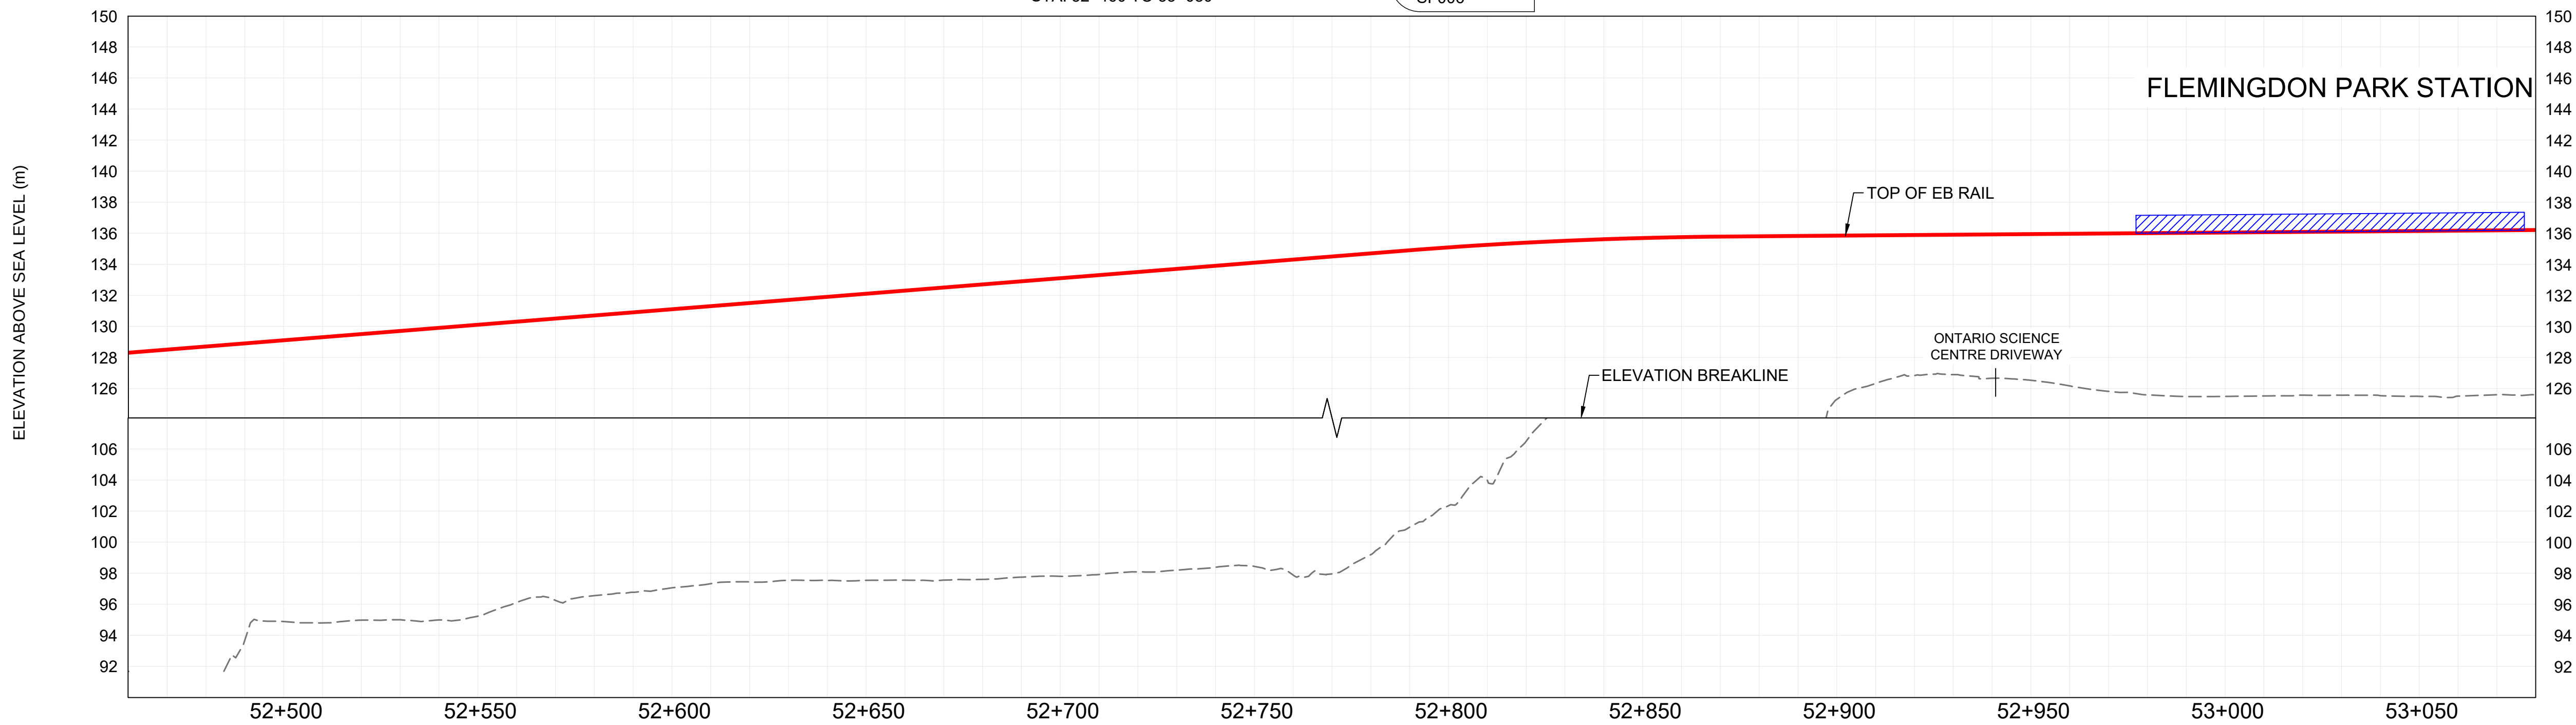

PROFILE

STA. 52+460 TO 53+080

2

SF006

FILE: 10206938-ra0000-05-sf001.dwg
PLOTTED BY:


REVISIONS	REVISIONS

CONCEPT ONLY
NOT FOR CONSTRUCTION

SCALE(S) 0 10 20 30 40m

STATUS

- PROPOSED ALIGNMENT/PROFILE
 - ELEVATED GUIDEWAY/BRIDGE
 - STATION PLATFORM
 - PORTAL
 - EMERGENCY EGRESS BUILDING
 - STATION FACILITY AT/ABOVE GRADE
 - STATION FACILITY UNDERGROUND
- NOTE: LOCATIONS OF ALL ALIGNMENTS, STATIONS, STRUCTURAL ELEMENTS AND INFRASTRUCTURE ARE CONCEPTUAL AND SUBJECT TO CHANGE.

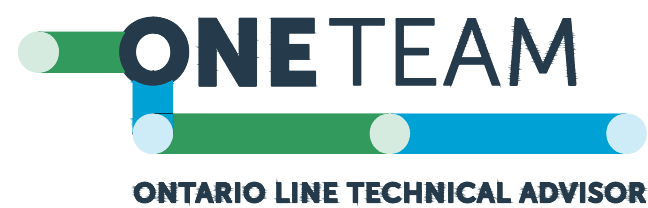

DESIGNED HG
DRAWN DY
CHECKED JP
APPROVED AA



ONTARIO LINE SUBWAY
THORNCLIFFE SEGMENT
CONCEPTUAL DESIGN
SHEET 5 of 7

Plot Date: 1 April 2022




Dwg. No.
RA1000-05-SF006

Sheet No.

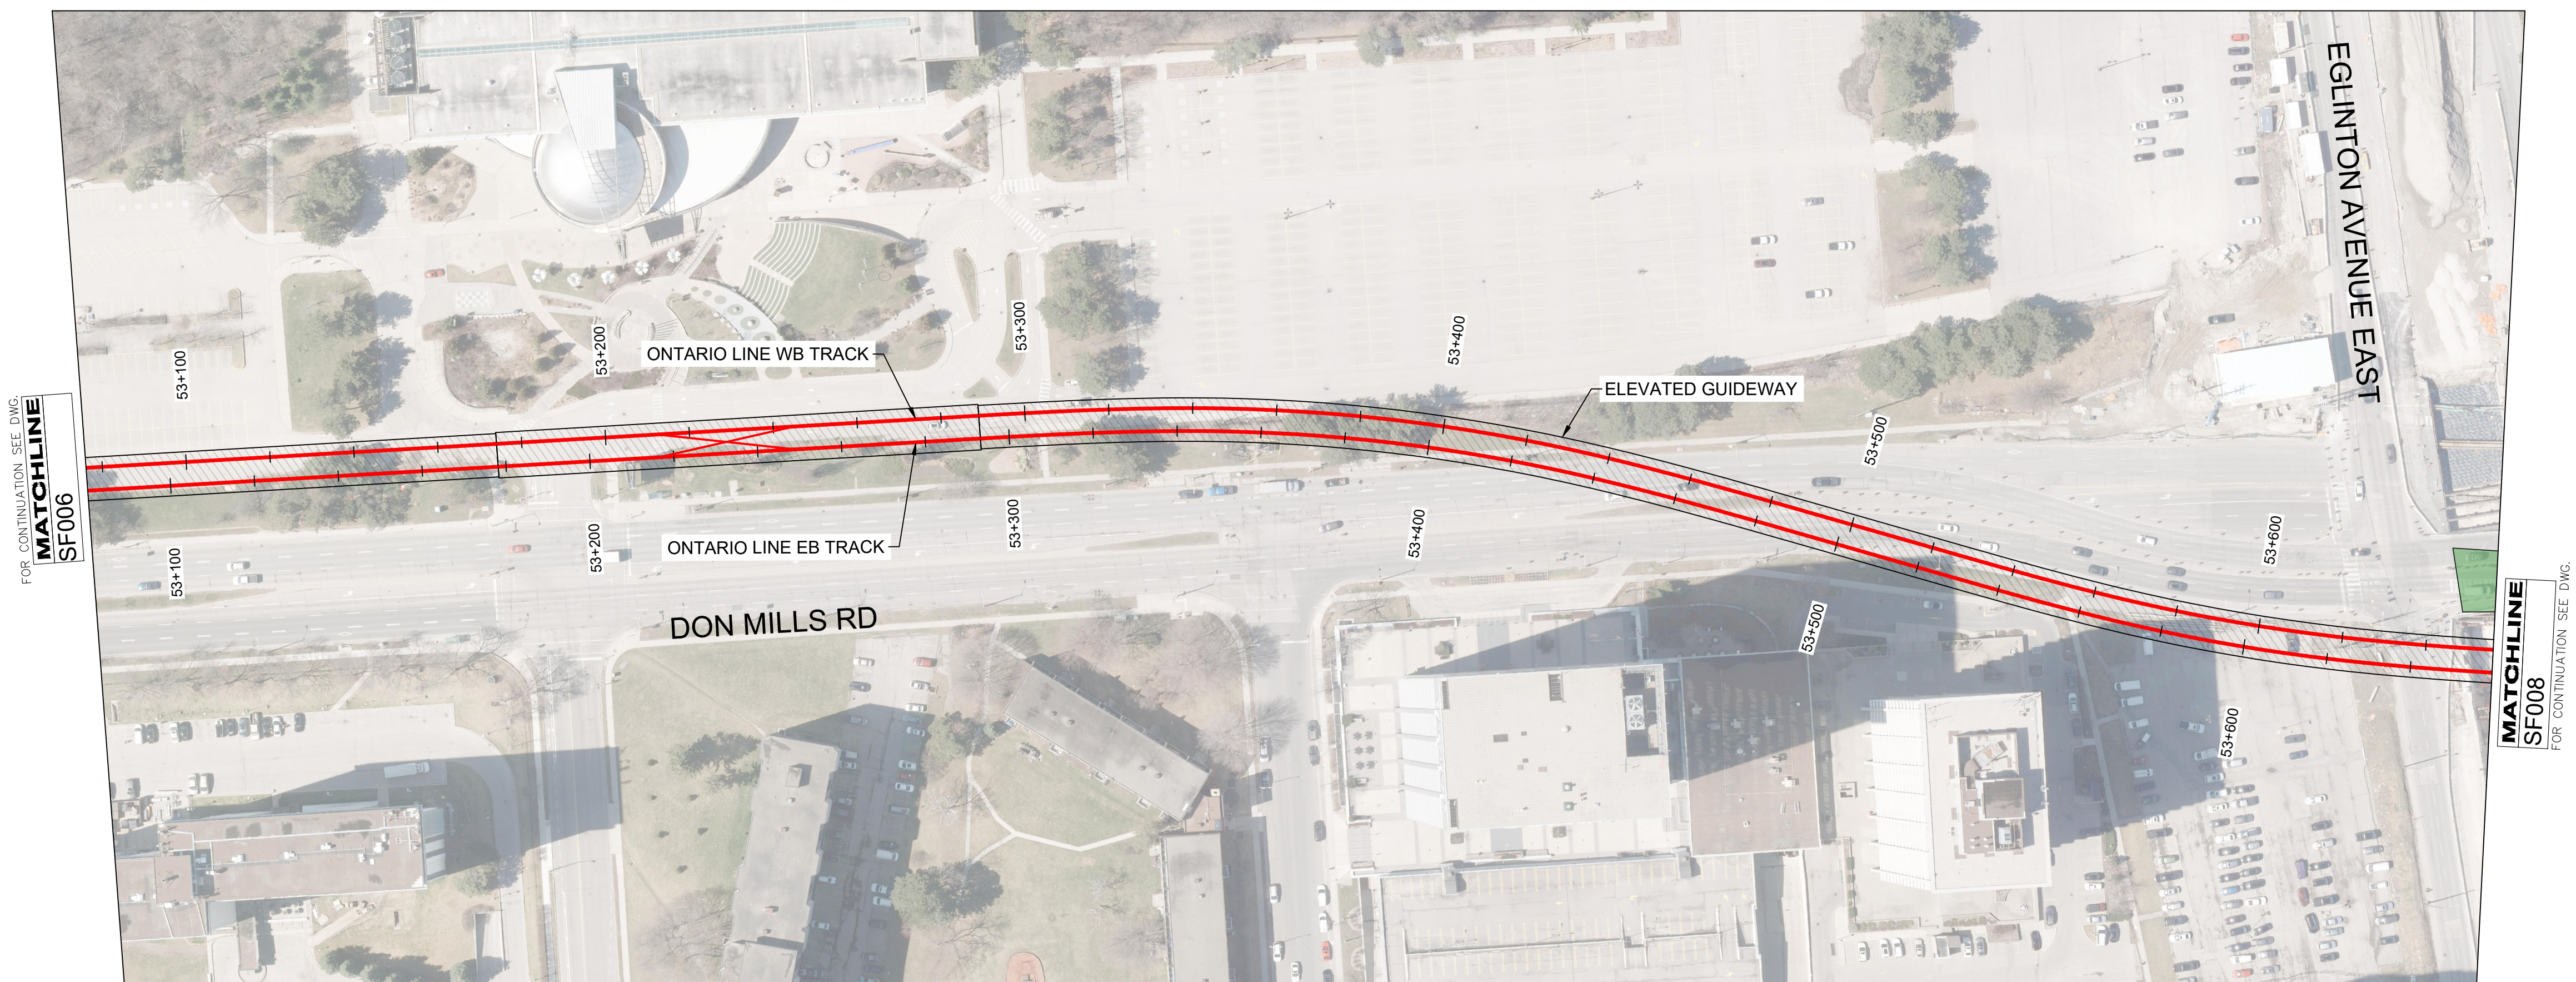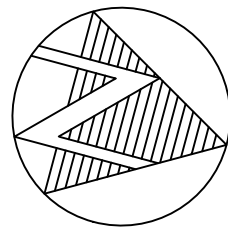

PLAN
STA. 53+080 TO 53+660

1
SF007

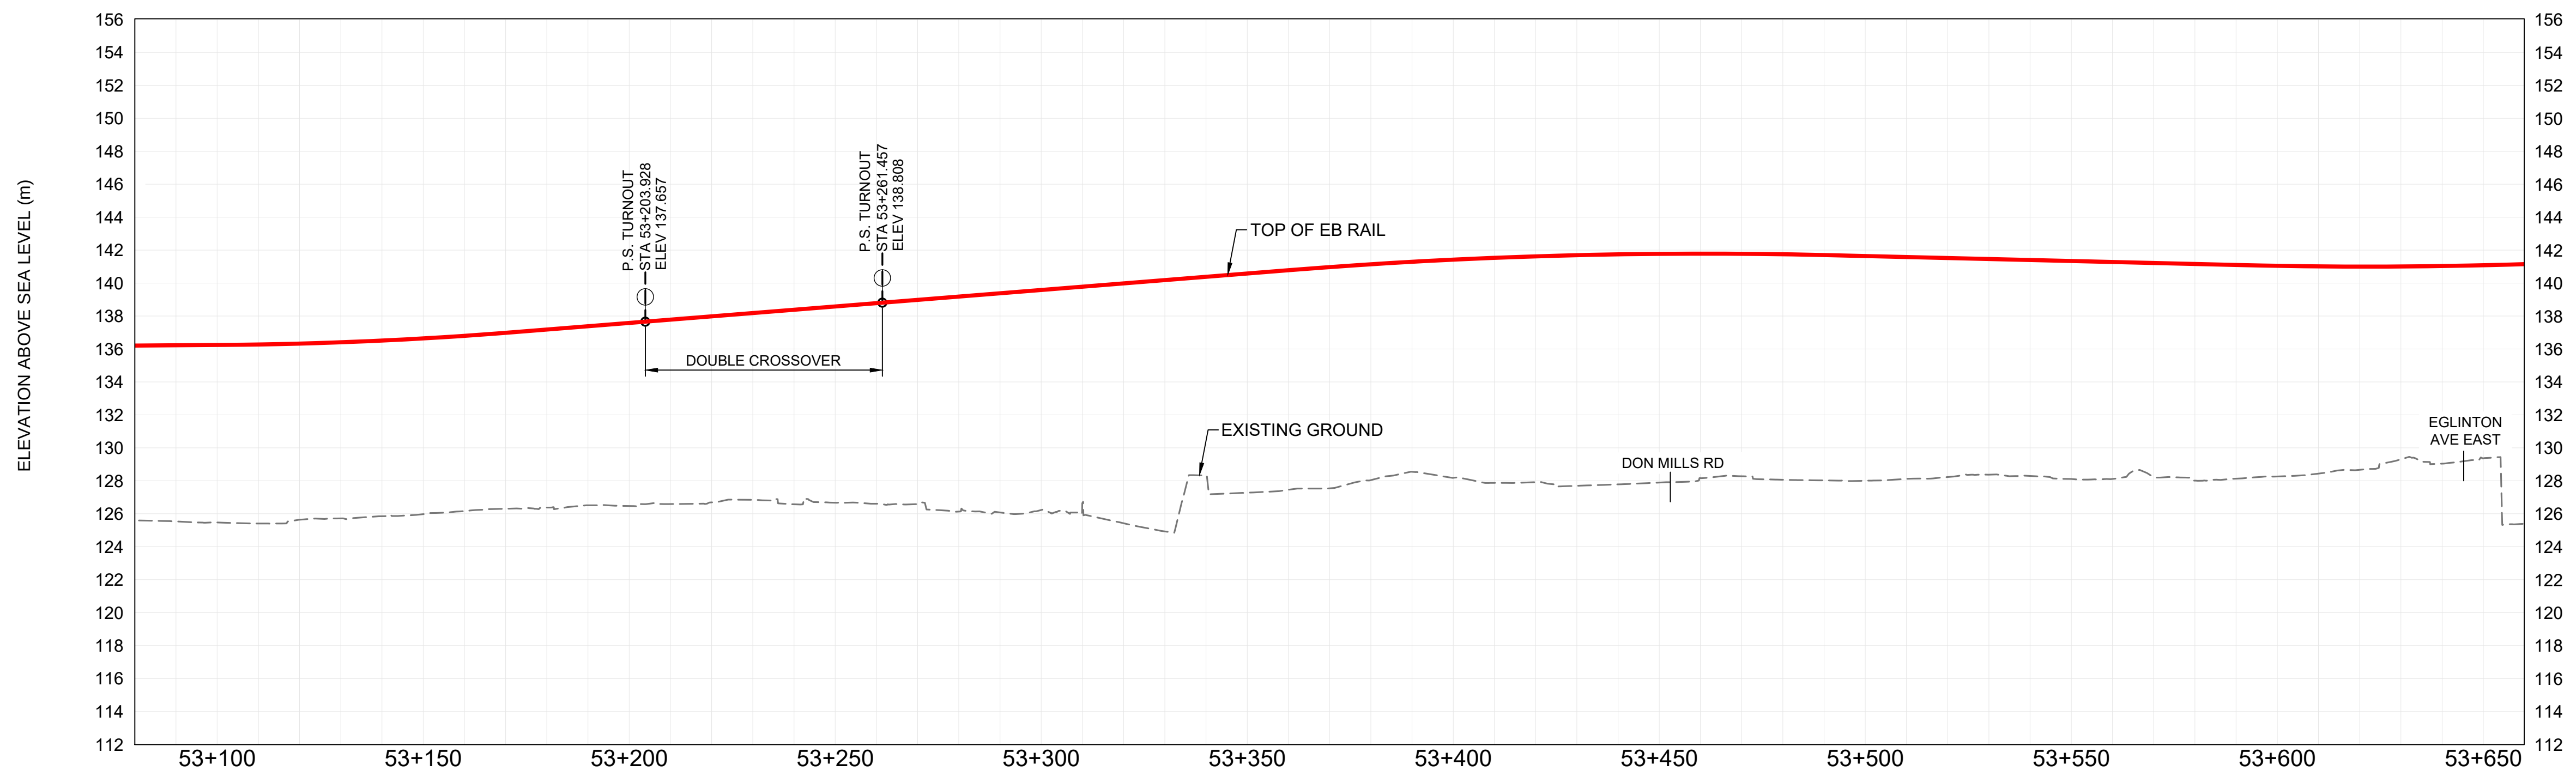


PROFILE
STA. 53+080 TO 53+660

2
SF007

REVISIONS	

CONCEPT ONLY
NOT FOR CONSTRUCTION

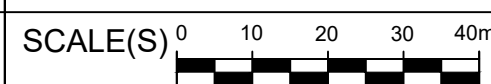

STATUS


- PROPOSED ALIGNMENT/
PROFILE

ELEVATED GUIDEWAY/
BRIDGE

STATION PLATFORM

PORTAL

EMERGENCY EGRESS
BUILDING
- STATION FACILITY
AT/ABOVE GRADE
- STATION FACILITY
UNDERGROUND

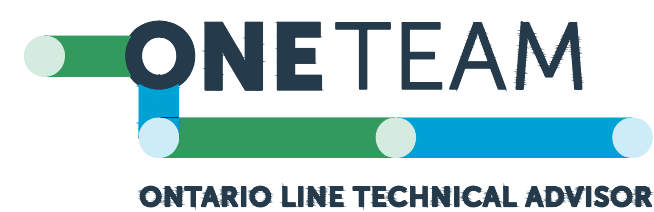

DESIGNED HG
DRAWN DY
CHECKED JP
APPROVED AA



ONTARIO LINE SUBWAY
TITLE **THORNCLIFFE SEGMENT**
CONCEPTUAL DESIGN
SHEET 6 of 7

Plot Date: 1 April 2022

METROLINX
Infrastructure
Ontario

Dwg. No. RA1000-05-SF007

Sheet No.

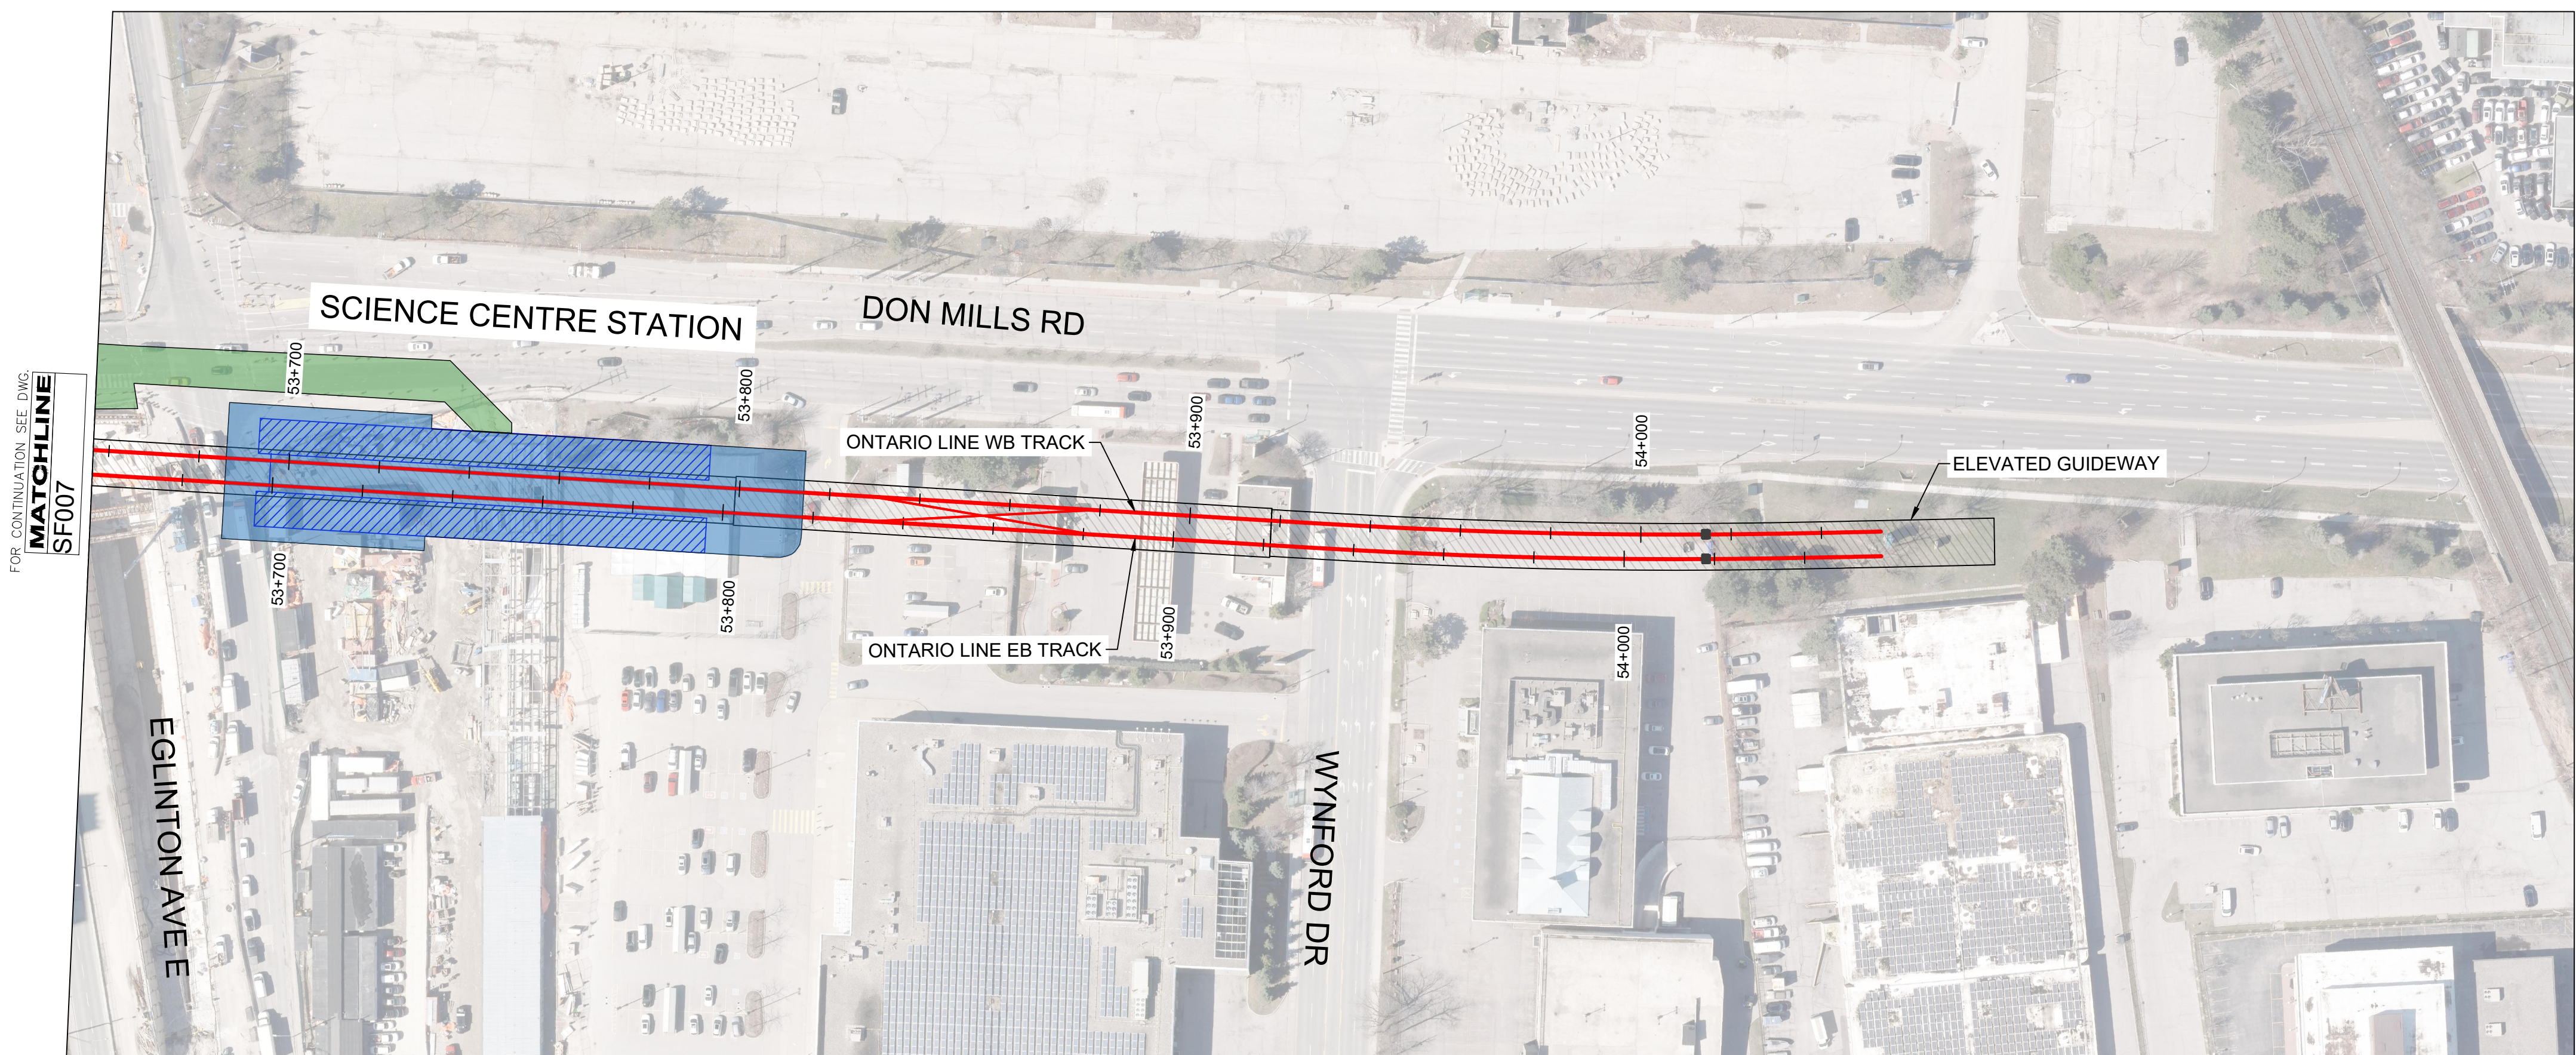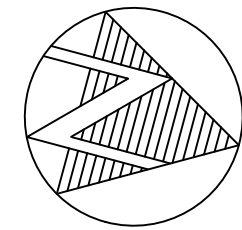


PLAN

STA. 53+660 TO END OF LINE

1

SF008

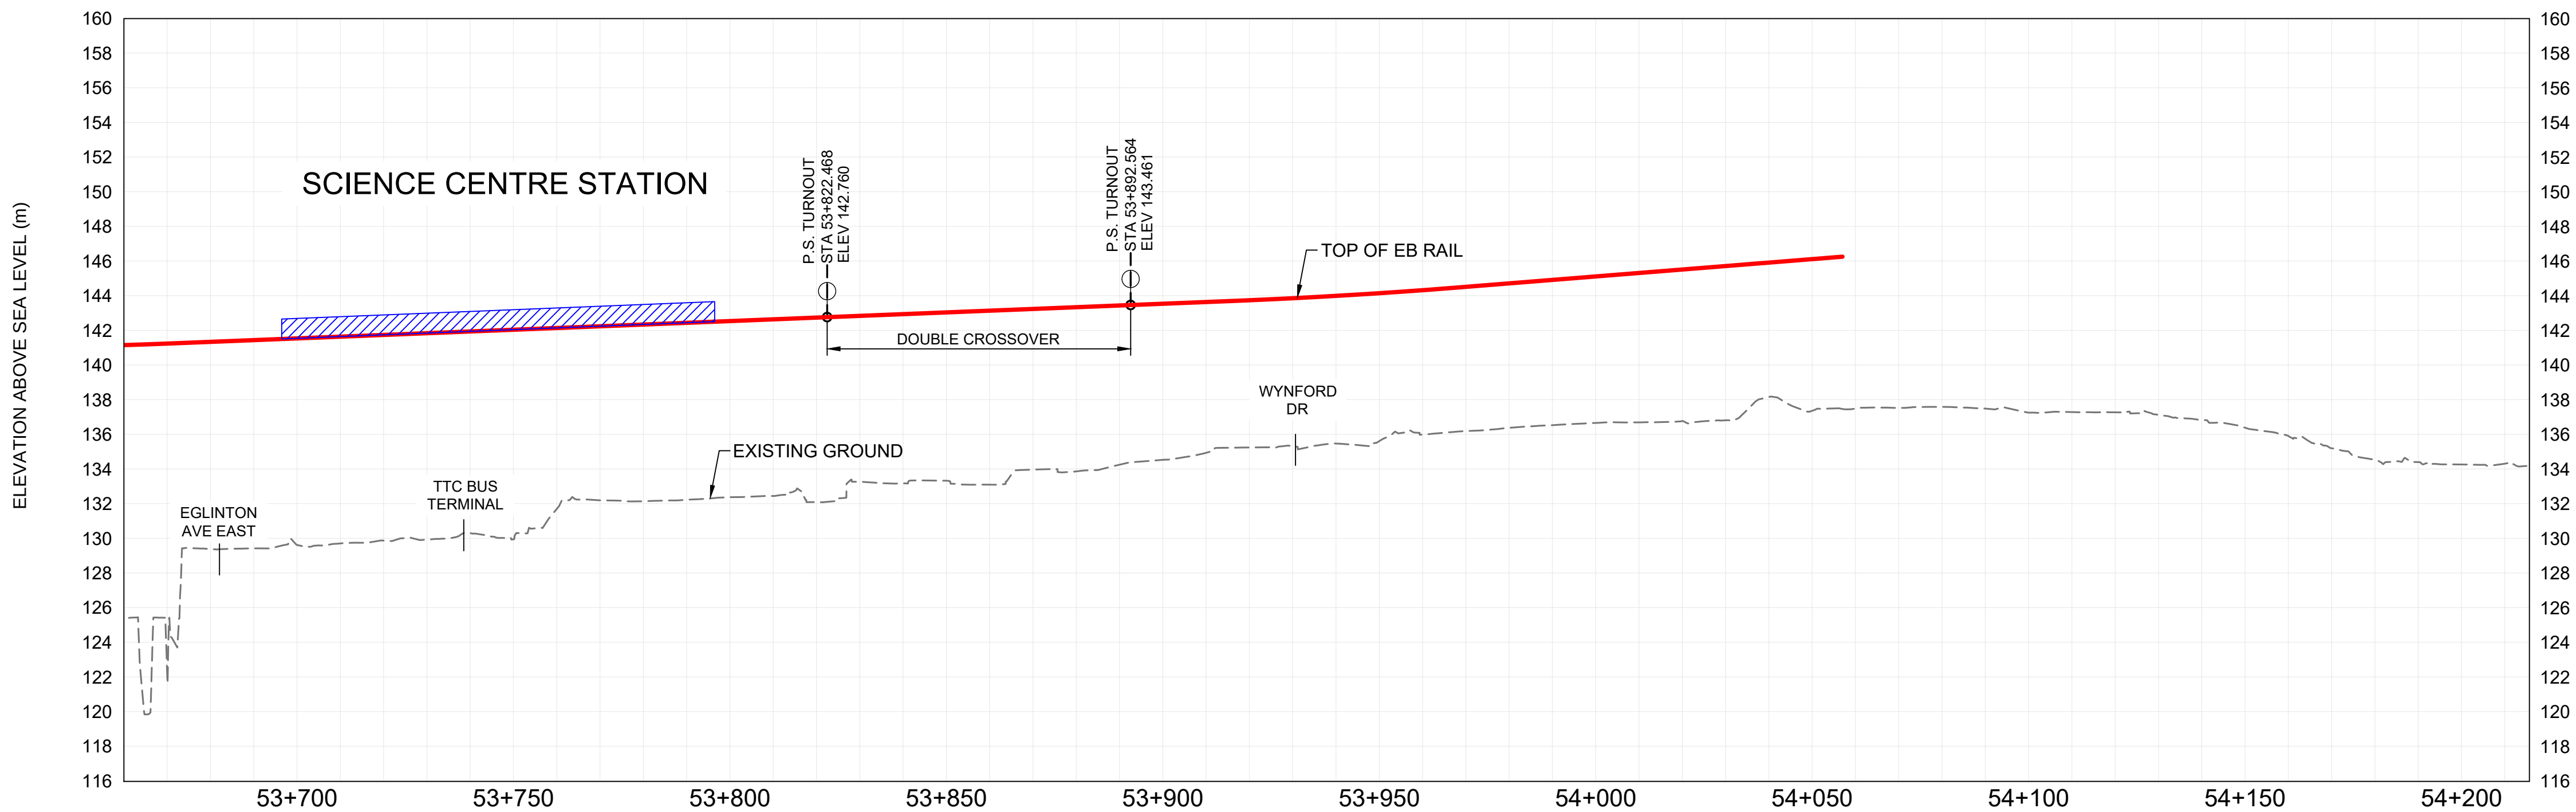

PROFILE

STA. 53+660 TO END OF LINE

2

SF008

FILE: 10206938-ra0000-05-sf001.dwg
PLOTTED BY:

REVISIONS	REVISIONS

CONCEPT ONLY
NOT FOR CONSTRUCTION

SCALE(S)
0 10 20 30 40m

STATUS

PROPOSED ALIGNMENT/
PROFILE

ELEVATED GUIDEWAY/
BRIDGE

STATION PLATFORM

PORTAL

EMERGENCY EGRESS
BUILDING

STATION FACILITY
AT/ABOVE GRADE

STATION FACILITY
UNDERGROUND

NOTE: LOCATIONS OF ALL ALIGNMENTS,
STATIONS, STRUCTURAL ELEMENTS AND
INFRASTRUCTURE ARE CONCEPTUAL AND
SUBJECT TO CHANGE.

ONETEAM

ONTARIO LINE TECHNICAL ADVISOR

DESIGNED	HG
DRAWN	DY
CHECKED	JP
APPROVED	AA

ONTARIO LINE SUBWAY

TITLE THORNCLIFFE SEGMENT
CONCEPTUAL DESIGN

SHEET 7 of 7

Plot Date: 1 April 2022

METROLINX

Infrastructure Ontario

Dwg. No. RA1000-05-SF008

Sheet No.